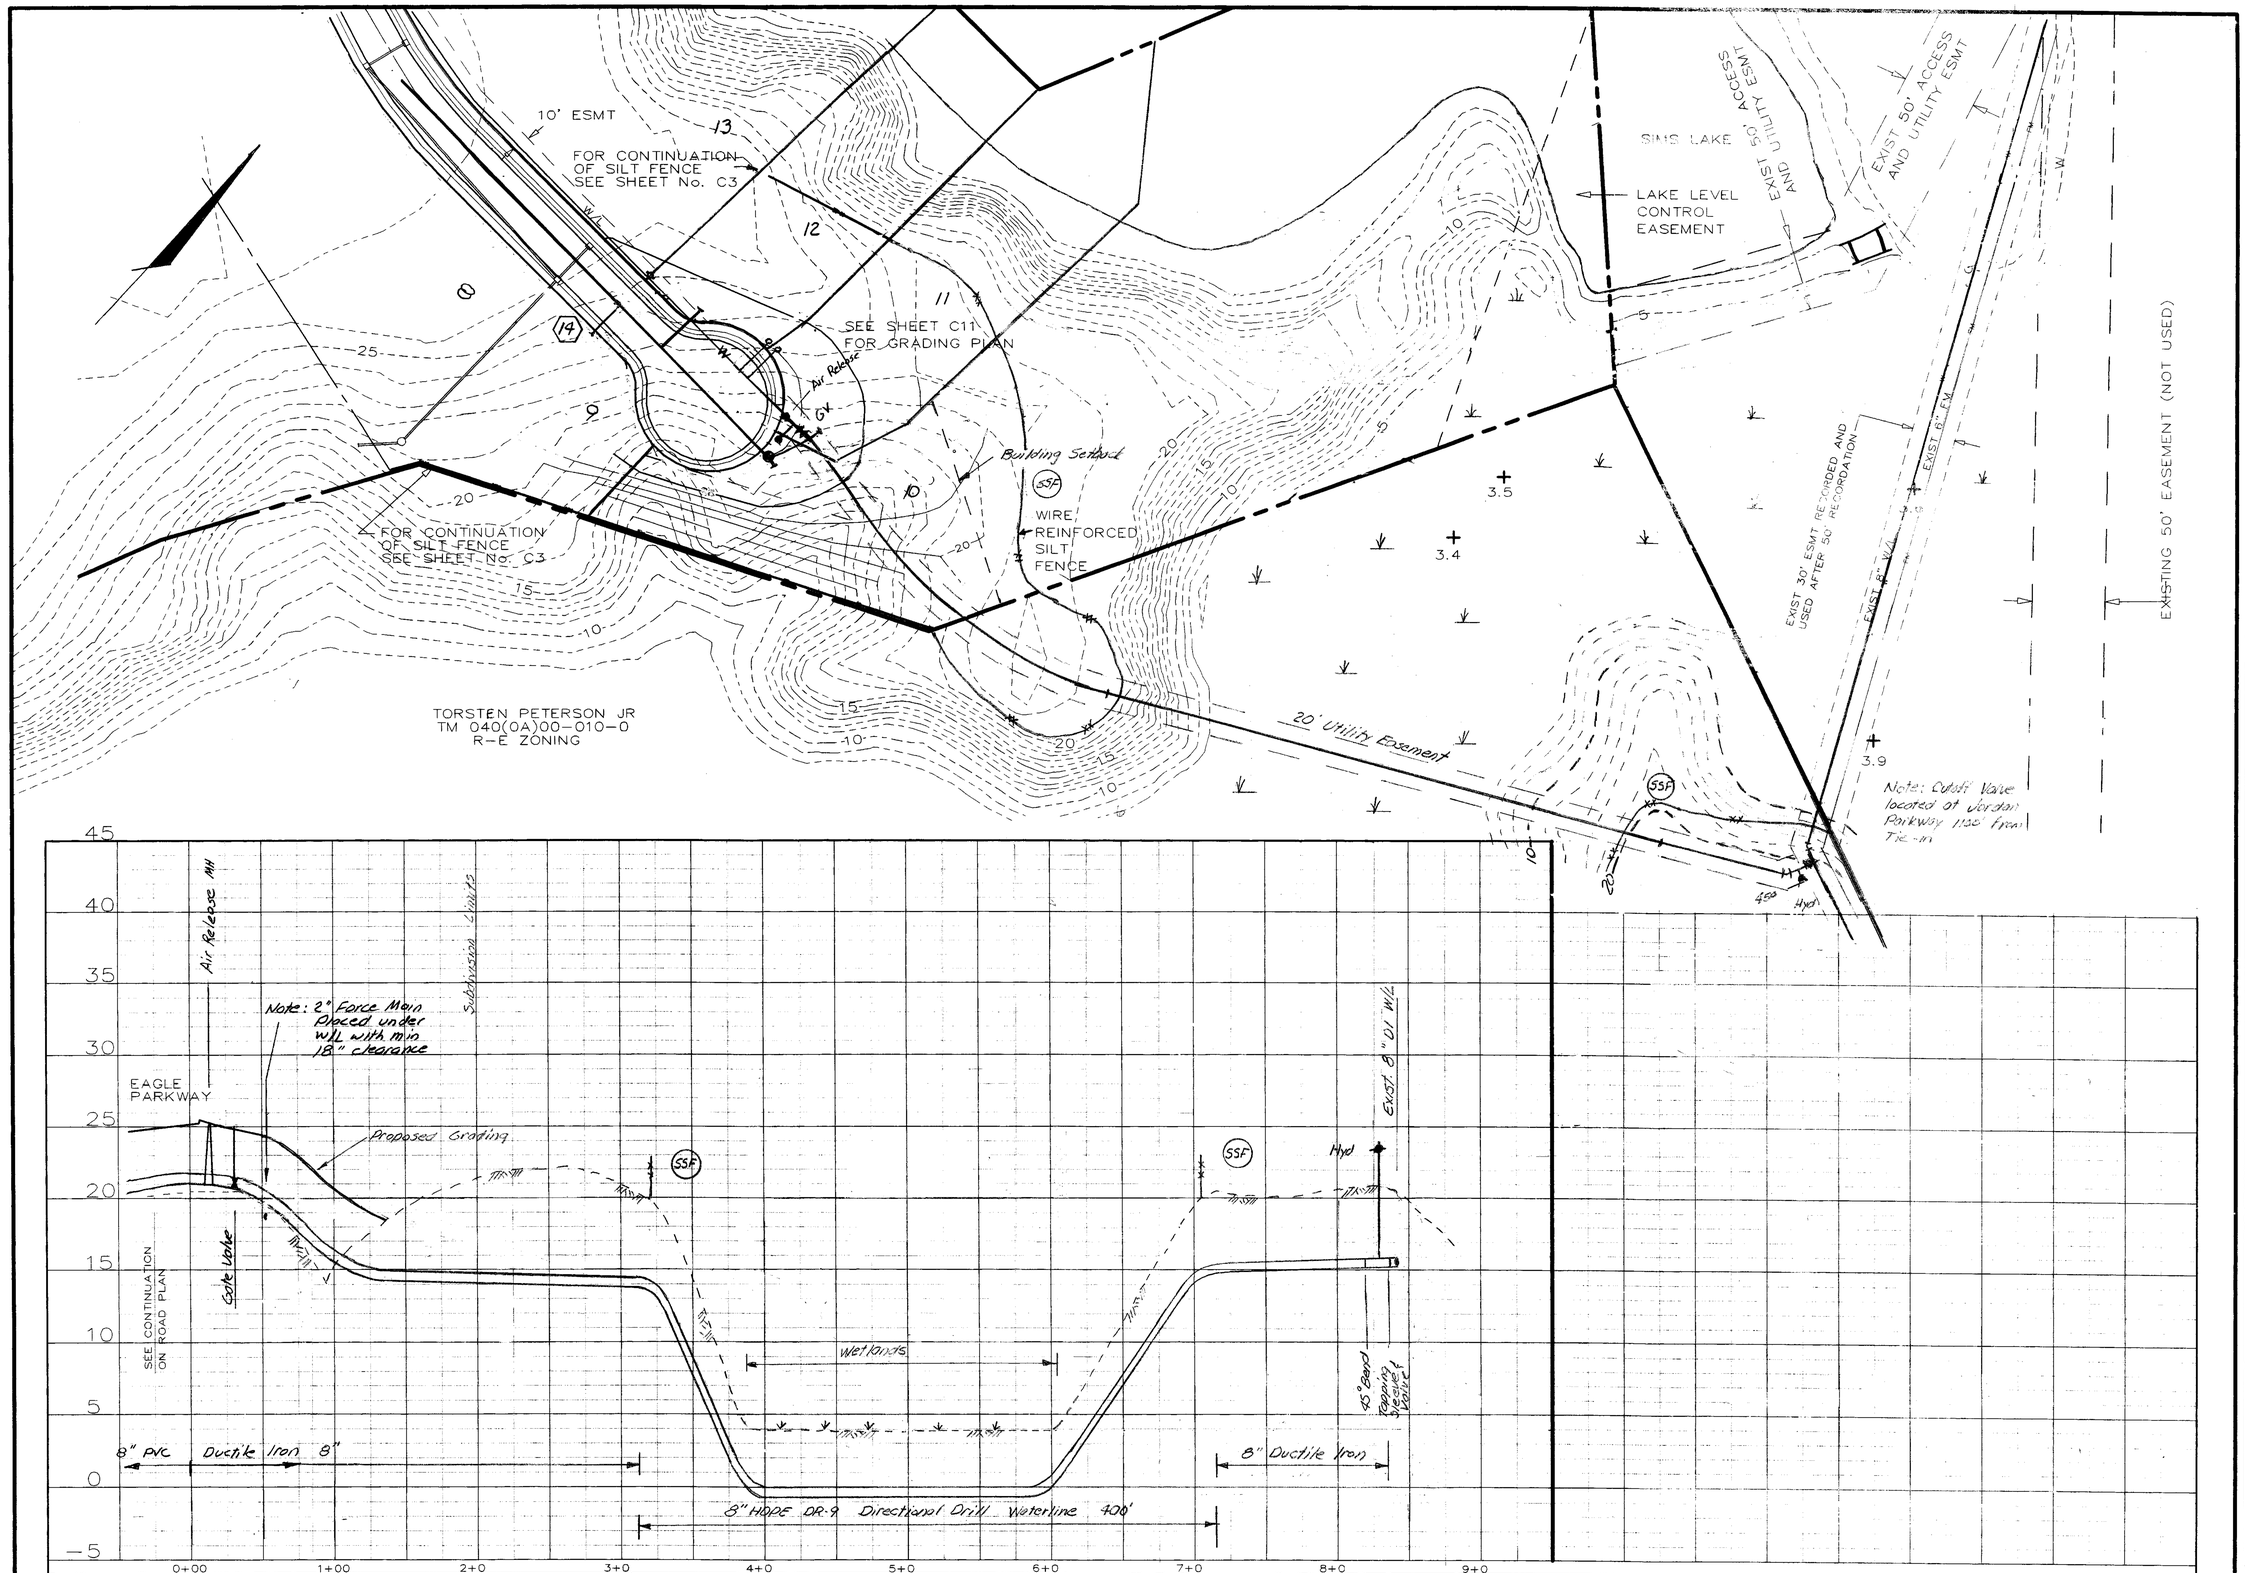

SCALES 1"= 50' HORZ
1" = 5' VERT

OFFSITE WATERLINE

REVISIONS	BY
4-24-14	

Architectural Graphics
6676 LAKESHORE DRIVE
QUINTON, VIRGINIA 23141
804-551-6944

OFFSITE WATERLINE
EAGLE PRESERVE
AT JORDAN ON THR JAMES

SEAL: COMMONWEALTH OF VIRGINIA — WALTER M. ALCANA III — No. 11039 — 4/24/14 — PROFESSIONAL ENGINEER

DRAWN : PBM	CHECKED : WMA
DATE : 8-19-13	
SCALE : AS NOTED	
JOB NO. :	
SHEET C12A	
OF 35 SHEETS	