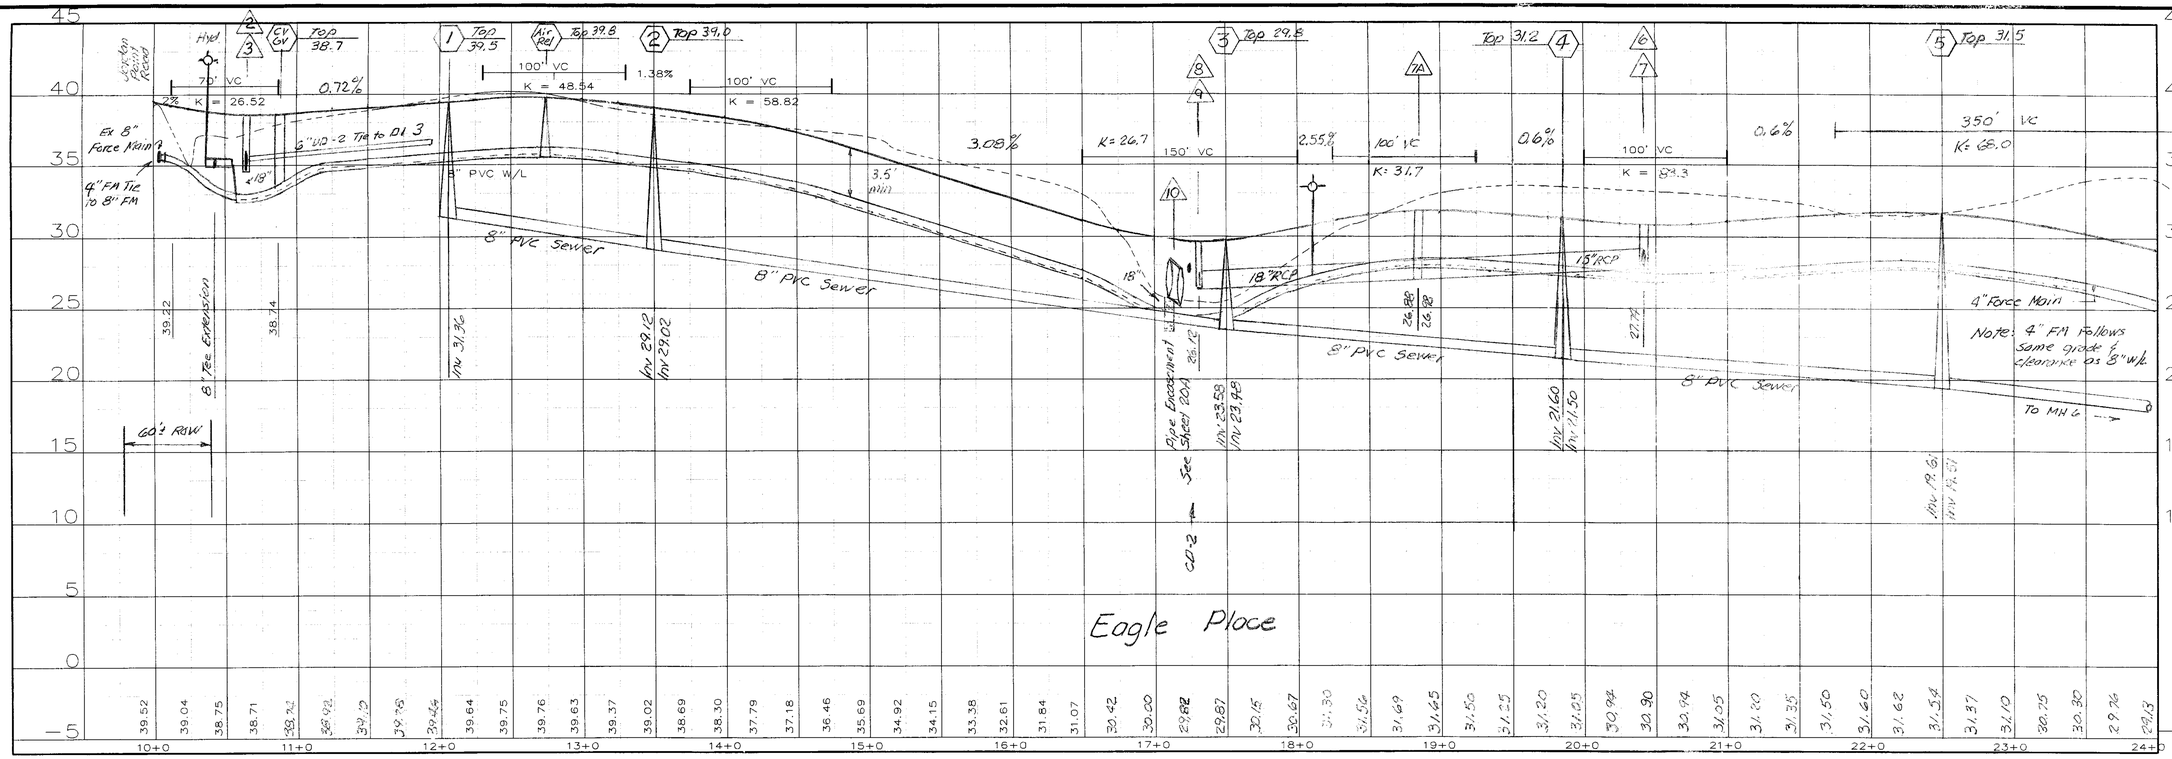

SCALES: 1'=50" (HORZ.)
1"=5 (VERT.)
STA 10+0 TO 24+0

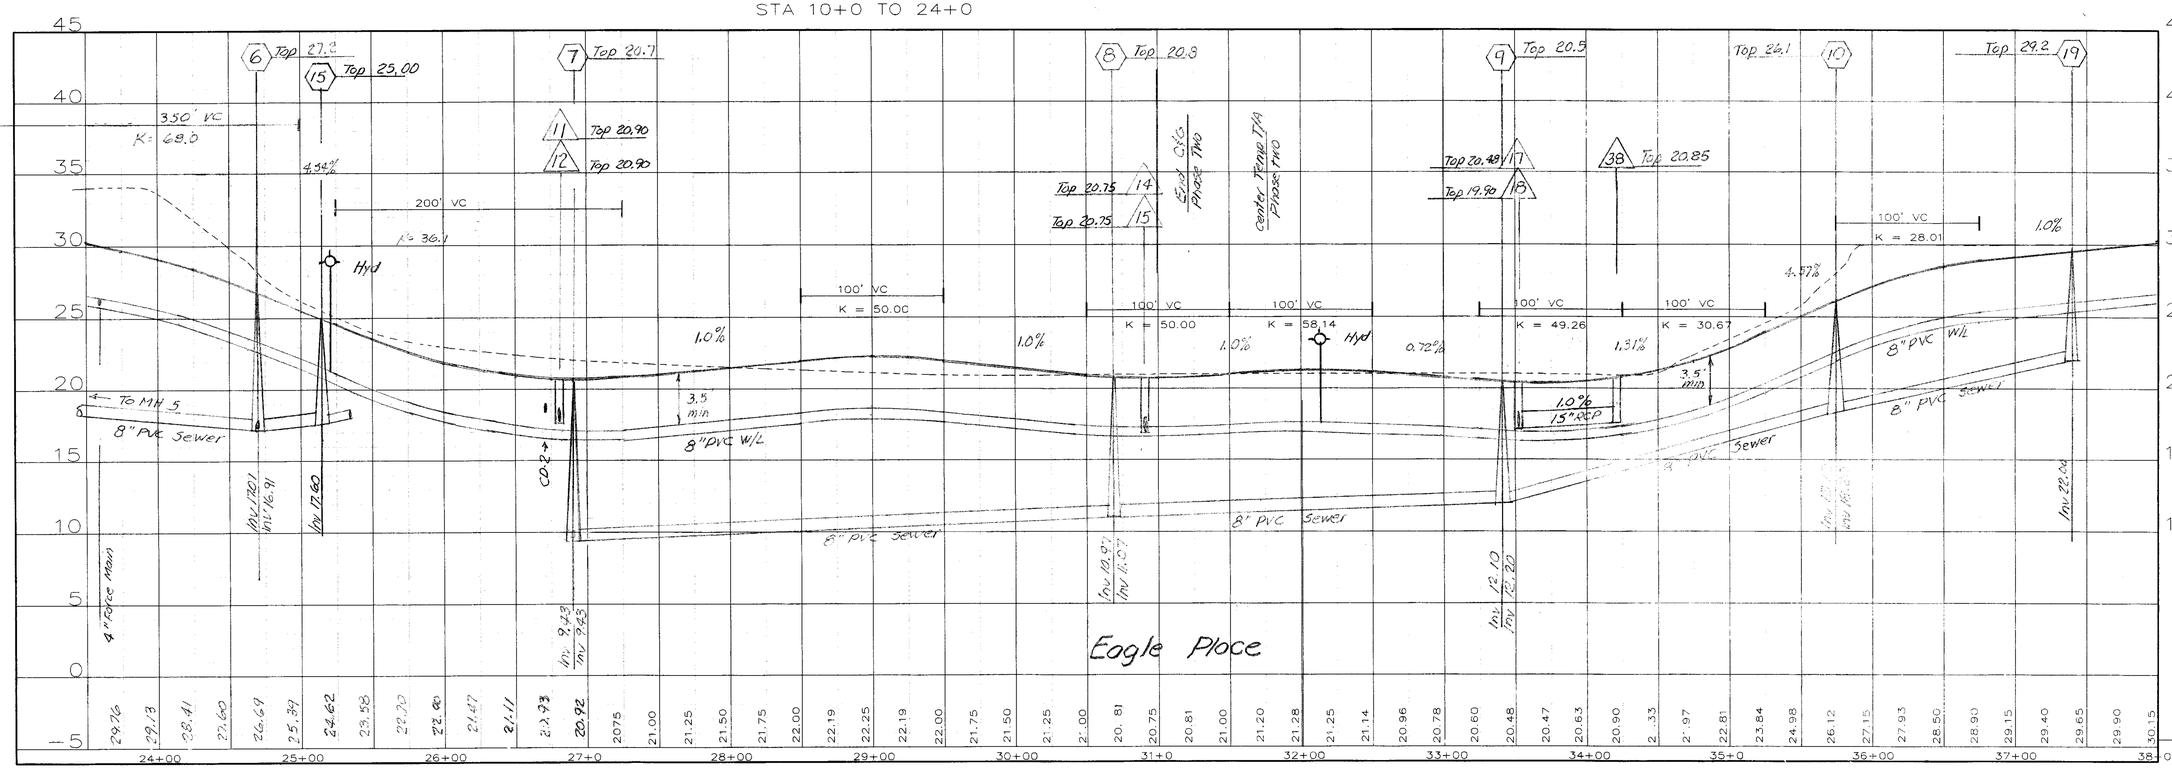

SCALES: 1'=50" (HORZ.)
1"=5 (VERT.)
STA 24+0 TO 38+0

REVISIONS	BY
10-7-13	
12-4-13	
2-3-14	
4-24-14	

Architectural Graphics
6676 LAKESHORE DRIVE
QUINTON, VIRGINIA 23141
804-551-6944

ROAD PROFILES
EAGLE PRESERVE
AT JORDAN ON THE JAMES

SEAL: COMMONWEALTH OF VIRGINIA — WALTER M. ALTMAN III — No. 11039 — 7/24/14 — PROFESSIONAL ENGINEER

DRAWN : PBM	CHECKED : WMA
DATE : 8-19-13	
SCALE : AS NOTED	
JOB NO. :	
SHEET C13	OF 35 SHEETS