See Sheet C16 for Section Details

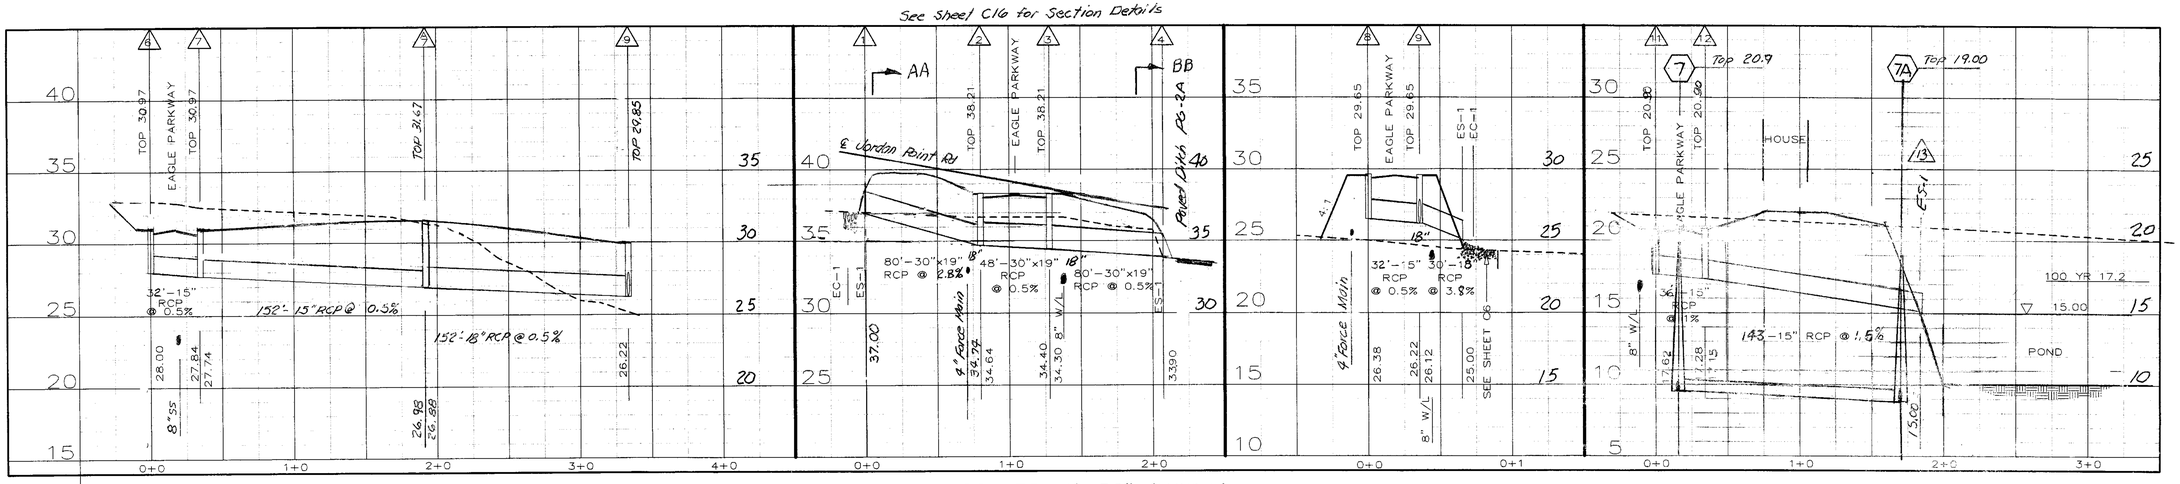


SCALES: 1'=50" (HORZ.)
1"=5 (VERT.)

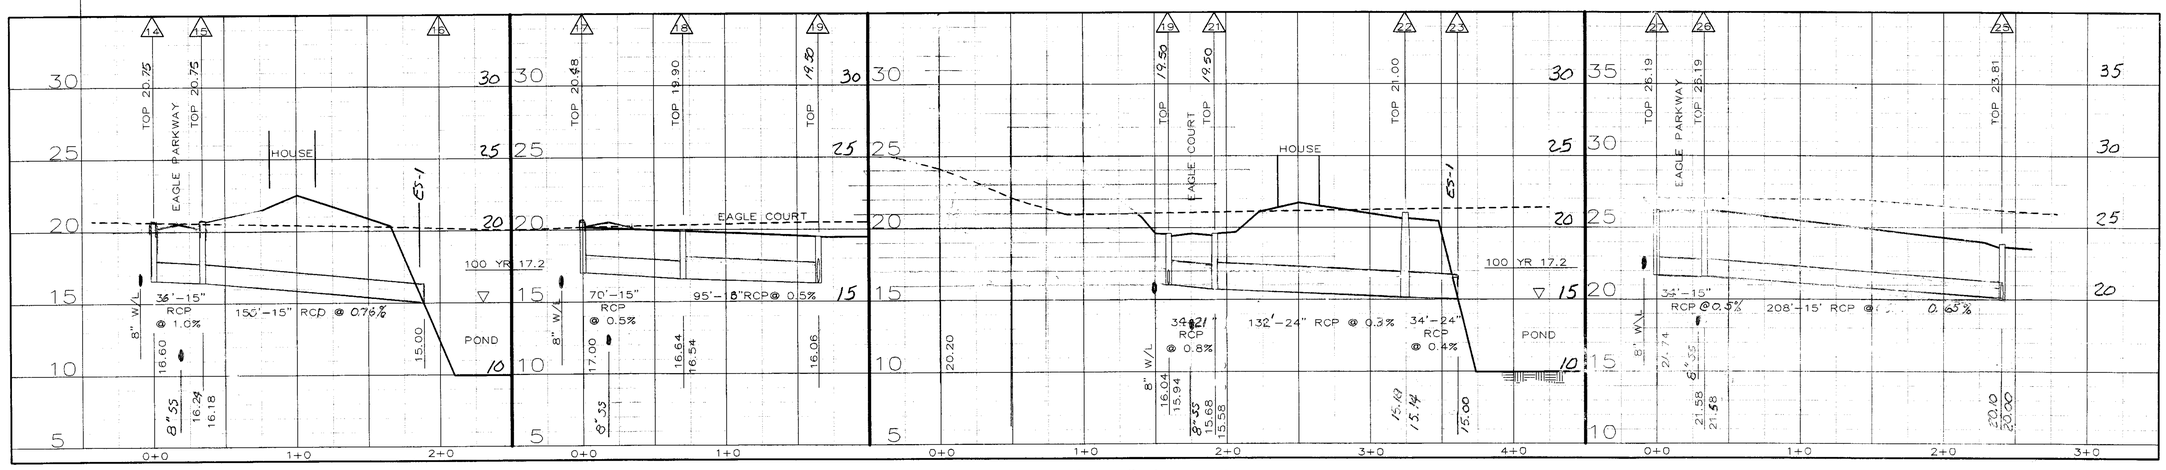


SCALES: 1'=50" (HORZ.)
1"=5 (VERT.)

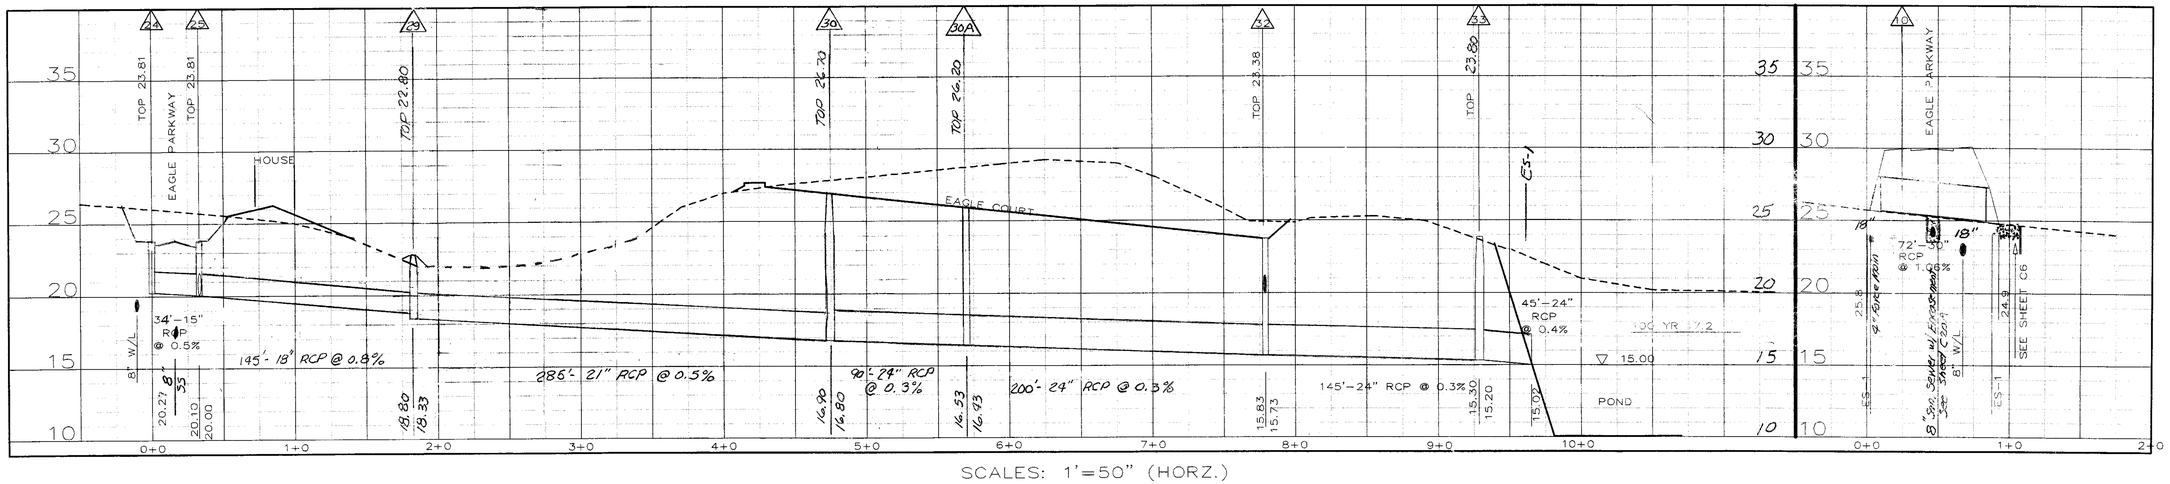


SCALES: 1'=50" (HORZ.)
1"=5 (VERT.)

| REVISIONS | BY |
|---|---|
| 10-7-13 | |
| 12-4-13 | |
| 2-3-14 | |
| 4-24-14 | |
| | |
| | |


Architectural Graphics
6676 LAKESHORE DRIVE
QUINTON, VIRGINIA 23141
804-551-6944


# STORM PROFILES
# EAGLE PRESERVE
AT JORDAN ON THE JAMES

SEAL: COMMONWEALTH OF VIRGINIA — WALTER M. ALTMAN III — No. 11039 — PROFESSIONAL ENGINEER — 4/24/14

| DRAWN : PBM | CHECKED : WMA |
|---|---|
| DATE : 8-19-13 | |
| SCALE : AS NOTED | |
| JOB NO. : | |
| SHEET C15 OF 35 SHEETS | |