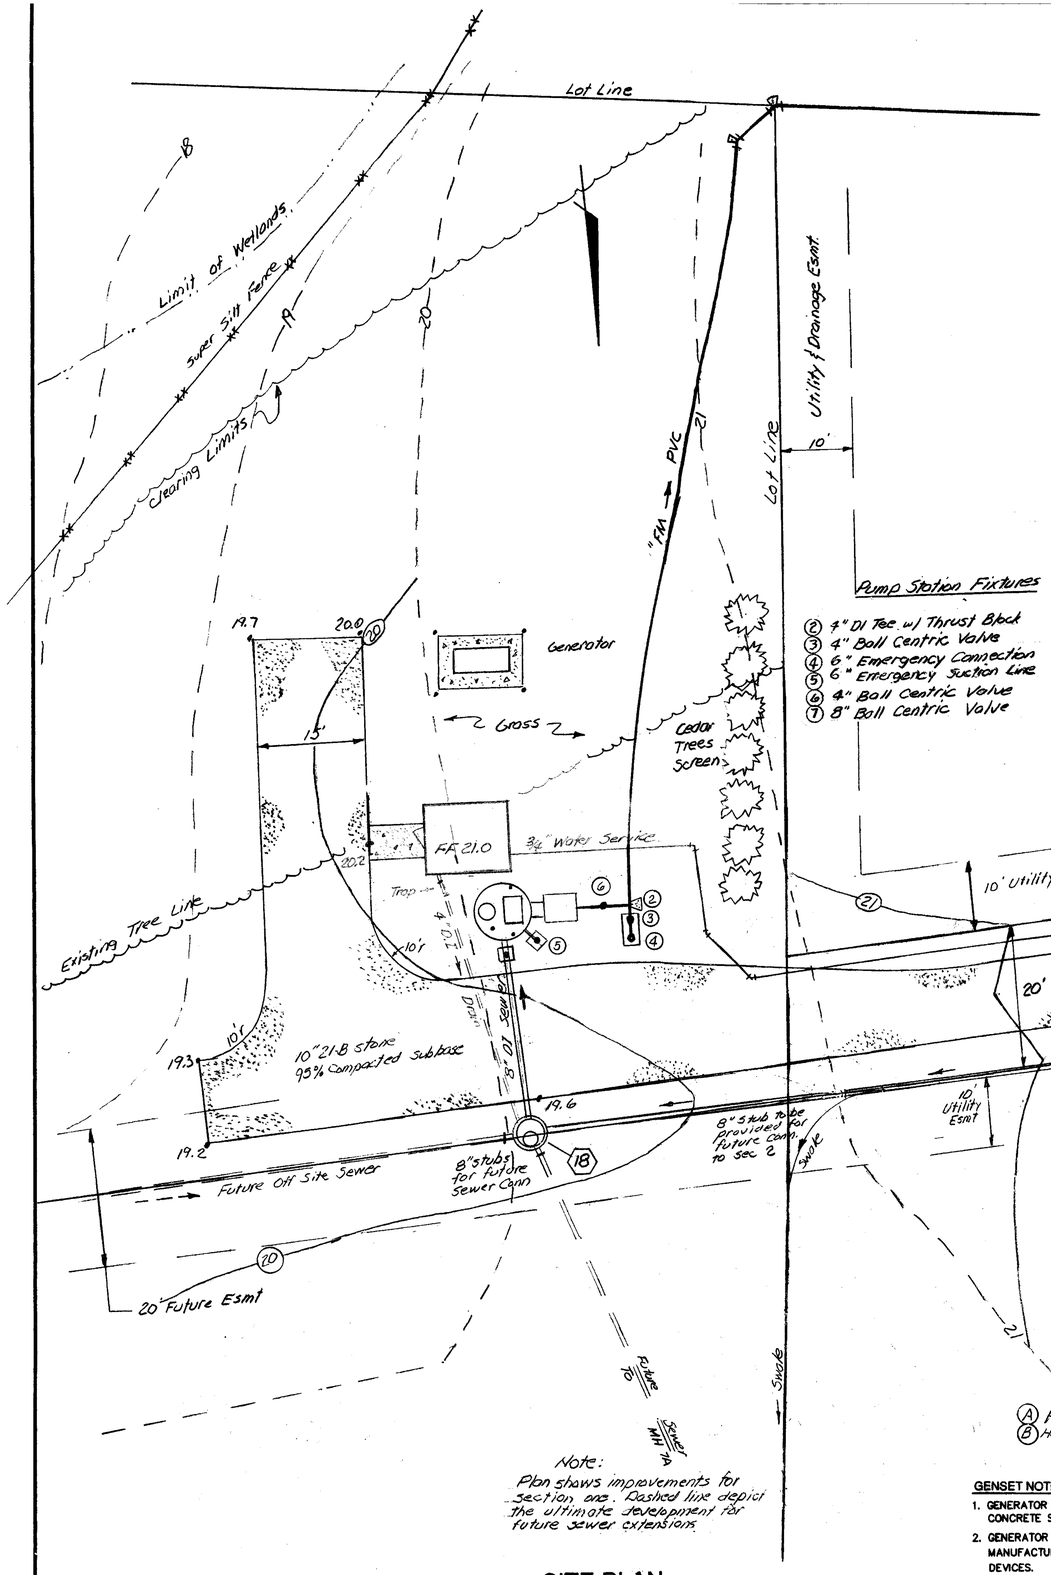

Note:
Plan shows improvements for section one. Dashed line depict the ultimate development for future sewer extensions.

SITE PLAN
SCALE: 1" = 10'

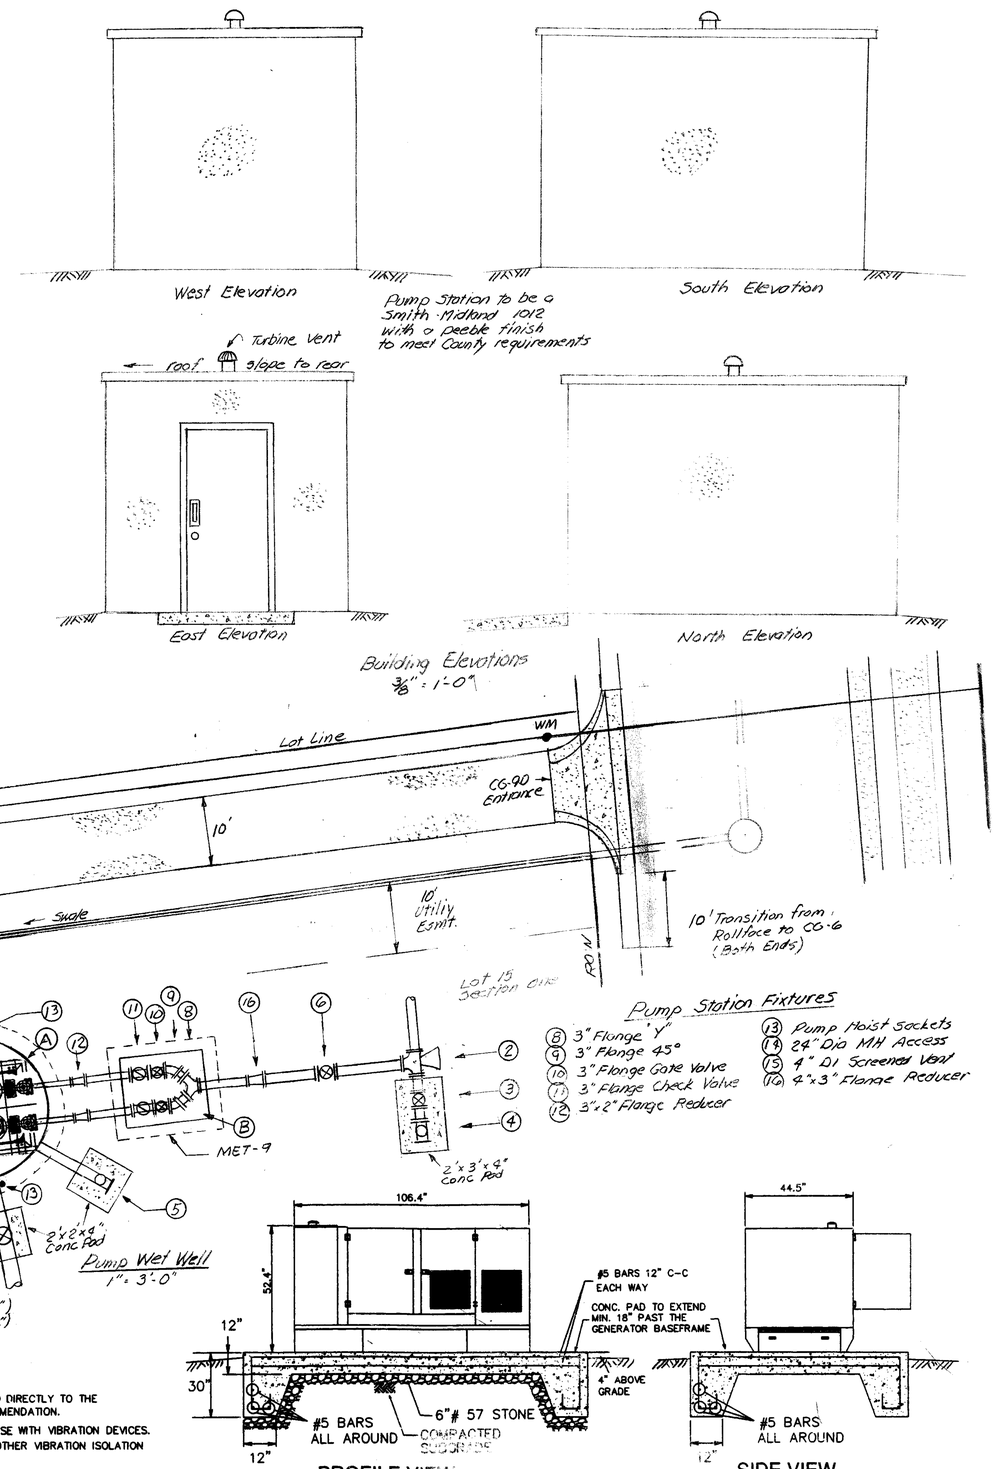

GENSET NOTES

1. GENERATOR BASE FRAME SHALL BE ANCHORED DIRECTLY TO THE CONCRETE SLAB PER MANUFACTURER'S RECOMMENDATION.
2. GENERATOR AND ENGINE ARE MOUNTED TO BASE WITH VIBRATION DEVICES. MANUFACTURER DOES NOT RECOMMEND ANY OTHER VIBRATION ISOLATION DEVICES.
3. GENERATOR ENCLOSURE SHALL BE OLYMPIAN CAE-SUPER SOUND ATTENUATED ENCLOSURE FOR OLYMPIAN MODEL G30FS GENSET W/ NOISE ATTENUATION TO 55 dBA @ 50' DISTANCE

PROFILE VIEW — SIDE VIEW

GENERATOR AND PAD DETAIL
NTS

REVISIONS	BY
10-7-13	
12-4-13	
2-3-14	
3-17-14	
4-24-14	

Architectural Graphics
6676 LAKESHORE DRIVE
QUINTON, VIRGINIA 23141
804-551-6944

PUMP STATION PLAN
EAGLE PRESERVE
AT JORDAN ON THR JAMES

SEAL: COMMONWEALTH OF VIRGINIA — WALTER K. ASTRAM II — No. 11099 — 9/24/14 — PROFESSIONAL ENGINEER

DRAWN : PBM	CHECKED : WMA
DATE : 8-19-13	
SCALE : AS NOTED	
JOB NO. :	
SHEET C26	
OF 35 SHEETS	