Sewer Line

1	2	145'-8" PVC @ 1.54% ; Inv In 31.36 , Inv Out [illegible]
2	3	395'-8" PVC @ 1.38% ; Inv In 29.02 , Inv Out 23.55
3	4	233'-8" PVC @ 0.80% ; Inv In 23.48 , Inv Out 21.60
4	5	208'-8" PVC @ 0.68% ; Inv In 21.50 , Inv Out 19.61
5	6	203'-8" PVC @ 1.20% ; Inv In 19.51 , Inv Out 17.01
6	18	206'-8 PVC @ 4.40% ; Inv In 16.91 , Inv Out 7.85
18	wet	33'-8" DI @ 0.40% ; Inv In 7.56 , Inv Out 7.43
19	10	165'-8" PVC @ 2.30% ; Inv In 22.00 , Inv Out 18.20
10	9	238'-8" PVC @ 2.48% ; Inv In 18.10 , Inv Out 12.20
9	8	258'-8" PVC @ 0.40% ; Inv In 12.10 , Inv Out 11.07
8	7	385'-8" PVC @ 0.40% ; Inv In 10.97 , Inv Out 9.43
7	7A	148'-8" DI @ 0.40% ; Inv In 9.33 , Inv Out 8.74
7A	18	202'-8" PVC @ 0.40% ; Inv In 8.64 , Inv Out 7.83
14	13	378'-8" PVC @ 0.90% ; Inv In 19.75 , Inv Out 16.35
13	12	312'-8" PVC @ 0.40% ; Inv In 16.25 , Inv Out 15.00
12	11	400'-8" PVC @ 0.40% ; Inv In 14.90 , Inv Out 13.30
11	9	250'-8" PVC @ 0.40% ; Inv In 13.20 , Inv Out [illegible]
16	13	350'-8" PVC @ 2.0% ; Inv In 23.35 , Inv Out 16.35
15	6	45'-8" PVC @ 1.64% ; Inv In 17.60 , Inv Out 16.91

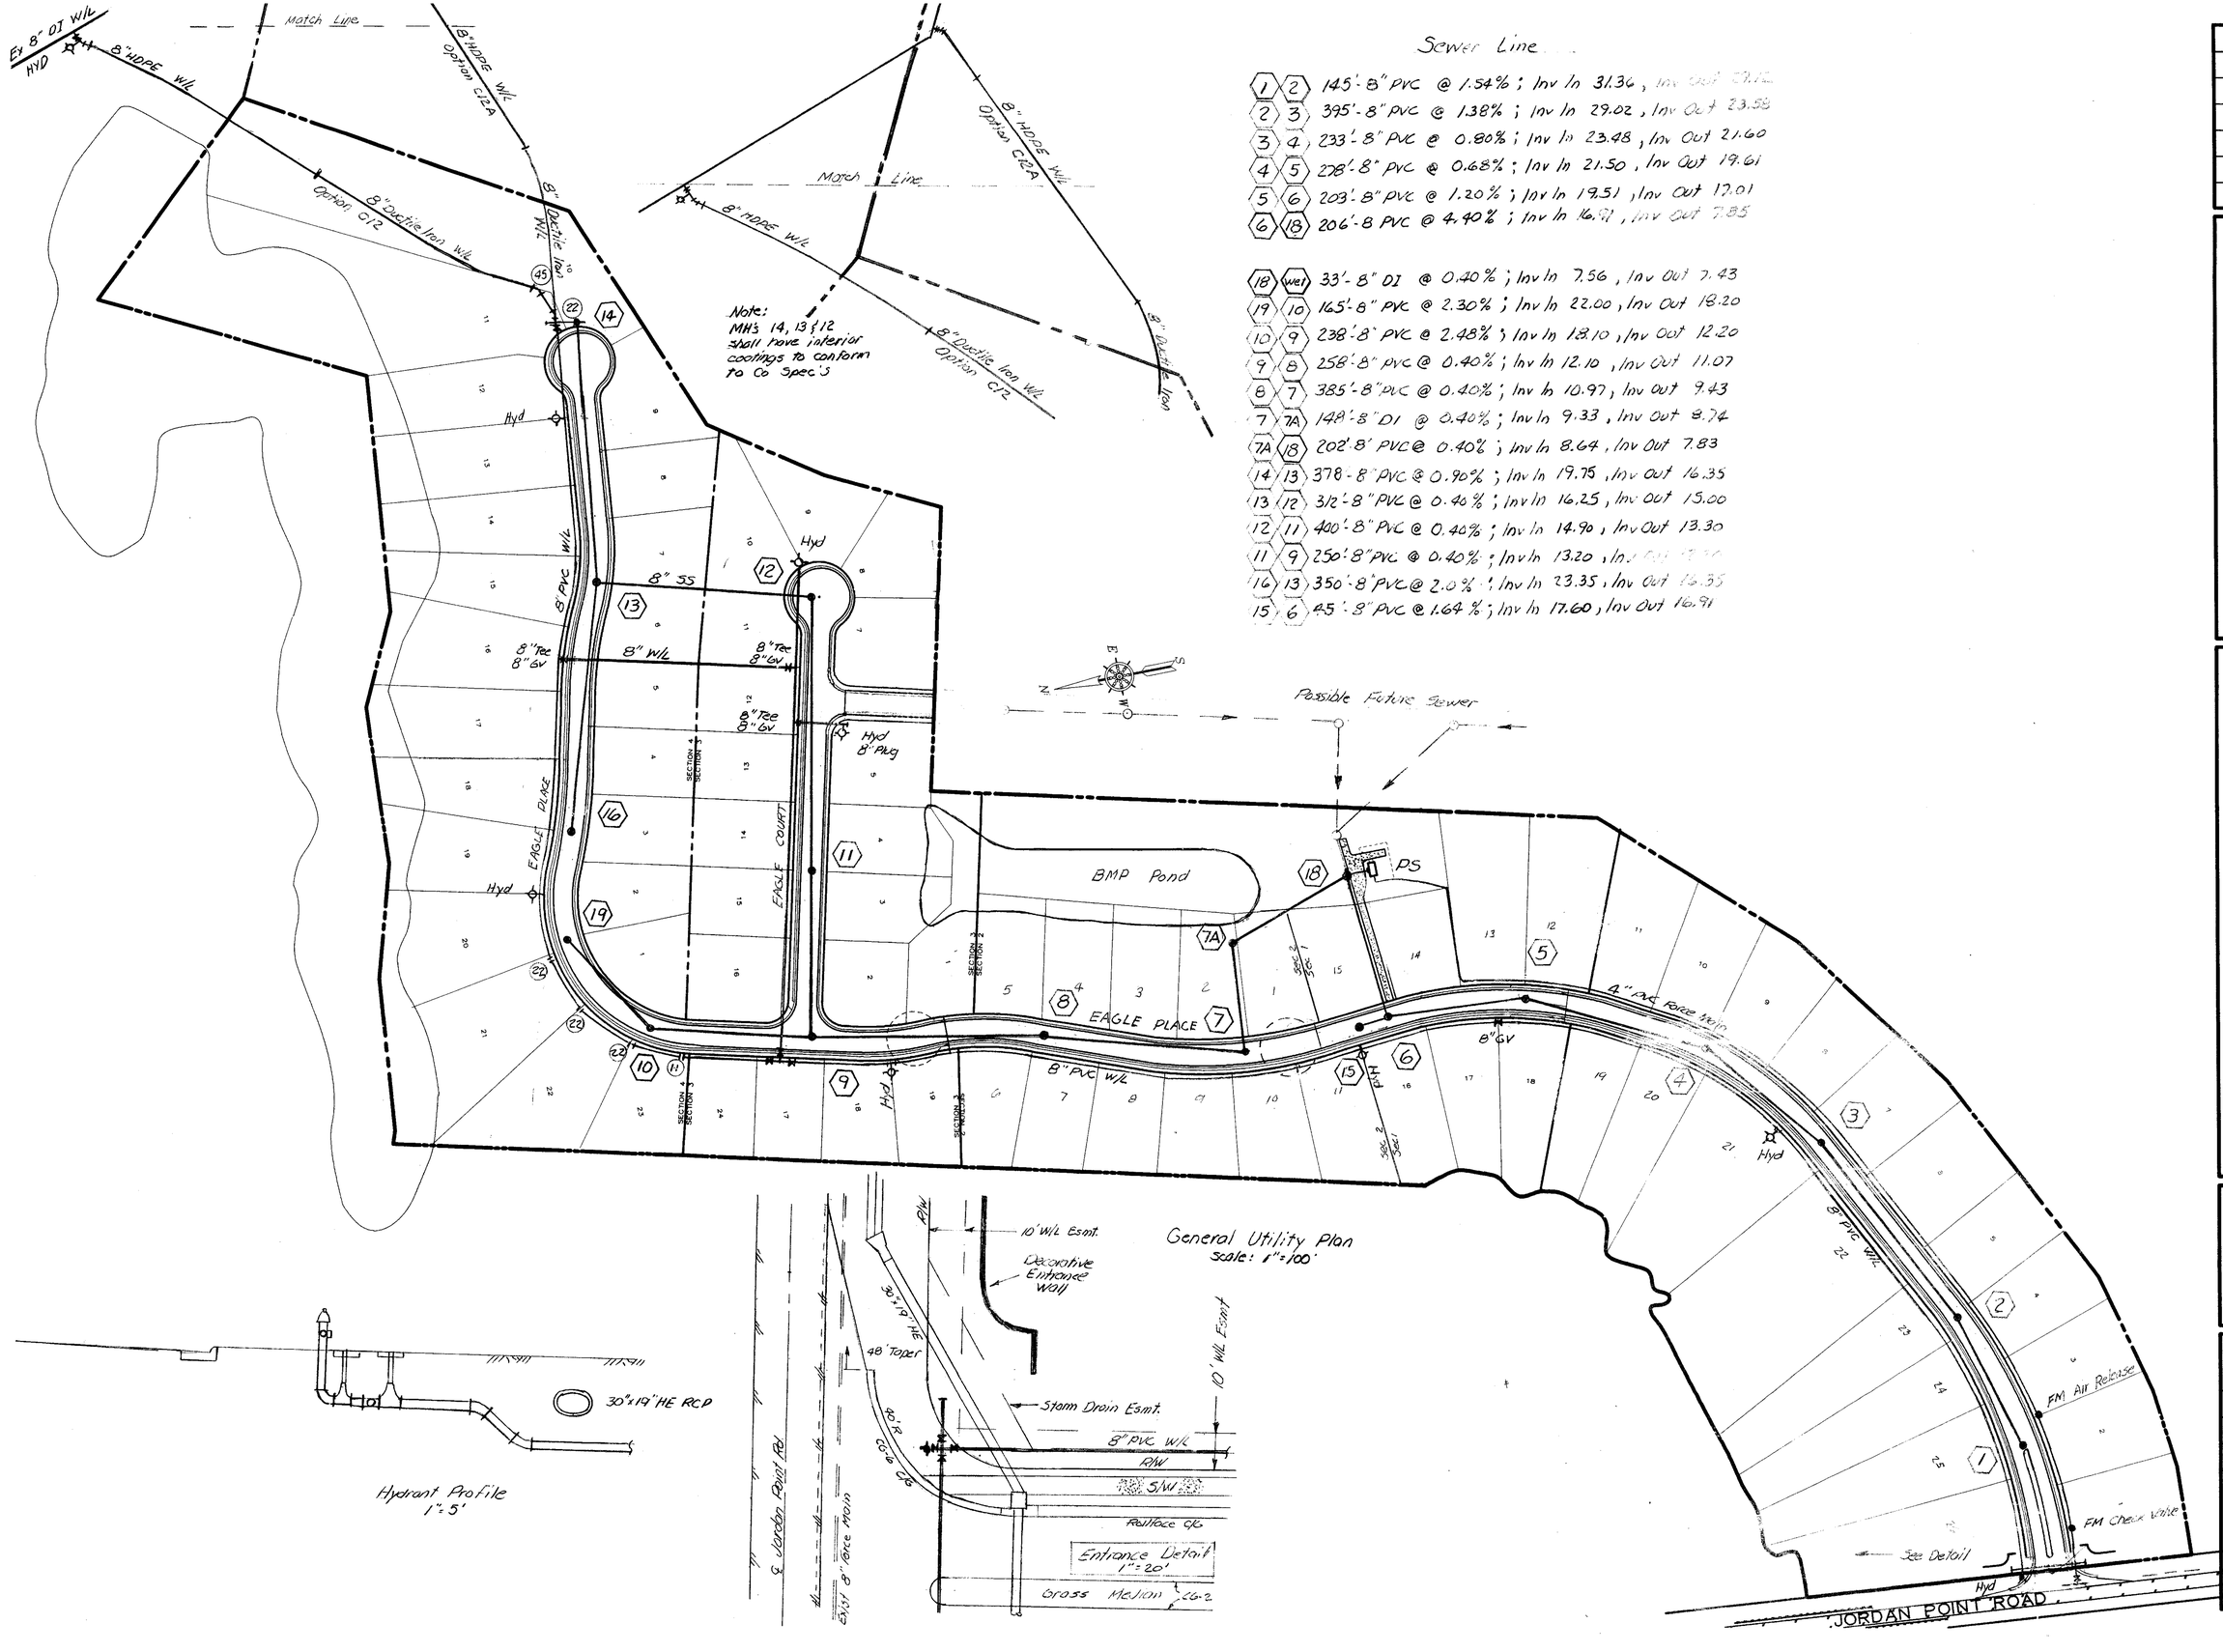

REVISIONS	BY
12-4-13	
2-3-14	
3-17-14	
4-24-14	

Architectural Graphics
6676 LAKESHORE DRIVE
QUINTON, VIRGINIA 23141
804-551-6944

GENERAL UTILITY PLAN
EAGLE PRESERVE
AT JORDAN ON THE JAMES

SEAL: COMMONWEALTH OF VIRGINIA — WALTER M. ALTMAN III — No. 11039 — 4/24/14 — PROFESSIONAL ENGINEER

DRAWN : PBM	CHECKED : WMA
DATE : 10-7-13	
SCALE : AS NOTED	
JOB NO. :	
SHEET C2A	OF 35 SHEETS