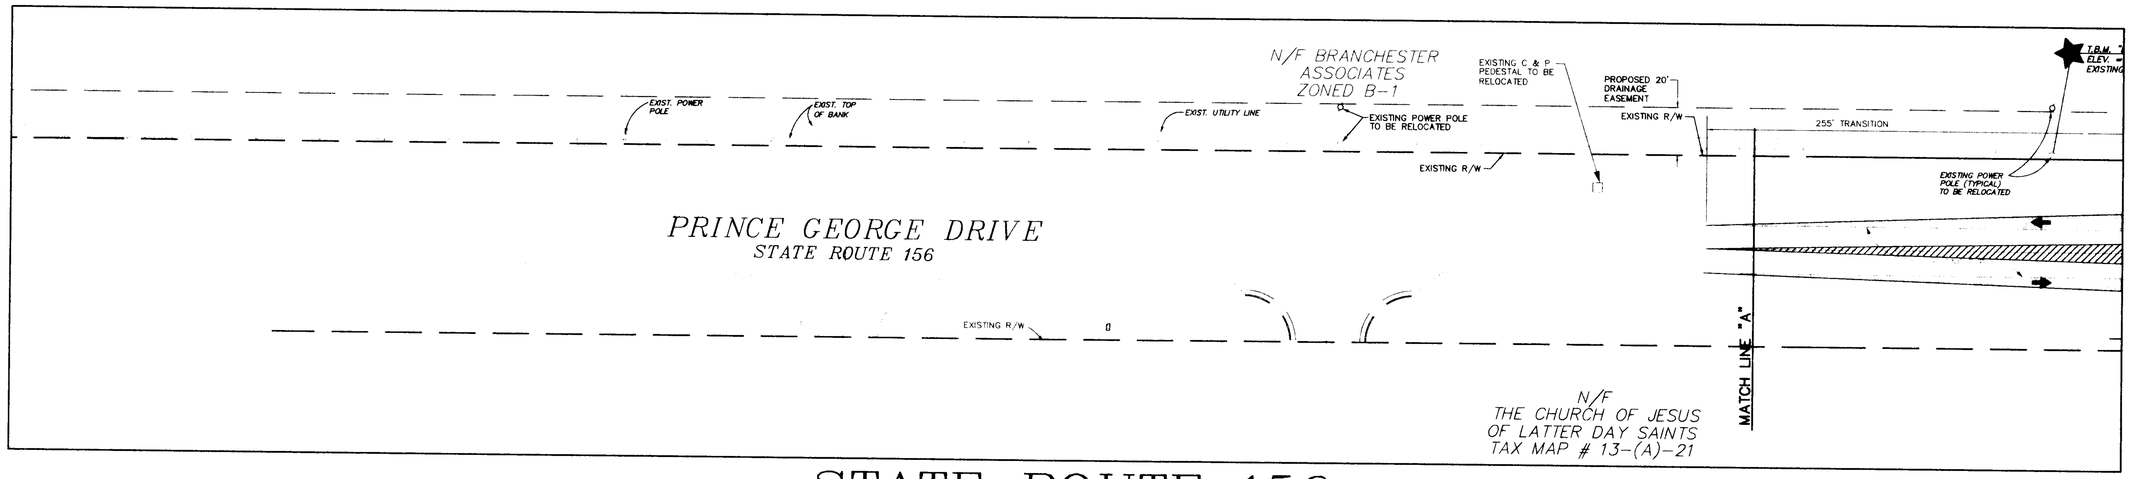

STATE ROUTE 156

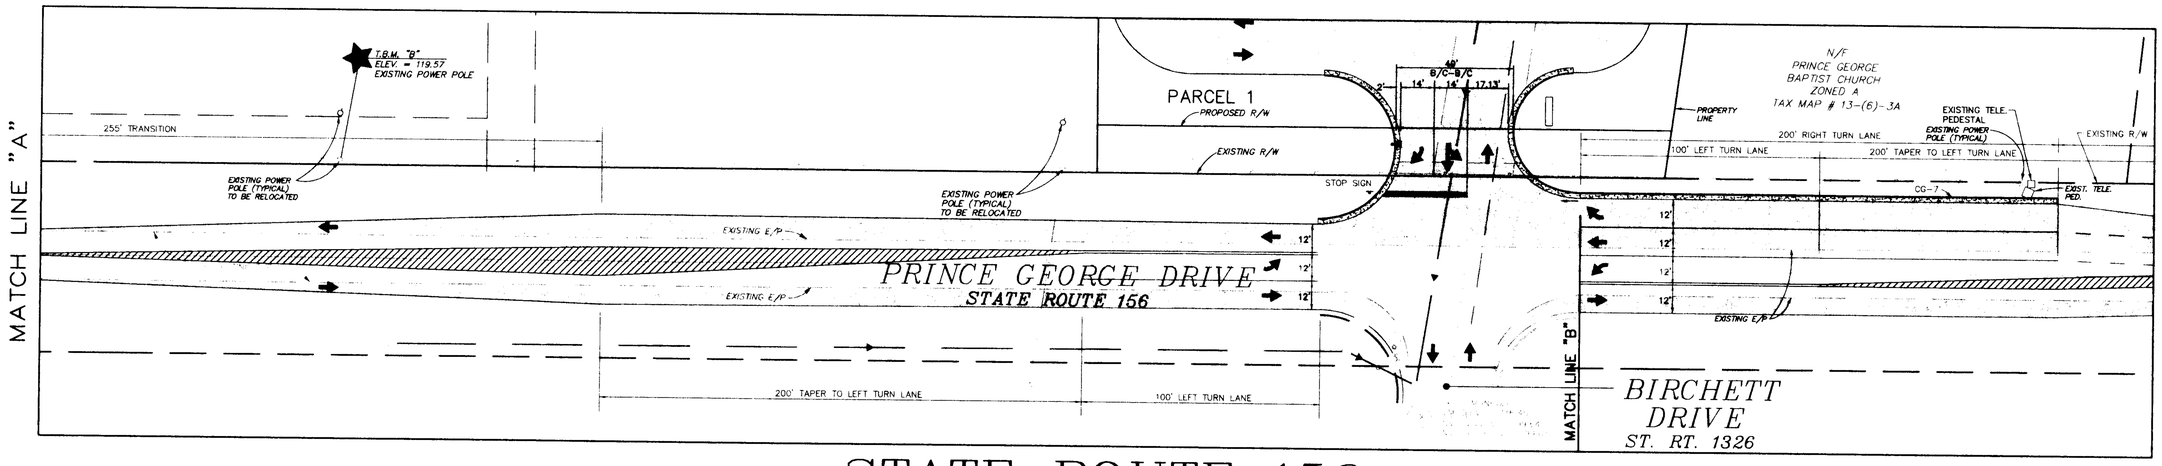

STATE ROUTE 156

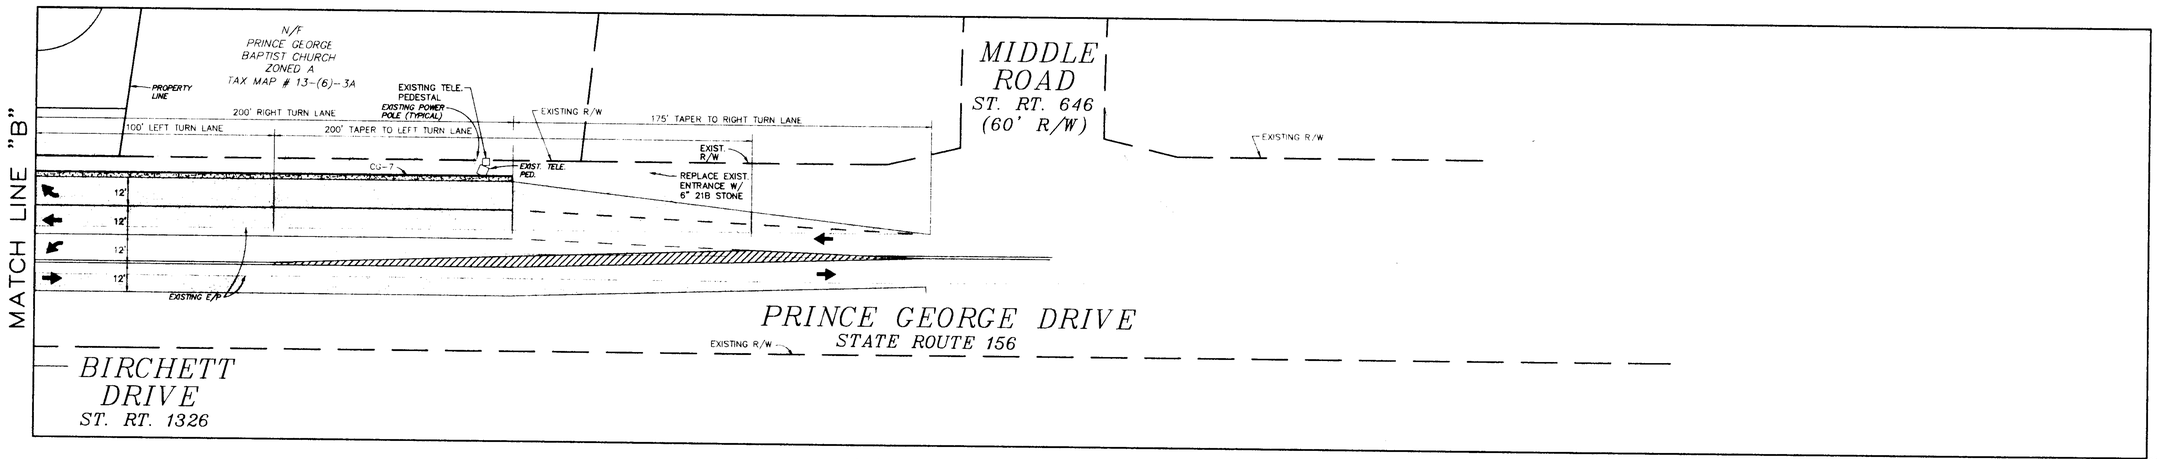

STATE ROUTE 156

MATCH LINE "A"

MATCH LINE "B"

THIS DRAWING PREPARED AT THE PRINCE GEORGE OFFICE

COMMONWEALTH OF VIRGINIA
DERRICK A. JOHNSON
No. 24781
2-28-97
PROFESSIONAL ENGINEER

CORPORATE HEADQUARTERS
711 N. COURTHOUSE ROAD
RICHMOND, VIRGINIA 23236-4099
TELEPHONE: (804) 794-2500
FAX: (804) 794-7539

SERVICE OFFICE
8801 LAKESIDE ROAD
RICHMOND, VIRGINIA 23228-2014
TELEPHONE: (804) 262-8001
FAX: (804) 262-7219

PRINCE GEORGE OFFICE
14141 CROSSROADS DRIVE
PRINCE GEORGE, VIRGINIA 23875-1455
TELEPHONE: (804) 733-9370
FAX: (804) 733-9372

HANOVER OFFICE
8501 MECHANICSVILLE TURNPIKE
SUITE C-3
MECHANICSVILLE, VIRGINIA 23111-4621
TELEPHONE: (804) 559-0003
FAX: (804) 559-4522

DATE	REVISION DESCRIPTION
1-31-97	VDOT, COUNTY PLANNING AND ENGINEERING

DATE	12-24-96
DRAWN BY	C.I.T.
DESIGNED BY	D.A.J.
CHECKED BY	D.A.J.
SCALE	1"=30'

TIMMONS
Founded 1958

ENGINEERS * ARCHITECTS * SURVEYORS * LANDSCAPE ARCHITECTS * ENVIRONMENTAL SCIENTISTS * GEOGRAPHIC INFORMATION SYSTEMS CONSULTANTS * CONSTRUCTION MANAGERS

FOOD LION AT BRANCHESTER LAKES

STATE ROUTE 156 • BLAND DISTRICT • PRINCE GEORGE COUNTY • VIRGINIA

ROUTE 156 LAYOUT IMPROVEMENTS

FINAL

JOB NO. 17045

SHEET NO. 5 OF 8