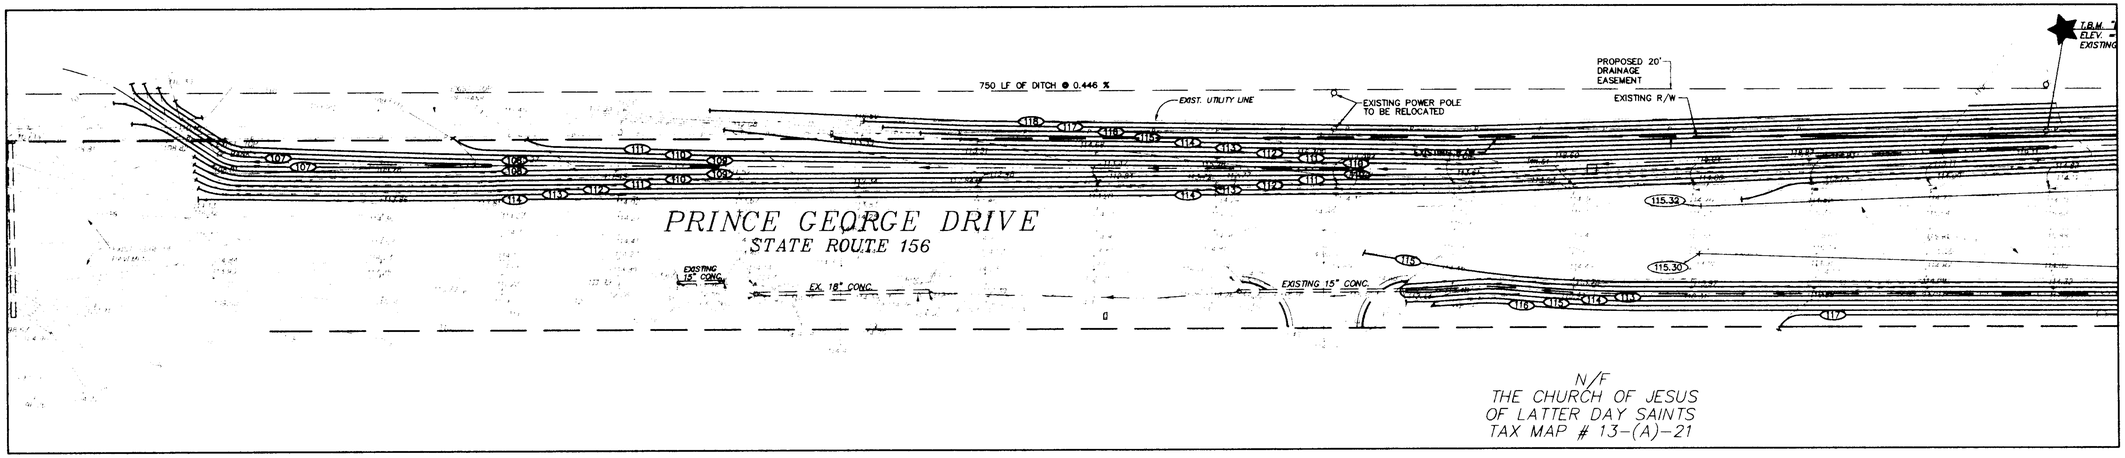

STATE ROUTE 156

MATCH LINE "A"

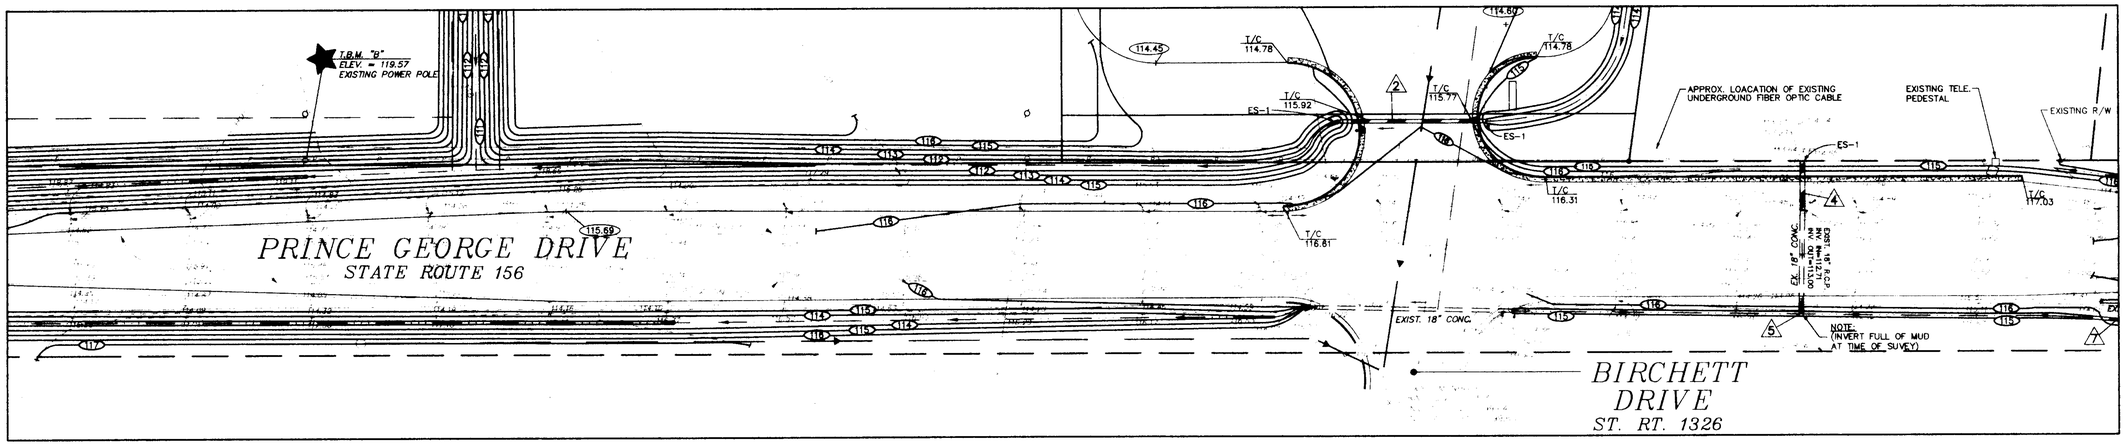

STATE ROUTE 156

MATCH LINE "B"

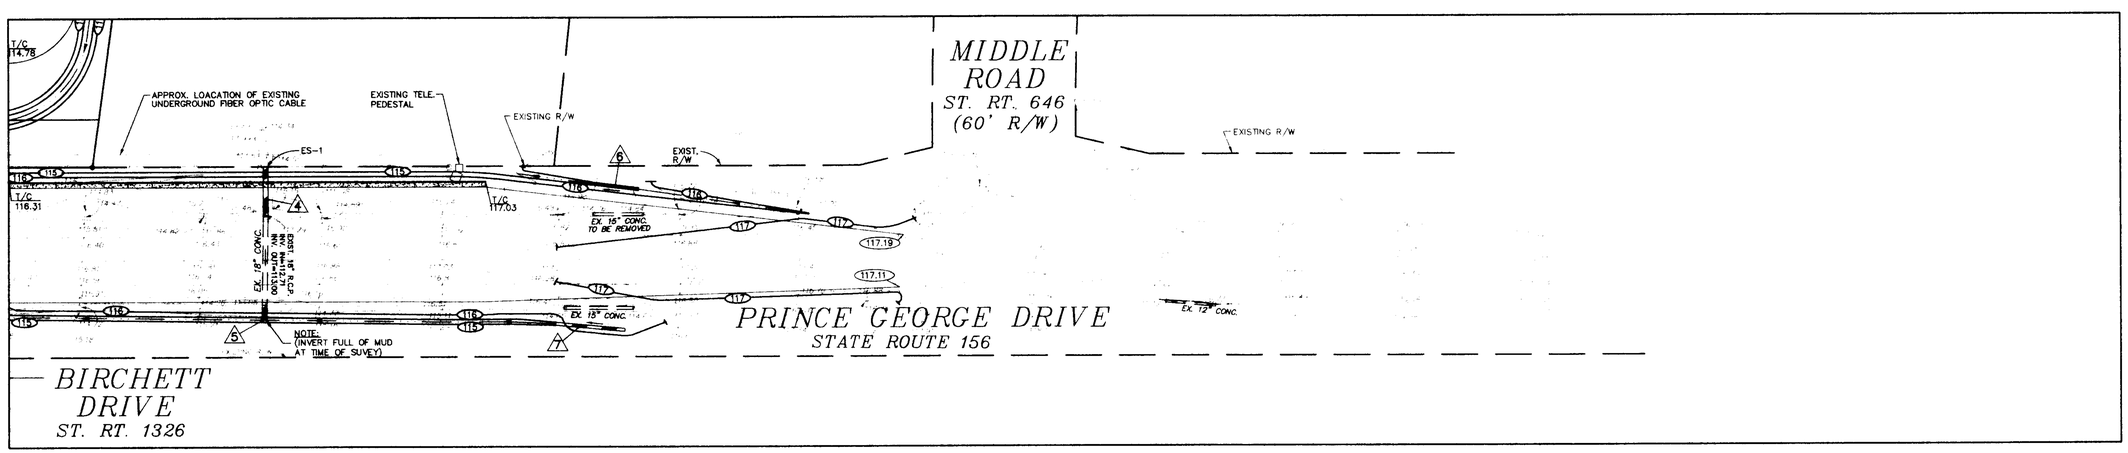

STATE ROUTE 156

FINAL

THIS DRAWING PREPARED AT THE PRINCE GEORGE OFFICE

COMMONWEALTH OF VIRGINIA
DERRICK A. JOHNSON
No. 24761
2-28-97
PROFESSIONAL ENGINEER

CORPORATE HEADQUARTERS
711 N. COURTHOUSE ROAD
RICHMOND, VIRGINIA 23236-4069
TELEPHONE: (804) 794-2000
FAX: (804) 794-7639

HENRICO OFFICE
8803 STAPLES MILL ROAD
RICHMOND, VIRGINIA 23228-2014
TELEPHONE: (804) 262-3900
FAX: (804) 266-7219

PRINCE GEORGE OFFICE
4411 CROSSINGS BLVD.
PRINCE GEORGE, VIRGINIA 23875-1455
TELEPHONE: (804) 42-9370
FAX: (804) 751-0798

HANOVER OFFICE
8501 MECHANICSVILLE TURNPIKE
MECHANICSVILLE, VIRGINIA 23111-4521
TELEPHONE: (804) 559-4000
FAX: (804) 559-4022

DATE
1-31-97

REVISION DESCRIPTION

VDOT, COUNTY PLANNING AND ENGINEERING

CONSTRUCTION MANAGERS

GEOGRAPHIC INFORMATION SYSTEMS CONSULTANTS

ENVIRONMENTAL SCIENTISTS

LANDSCAPE ARCHITECTS

SURVEYORS

ARCHITECTS

ENGINEERS

TIMMONS

Founded 1953

FOOD LION AT BRANCHESTER LAKES

STATE ROUTE 156 • BLAND DISTRICT • PRINCE GEORGE COUNTY • VIRGINIA

ROUTE 156 GRADING IMPROVEMENTS

DATE
12-24-96
DRAWN BY
C.I.T.
DESIGNED BY
D.A.J.
CHECKED BY
D.A.J.
SCALE
1"=30'

JOB NO.
17045

SHEET NO.
6 OF 8