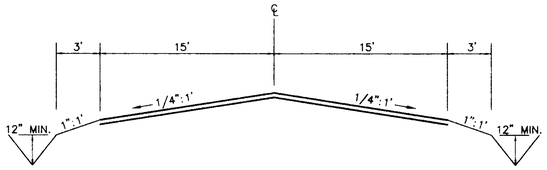

ACCESS ROAD
TYPICAL SECTION
N.T.S.

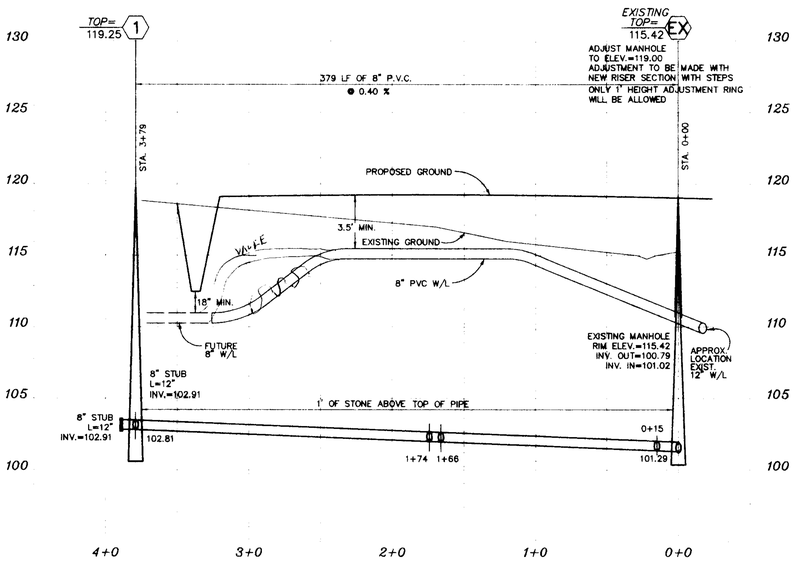

SANITARY SEWER PROFILE
SCALE: VERTICAL: 1"=5'
HORIZONTAL: 1"=50'

NOTE:
CONTRACTOR TO VERIFY LOCATION (BOTH HORIZONTALLY AND VERTICALLY) OF EXIST. S/L AND W/L PRIOR TO STARTING UTILITY CONSTRUCTION.

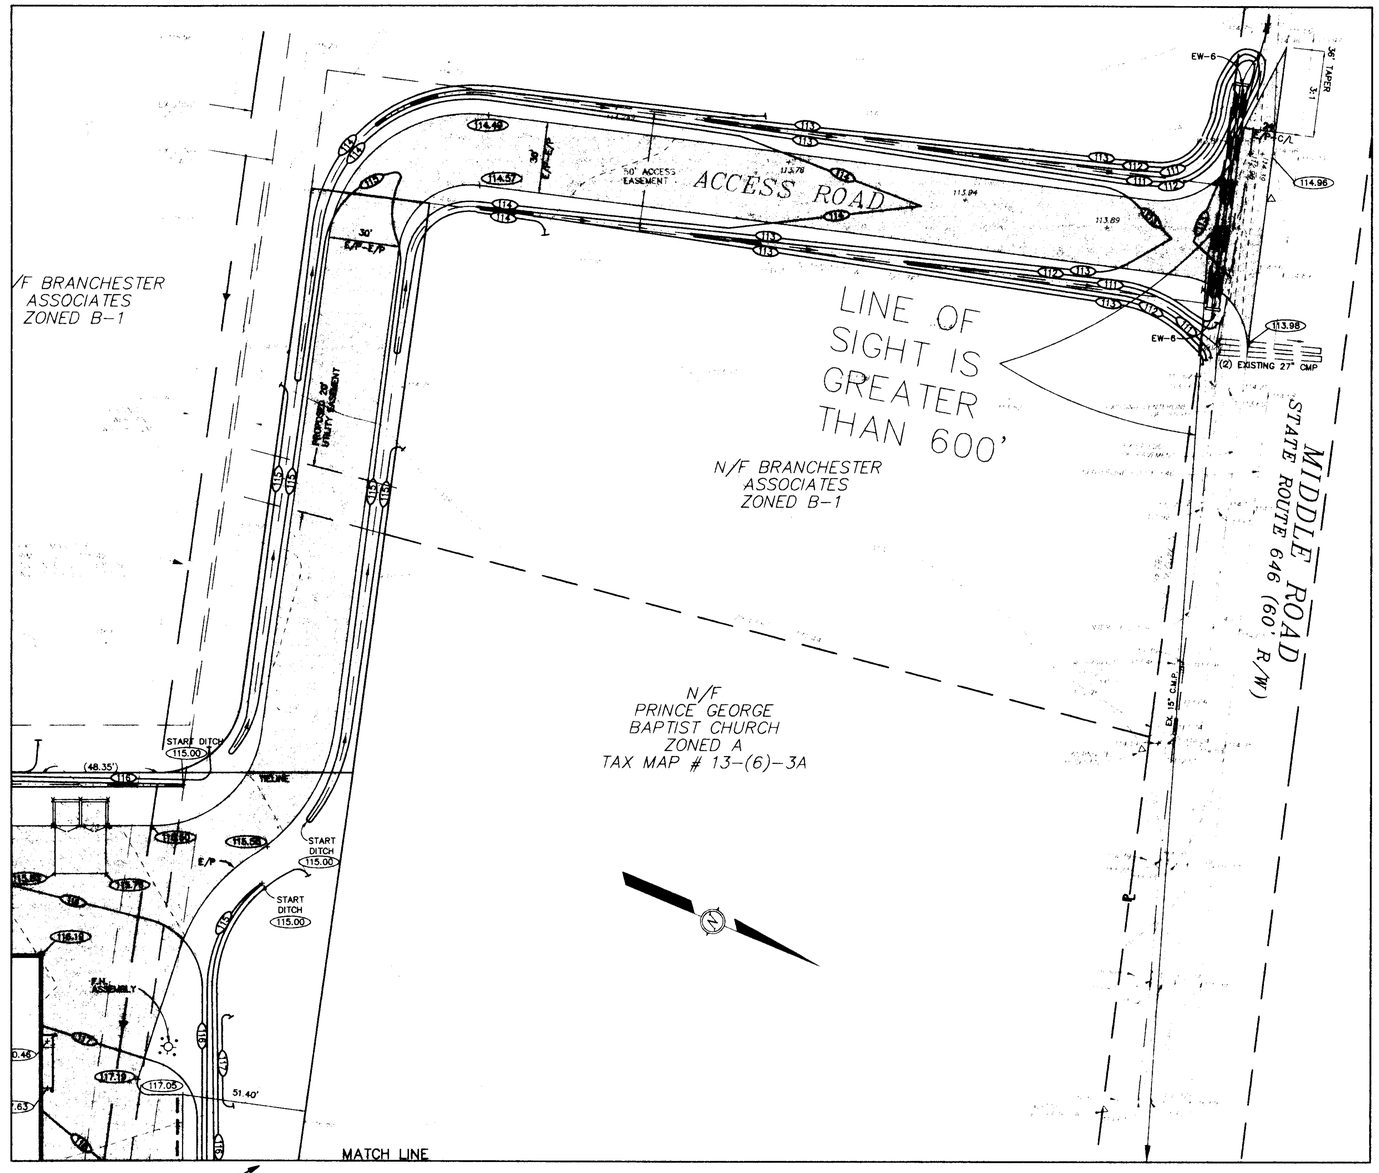

MATCHLINE
SEE SHEET 4 OF 8
OR 3 OF 8 FOR
CONTINUATION

REAR ENTRANCE DETAIL
SCALE: 1"=30'

FINAL

THIS DRAWING PREPARED AT THE PRINCE GEORGE OFFICE

COMMONWEALTH OF VIRGINIA
DERRICK A. JOHNSON
No. 24761
2-3-97
PROFESSIONAL ENGINEER

CORPORATE HEADQUARTERS
711 N. COURTHOUSE ROAD
RICHMOND, VIRGINIA 23236-4099
TELEPHONE: (804) 794-2300
FAX: (804) 794-7839

REGIONAL OFFICE
8803 STAPLES MILL ROAD
RICHMOND, VIRGINIA 23228-2014
TELEPHONE: (804) 262-2366
FAX: (804) 266-7219

PRINCE GEORGE OFFICE
4411 CROSSINGS BLVD.
PRINCE GEORGE, VIRGINIA 23875-1455
TELEPHONE: (804) 733-2170
FAX: (804) 733-0798

MANAGER OFFICE
5501 MECHANICS ELT TERRACE
SUITE C-3
MECHANICSVILLE, VA 23111-4831
TELEPHONE: (804) 559-4320
FAX: (804) 559-4322

REVISION DESCRIPTION
PLANNING AND ENGINEERING

DATE
2-4-96
DRAWN BY
D.A.J.
CHECKED BY
D.A.J.
SCALE
1"=30'

TIMMONS
Founded 1953

ENGINEERS * ARCHITECTS * SURVEYORS * LANDSCAPE ARCHITECTS * ENVIRONMENTAL SCIENTISTS * GEOGRAPHIC INFORMATION SYSTEMS * CONSULTANTS * CONSTRUCTION MANAGERS

FOOD LION AT BRANCHESTER LAKES
STATE ROUTE 156 • BLAND DISTRICT • PRINCE GEORGE COUNTY • VIRGINIA

PROFILE AND REAR ENTRANCE DETAIL

JOB NO.
17045

SHEET NO.
7 OF 8