## EROSION CONTROL LEGEND

- CE — CONSTRUCTION ENTRANCE STD & SPEC 3.02
- SF — TEMPORARY SILT FENCE STD & SPEC 3.05-2
- IP — INLET PROTECTION STD & SPEC 3.07-6
- CIP — CULVERT INLET PROTECTION STD & SPEC 3.08-1
- CD — ROCK CHECK DAM STD & SPEC 3.20-1

NOTE: ALL DROP INLETS REQUIRE INLET PROTECTION.

NOTE: CHECK DAMS SHALL BE PLACED WITHIN SILT FENCE TO ACT AS STONE FILTER

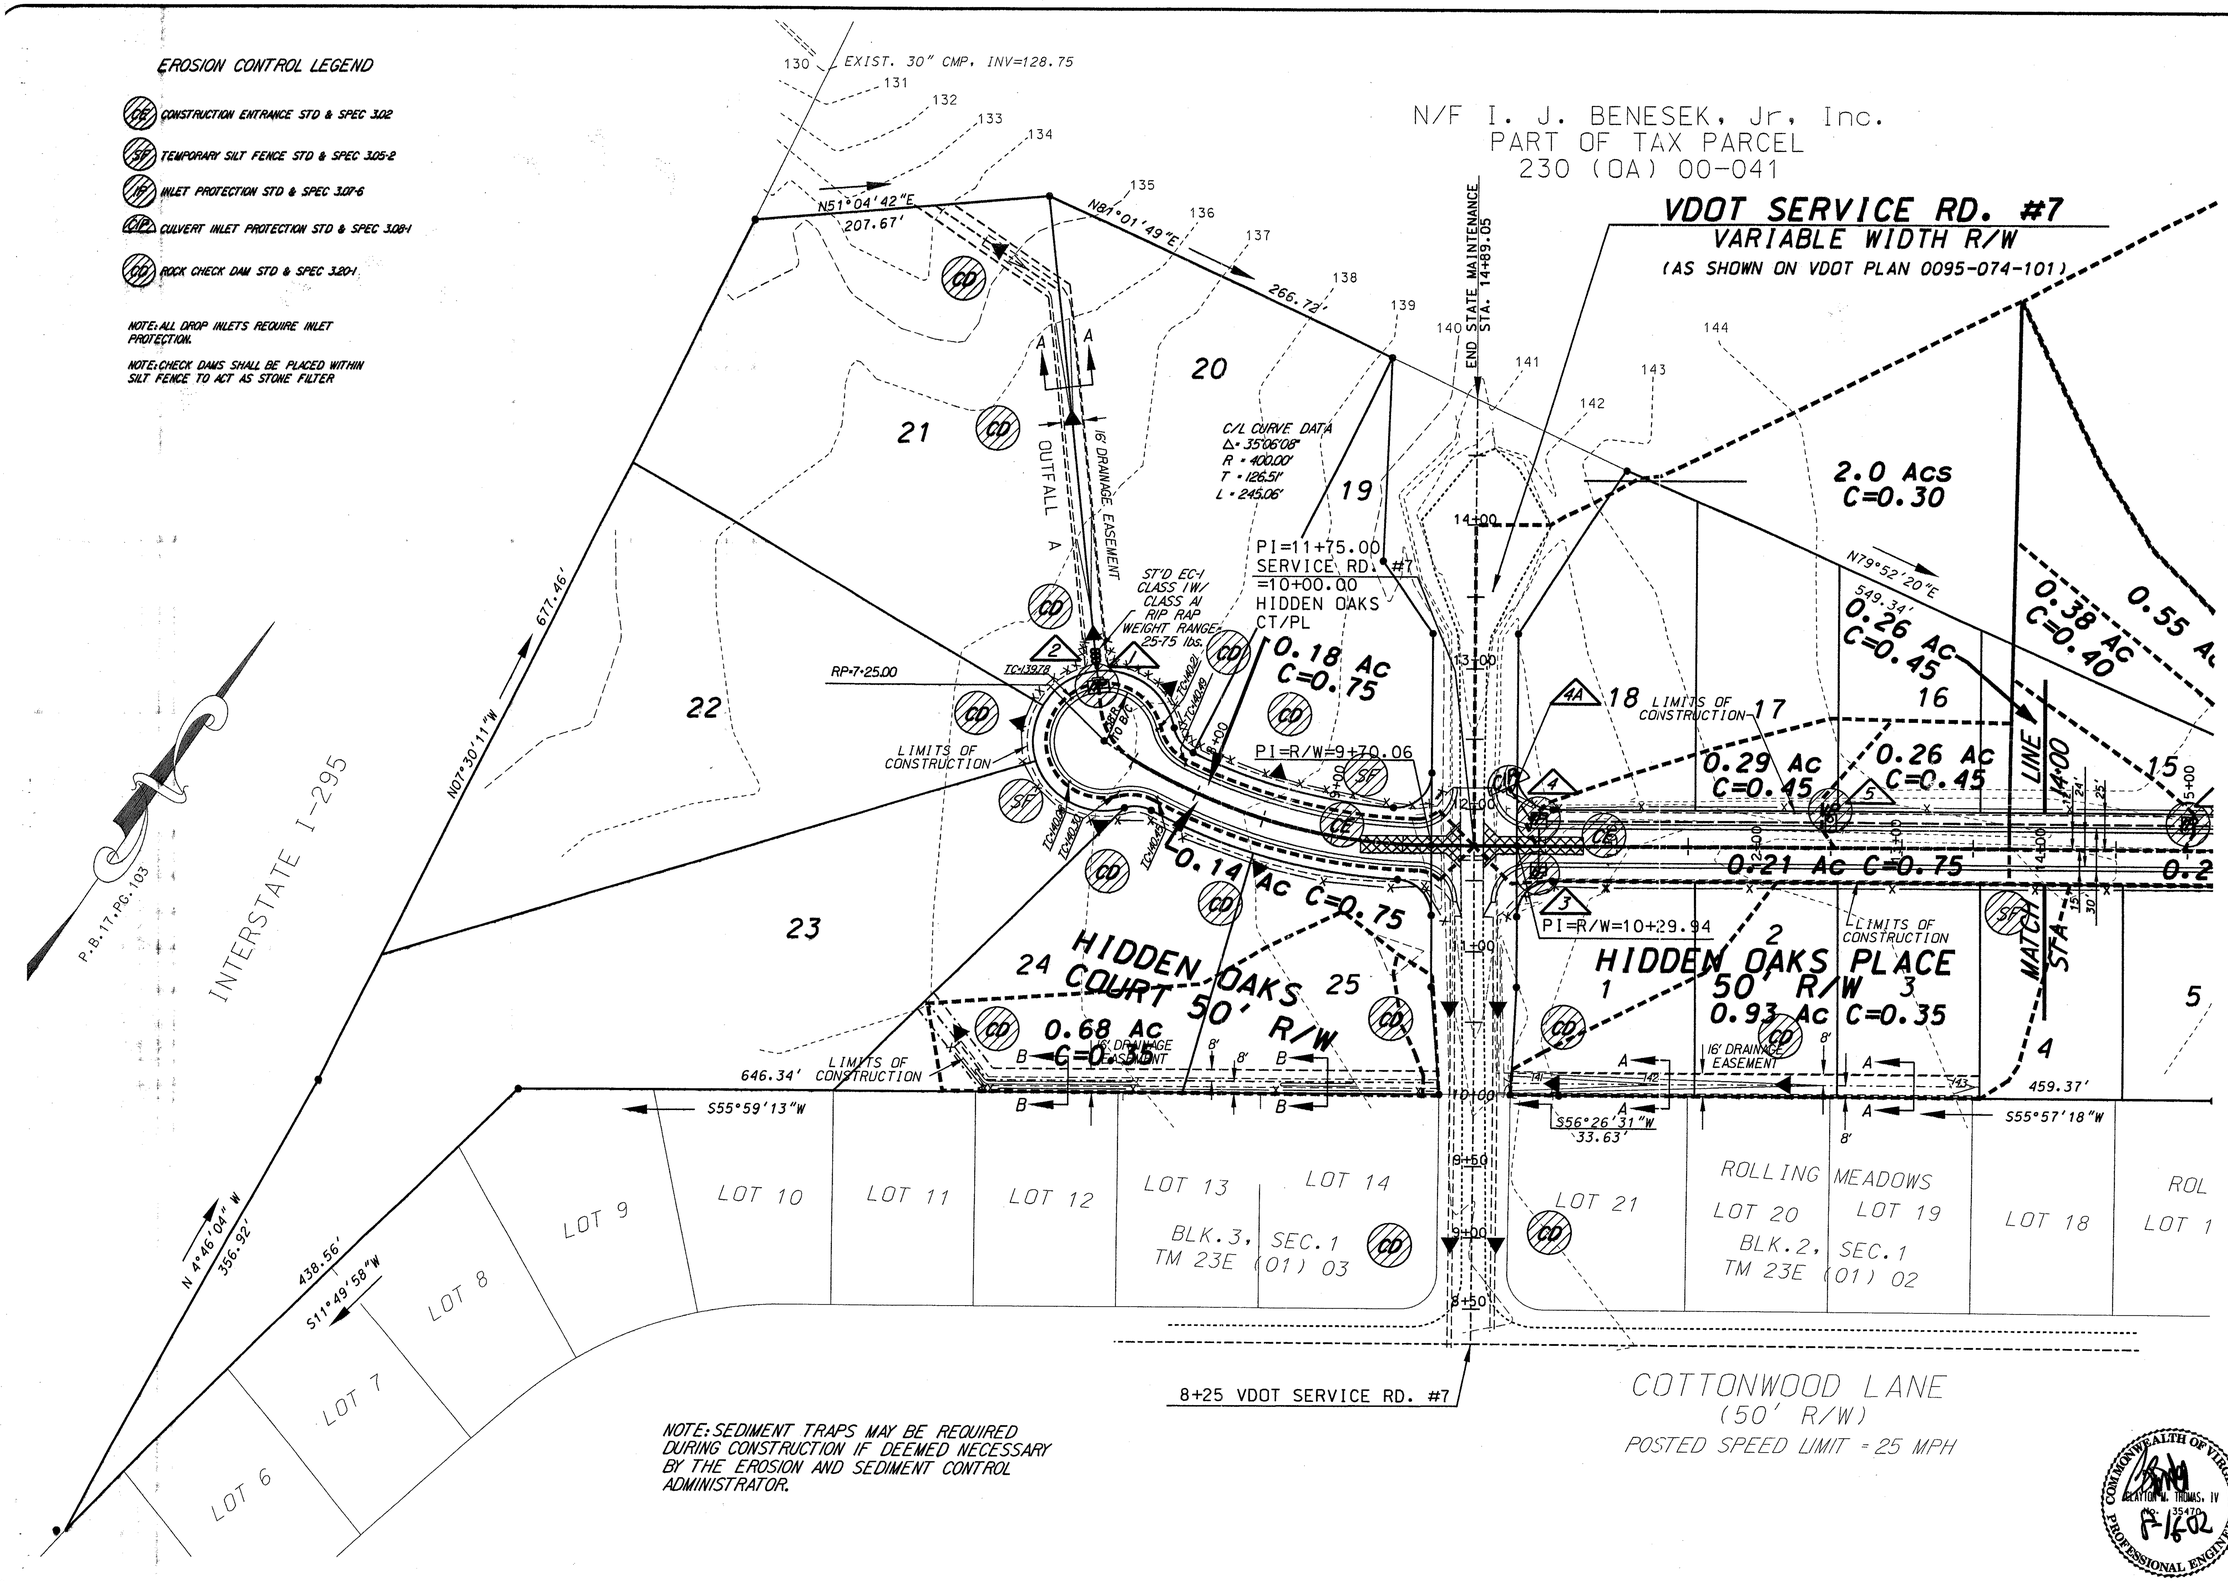


NOTE: SEDIMENT TRAPS MAY BE REQUIRED DURING CONSTRUCTION IF DEEMED NECESSARY BY THE EROSION AND SEDIMENT CONTROL ADMINISTRATOR.

COMMONWEALTH OF VIRGINIA
BEATON M. THOMAS, IV
No. 35470
PROFESSIONAL ENGINEER
8-16-02


ROBERT H. CROWDER, Inc
P.O. BOX 850 PRINCE GEORGE, VA 23875
Phone: 804-861-5217 Fax: 804-861-9115


| REVISION | DATE |
|---|---|
| Co./VDOT | 08/02/02 |
| Co./VDOT | 08/08/02 |

# HIDDEN OAKS
BLAND DISTRICT
PRINCE GEORGE COUNTY, VIRGINIA
EROSION & SEDIMENT CONTROL PLAN

| | |
|---|---|
| DATE: MAY 10, 2002 | |
| SCALE: 1" = 50' | |
| DESIGN: | DRAWN: |
| CHECK: | CHECK: |
| JOB NO.: | |
| SHEET 5 OF 11 | |