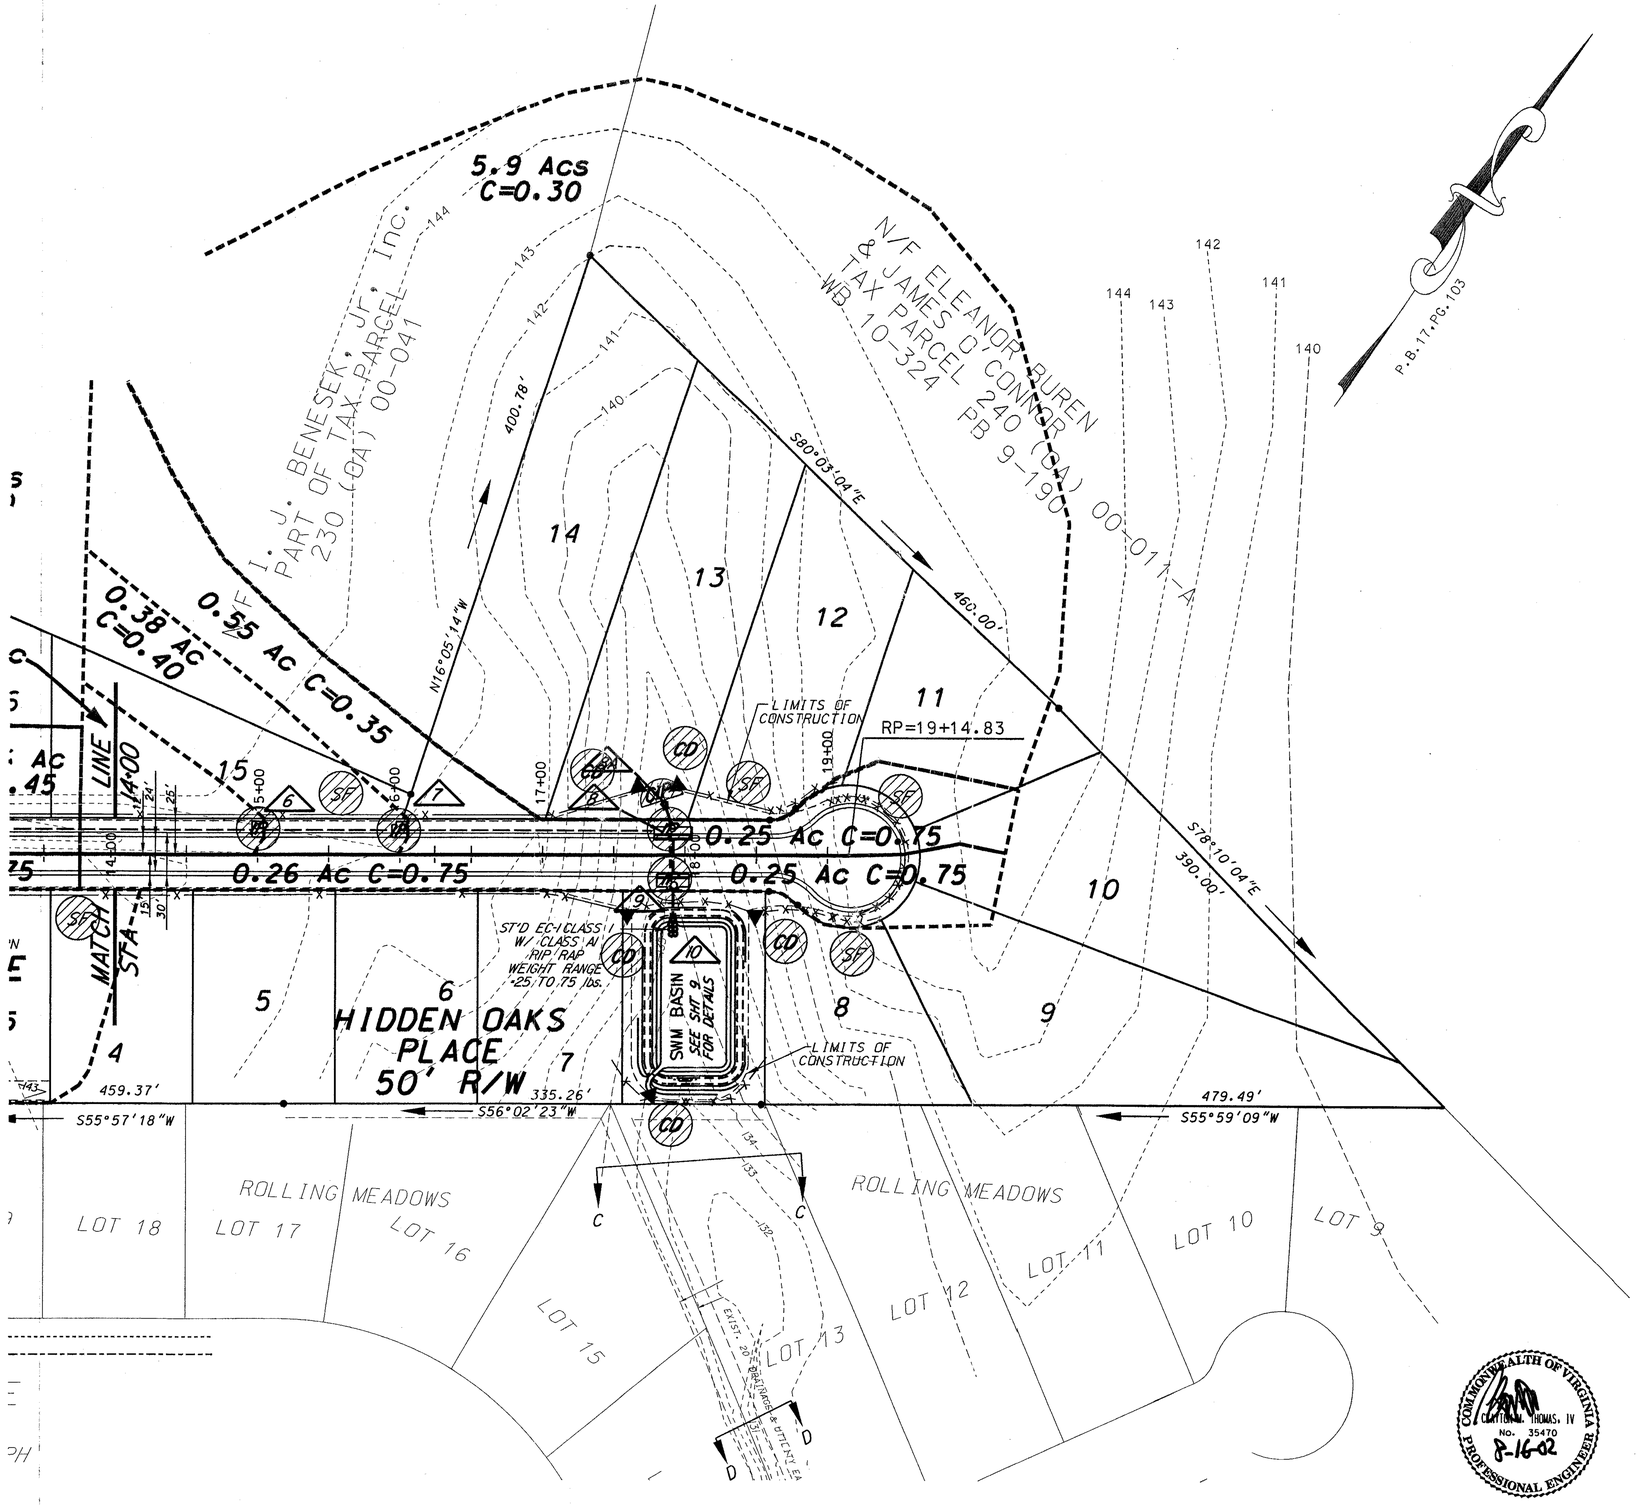

EROSION CONTROL LEGEND

- CE — CONSTRUCTION ENTRANCE STD & SPEC 3.02
- SF — TEMPORARY SILT FENCE STD & SPEC 3.05-2
- IP — INLET PROTECTION STD & SPEC 3.07-6
- CIP — CULVERT INLET PROTECTION STD & SPEC 3.08-1
- CD — ROCK CHECK DAM STD & SPEC 3.20-1

NOTE: ALL DROP INLETS REQUIRE INLET PROTECTION.

NOTE: CHECK DAMS SHALL BE PLACED WITHIN SILT FENCE TO ACT AS STONE FILTER

NOTE: SEDIMENT TRAPS MAY BE REQUIRED DURING CONSTRUCTION IF DEEMED NECESSARY BY THE EROSION AND SEDIMENT CONTROL ADMINISTRATOR.

ROBERT H. CROWDER, Inc
P.O. BOX 850 PRINCE GEORGE, VA 23875
Phone: 804-861-5217 Fax: 804-861-9115

REVISION	DATE
Co./VDOT	08/08/02
Co./VDOT	08/08/02

HIDDEN OAKS
BLAND DISTRICT
PRINCE GEORGE COUNTY, VIRGINIA
EROSION & SEDIMENT CONTROL PLAN

COMMONWEALTH OF VIRGINIA
CLAYTON THOMAS, IV
No. 35470
8-16-02
PROFESSIONAL ENGINEER

DATE: MAY 10, 2002	
SCALE: 1" = 50'	
DESIGN:	DRAWN:
CHECK:	CHECK:
JOB NO.:	
SHEET 6 OF 11	