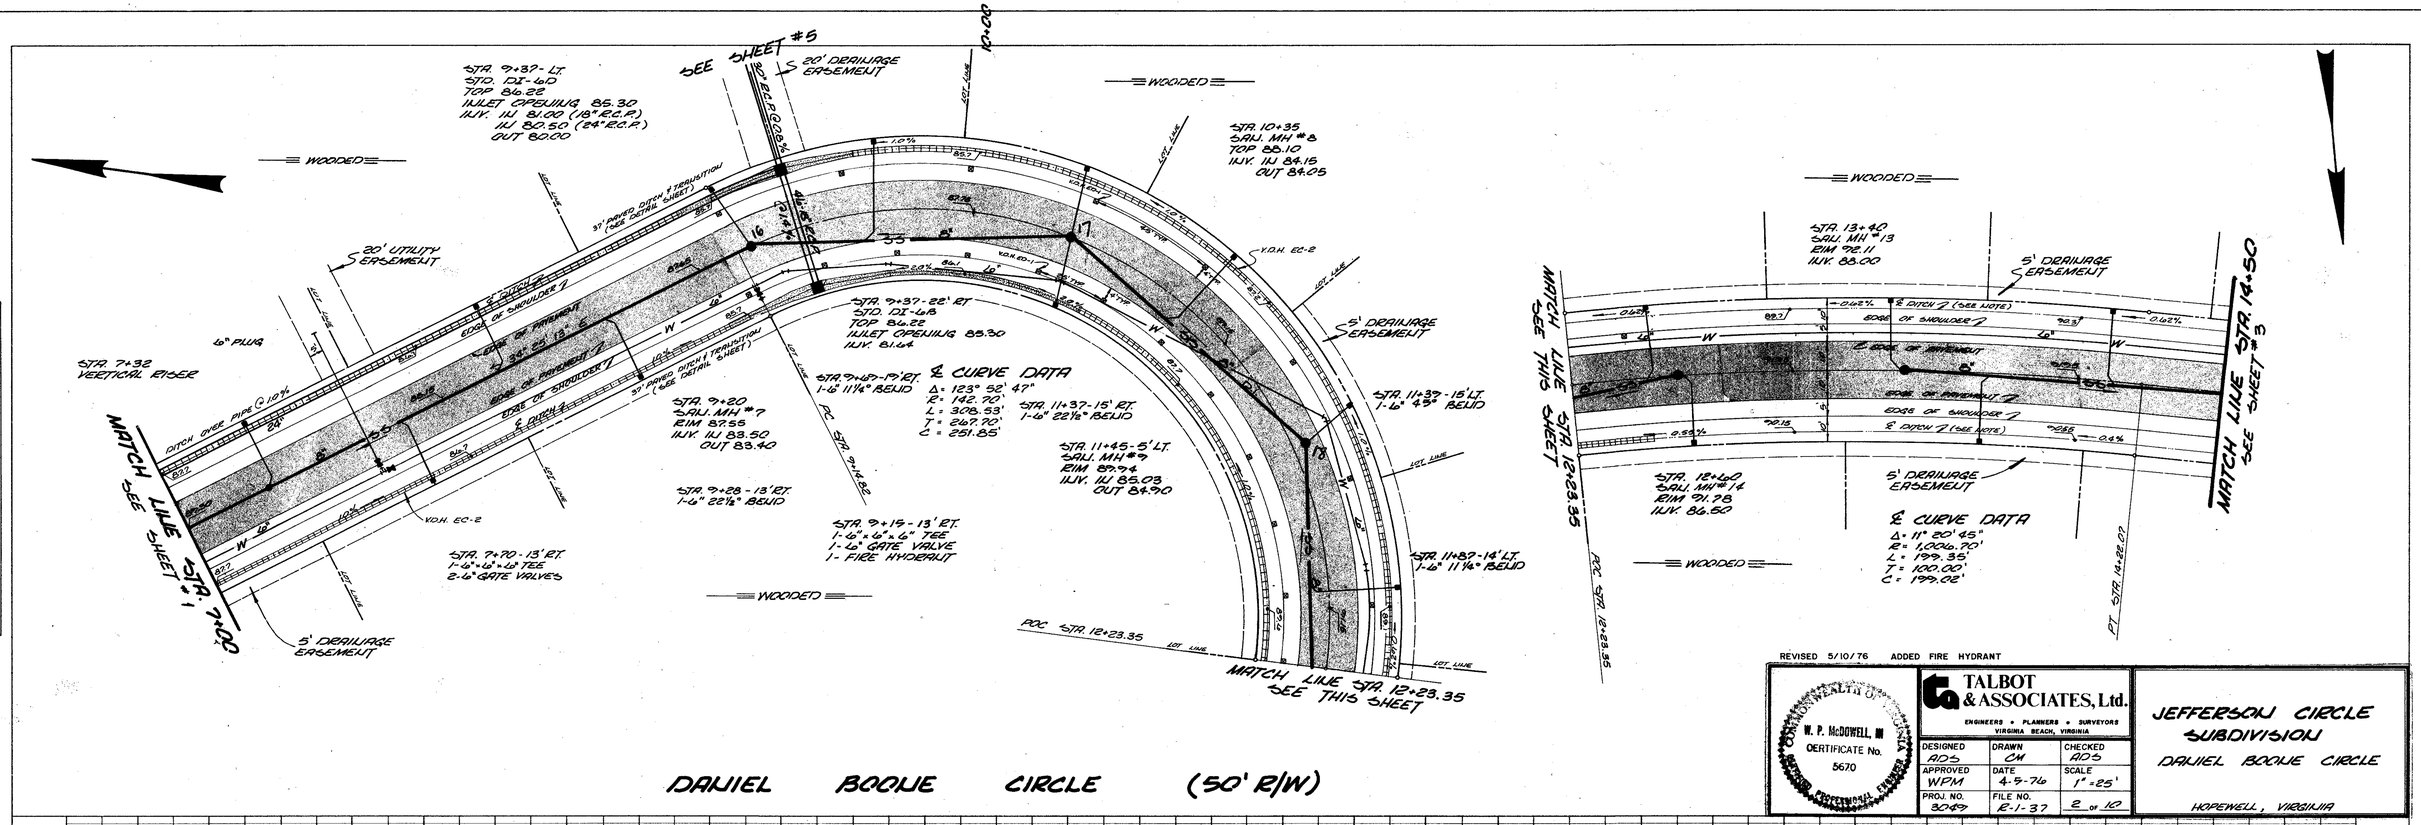

REVISED 5/10/76 ADDED FIRE HYDRANT

COMMONWEALTH OF VIRGINIA
W. P. McDOWELL, III
CERTIFICATE No. 5670
REGISTERED PROFESSIONAL ENGINEER

TALBOT & ASSOCIATES, Ltd.
ENGINEERS • PLANNERS • SURVEYORS
VIRGINIA BEACH, VIRGINIA

DESIGNED	DRAWN	CHECKED
RDS	CM	RDS
APPROVED	DATE	SCALE
WPM	4-9-76	1" = 25'
PROJ. NO.	FILE NO.	
8049	R-1-37	2 of 10

JEFFERSON CIRCLE SUBDIVISION

DANIEL BOONE CIRCLE

HOPEWELL, VIRGINIA

PLAN
SURVEYED
PLOTTED
NOTE BOOK ALIGNMENT CHECKED
RT. OF WAY CHECKED
No.
BY DATE

PROFILE
SURVEYED
PLOTTED
NOTE BOOK GRADES CHECKED
RT. OF WAY CHECKED
No. STRUCTURE NOTATIONS CHECKED
BY DATE

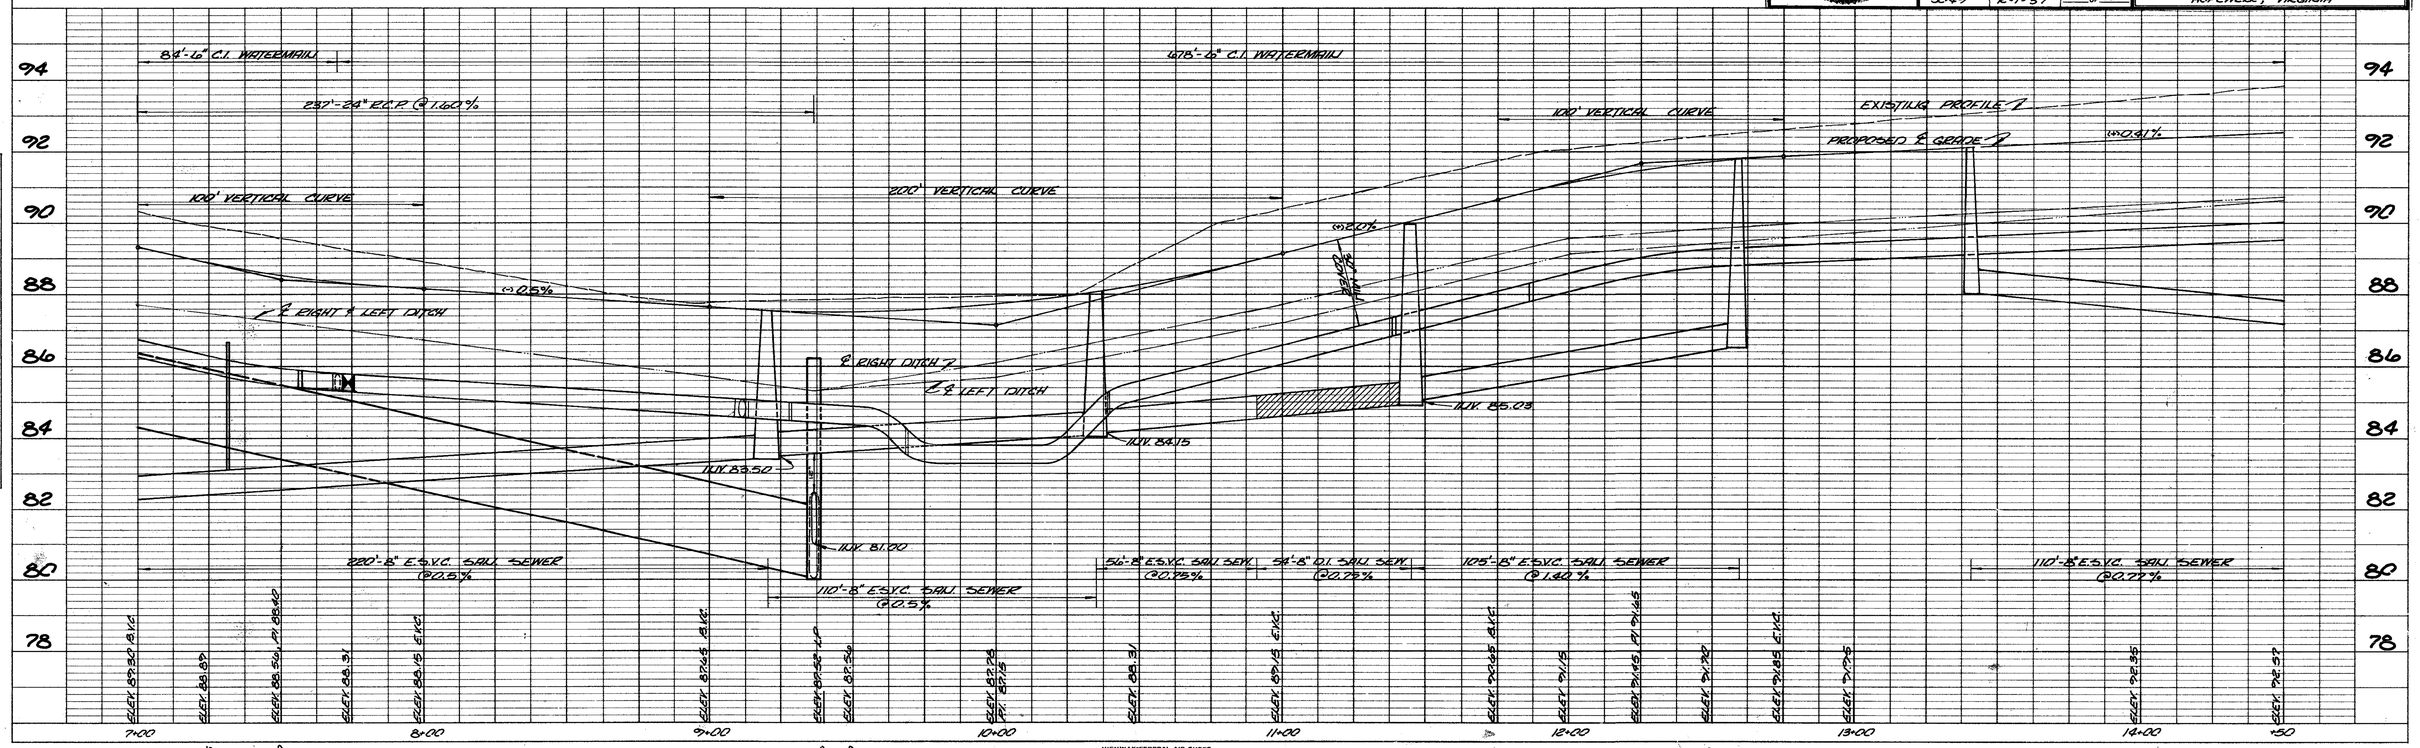

HIGHWAY FEDERAL AID SHEET
PLATE 1-SINGLE PLAN AND PROFILE-FULL LINE
TELEDYNE NATIONAL TRACING PAPER
INDIANAPOLIS, INDIANA PRINTED IN U.S.A.