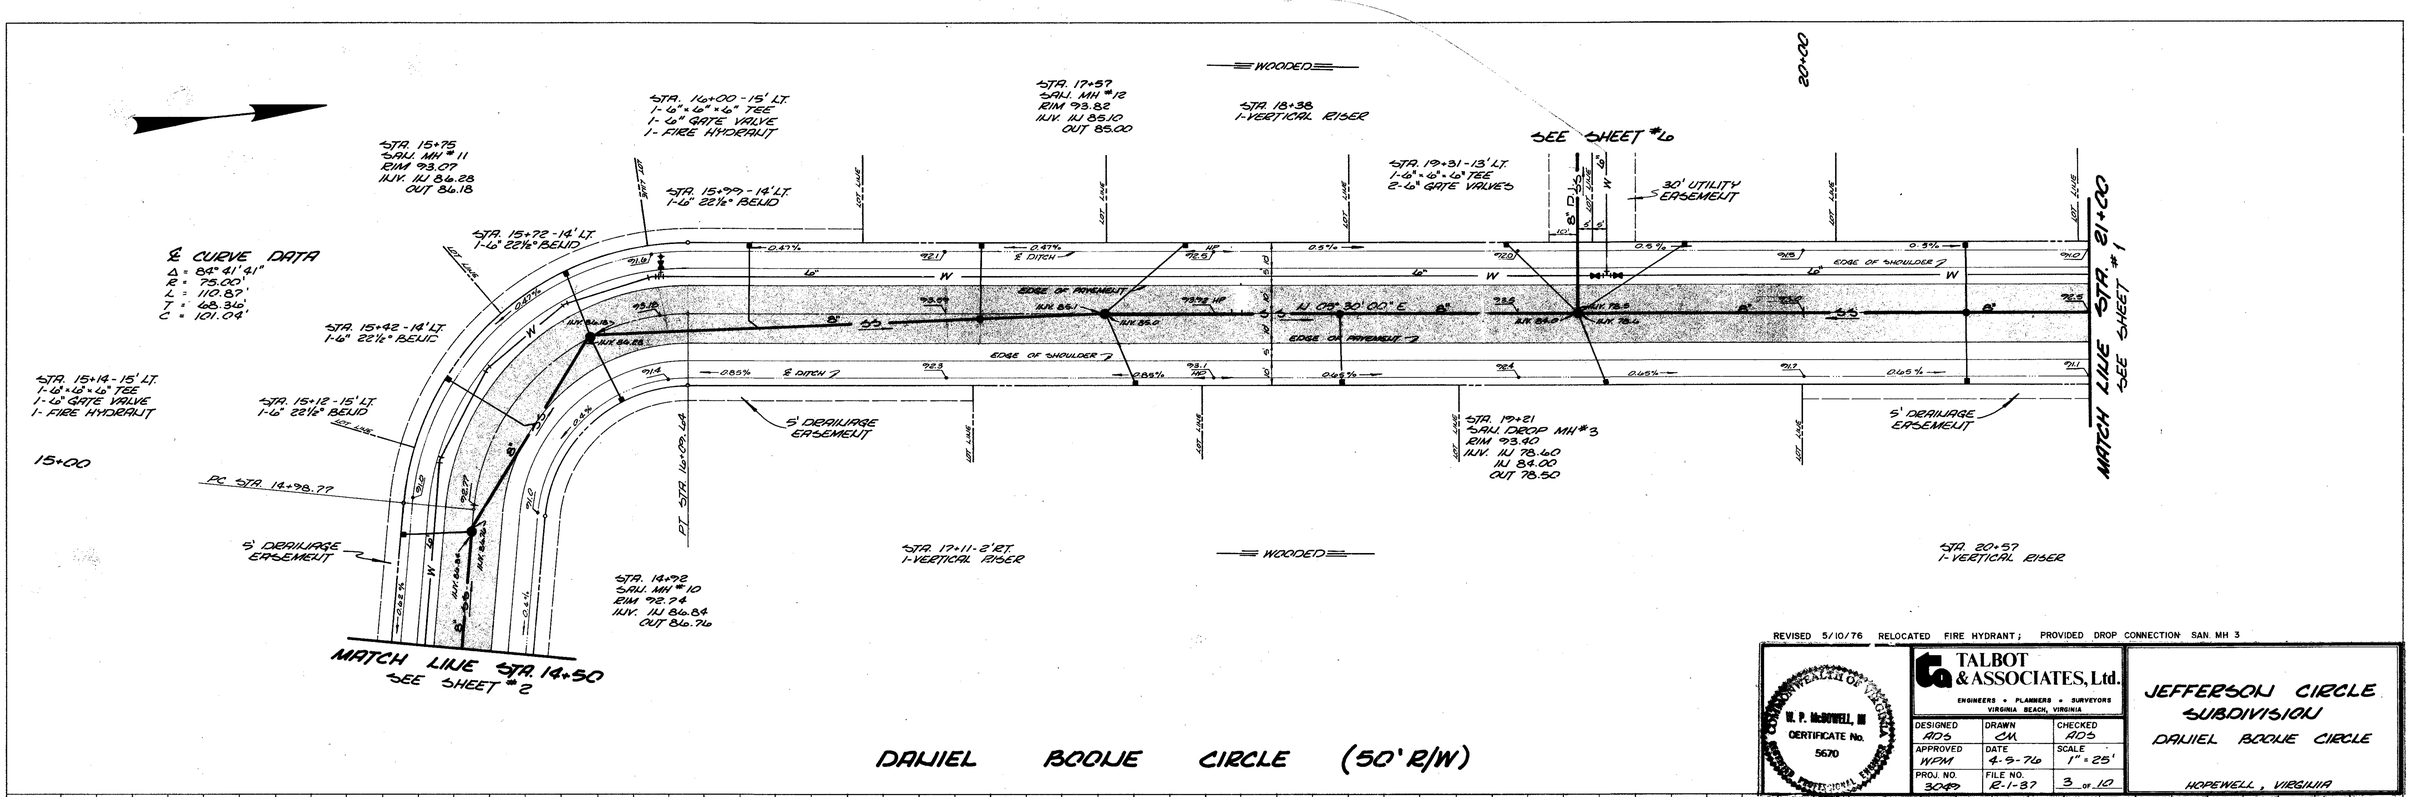

REVISED 5/10/76 RELOCATED FIRE HYDRANT; PROVIDED DROP CONNECTION SAN. MH 3

COMMONWEALTH OF VIRGINIA
W. P. McDOWELL, III
CERTIFICATE No. 5670
REGISTERED PROFESSIONAL ENGINEER

TALBOT & ASSOCIATES, Ltd.
ENGINEERS • PLANNERS • SURVEYORS
VIRGINIA BEACH, VIRGINIA

DESIGNED	DRAWN	CHECKED
ADS	CM	ADS
APPROVED	DATE	SCALE
WPM	4-9-76	1" = 25'
PROJ. NO.	FILE NO.	
3049	R-1-87	3 of 10

JEFFERSON CIRCLE SUBDIVISION

DANIEL BOONE CIRCLE

HOPEWELL, VIRGINIA

DANIEL BOONE CIRCLE (50' R/W)

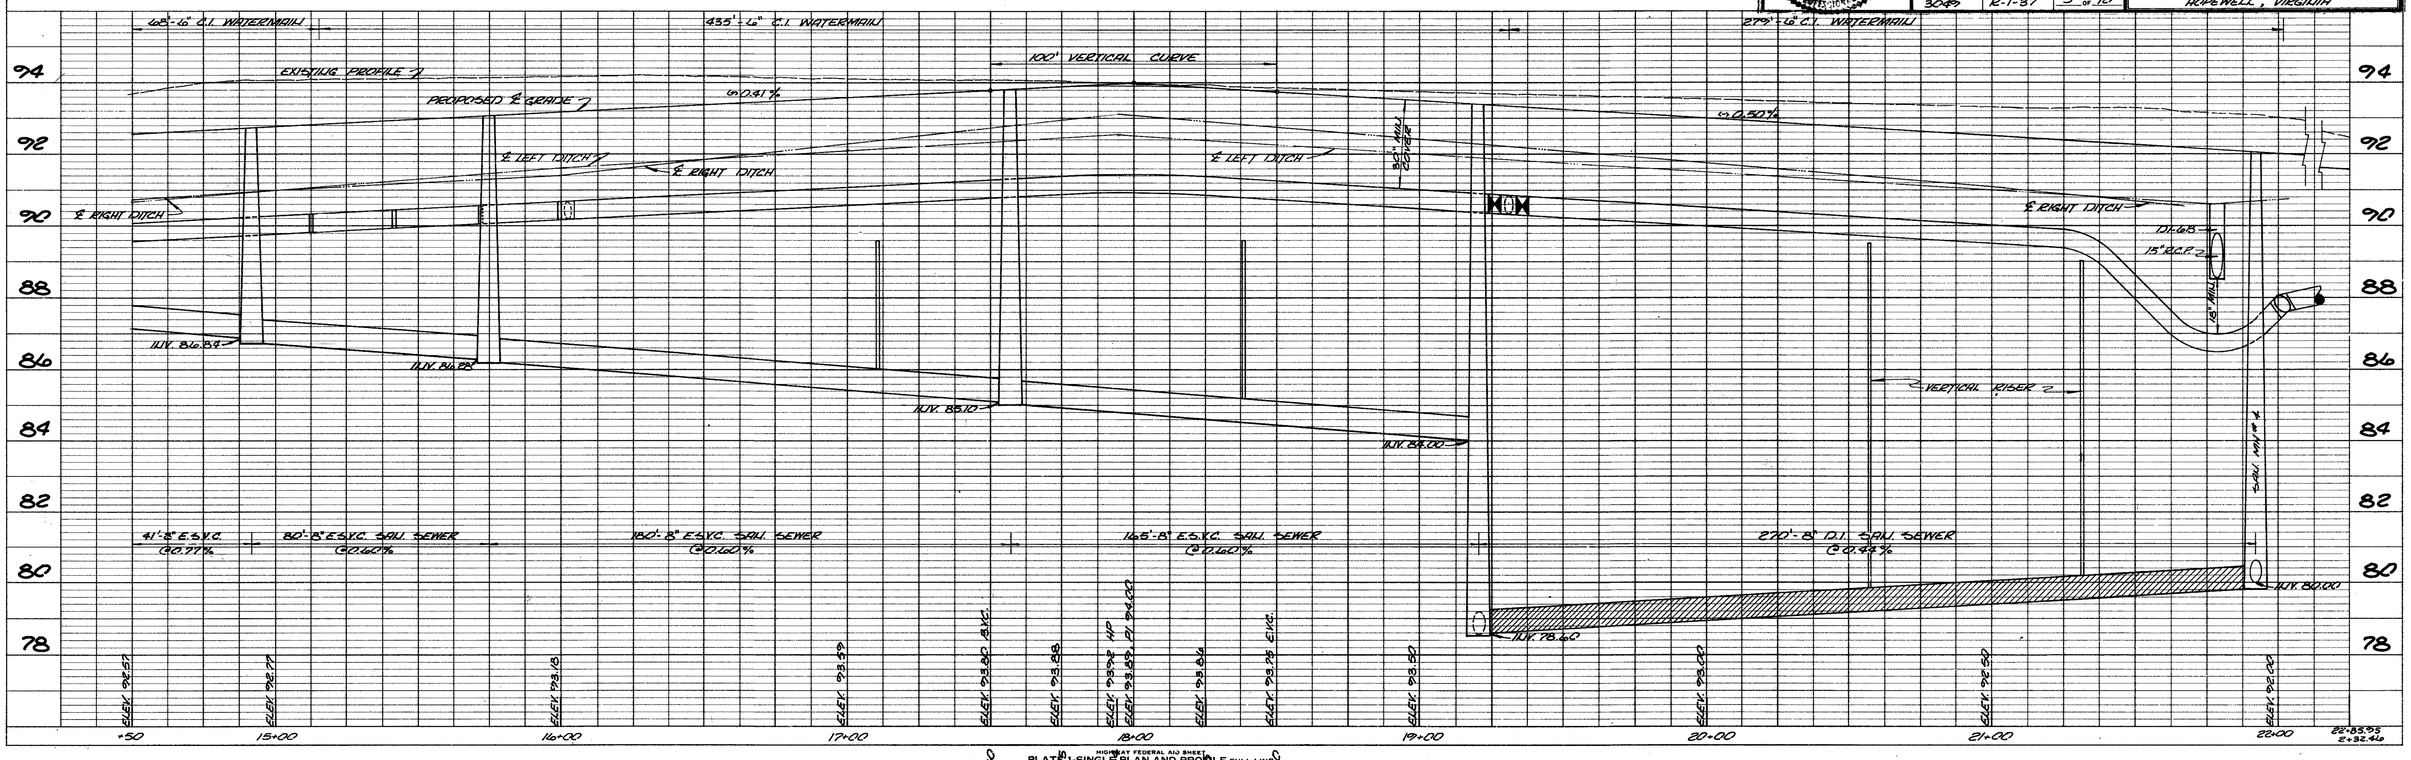

PLAN	SURVEYED	BY	DATE
NOTE BOOK	PLOTTED		
No.	ALIGNMENT CHECKED		
	RT. OF WAY CHECKED		

PROFILE	SURVEYED	BY	DATE
NOTE BOOK	PLOTTED		
No.	GRADES CHECKED		
	R.O.W. CHECKED		
	STRUCTURE NOTATIONS CHECKED		

HIGHWAY FEDERAL AID SHEET
PLATE 1-SINGLE PLAN AND PROFILE-FULL LINE
TELEDYNE NATIONAL TRACING PAPER
INDIANAPOLIS, INDIANA PRINTED IN U.S.A.