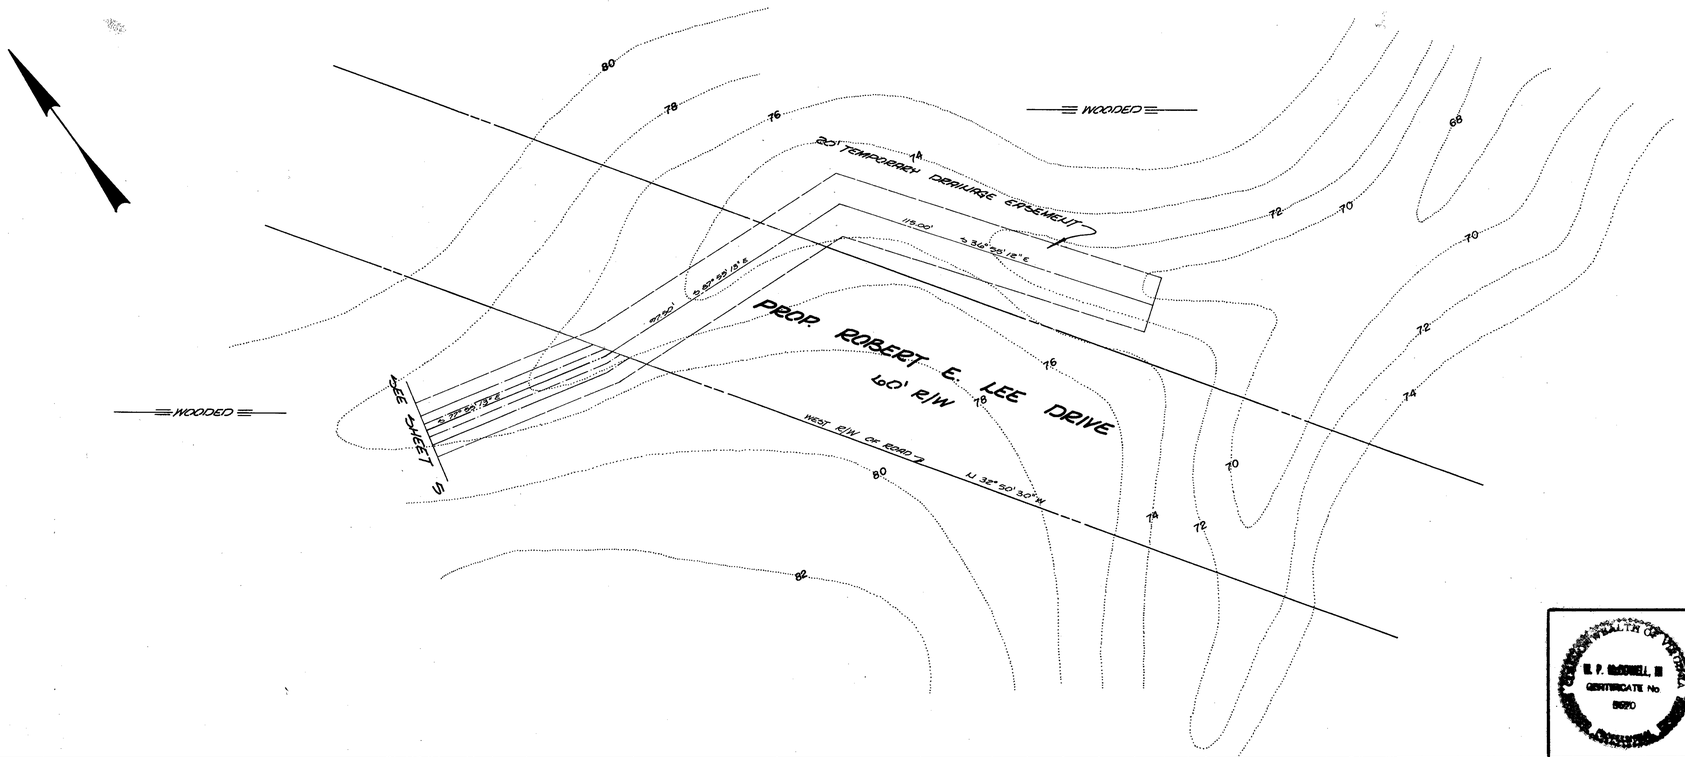

DESIGNED A.D.S.	DRAWN CM	CHECKED A.D.S.	
APPROVED WPM	DATE 4-5-76	SCALE 1" = 25'	
PROJ. NO. 3049	FILE NO. R-1-37	5A OF 10	

COMMONWEALTH OF VIRGINIA
R. P. MAXWELL, III
CERTIFICATE No 8670

TALBOT & ASSOCIATES, Ltd.
ENGINEERS • PLANNERS • SURVEYORS
VIRGINIA BEACH, VIRGINIA

JEFFERSON CIRCLE SUBDIVISION
OFF-SITE DRAINAGE
HOPEWELL, VIRGINIA

PLAN
SURVEYED
PLOTTED
ALIGNMENT CHECKED
RT. OF WAY CHECKED
NOTE BOOK
No.
BY
DATE

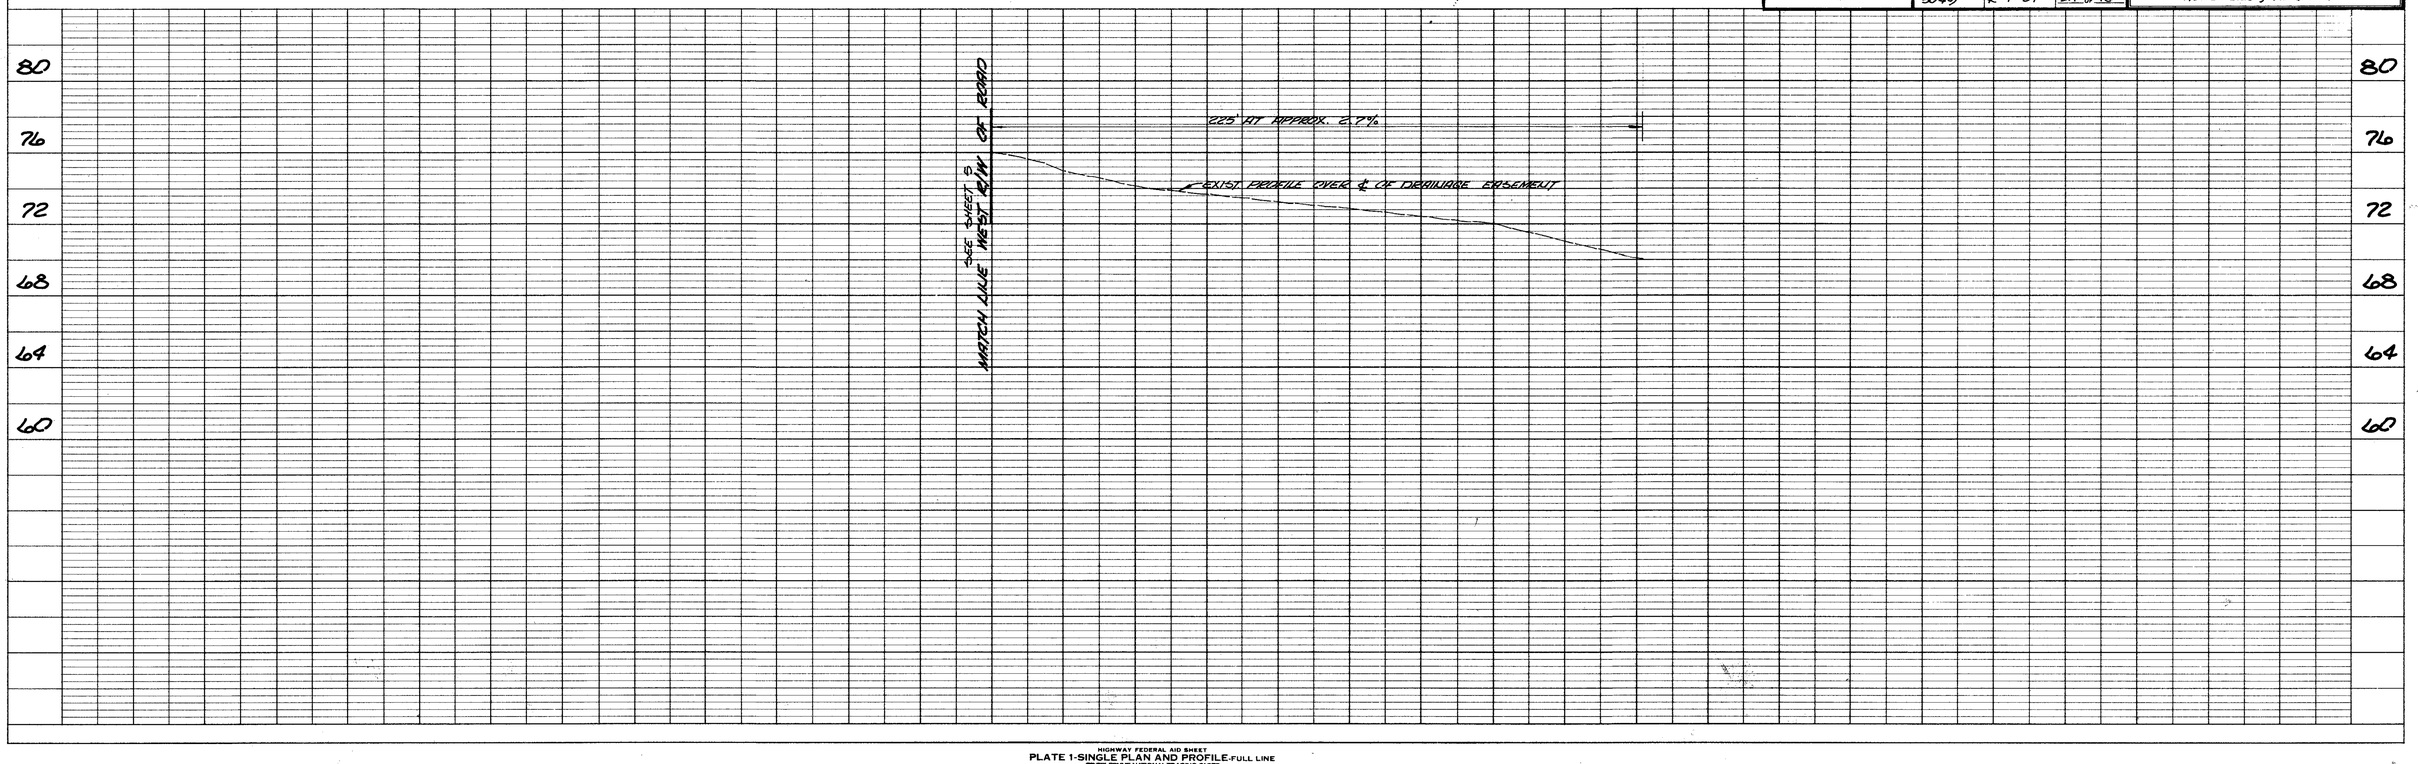

PROFILE
SURVEYED
PLOTTED
GRADES CHECKED
R/W & UTILITIES
STRUCTURE NOTATIONS CHECKED
NOTE BOOK
No.
BY
DATE