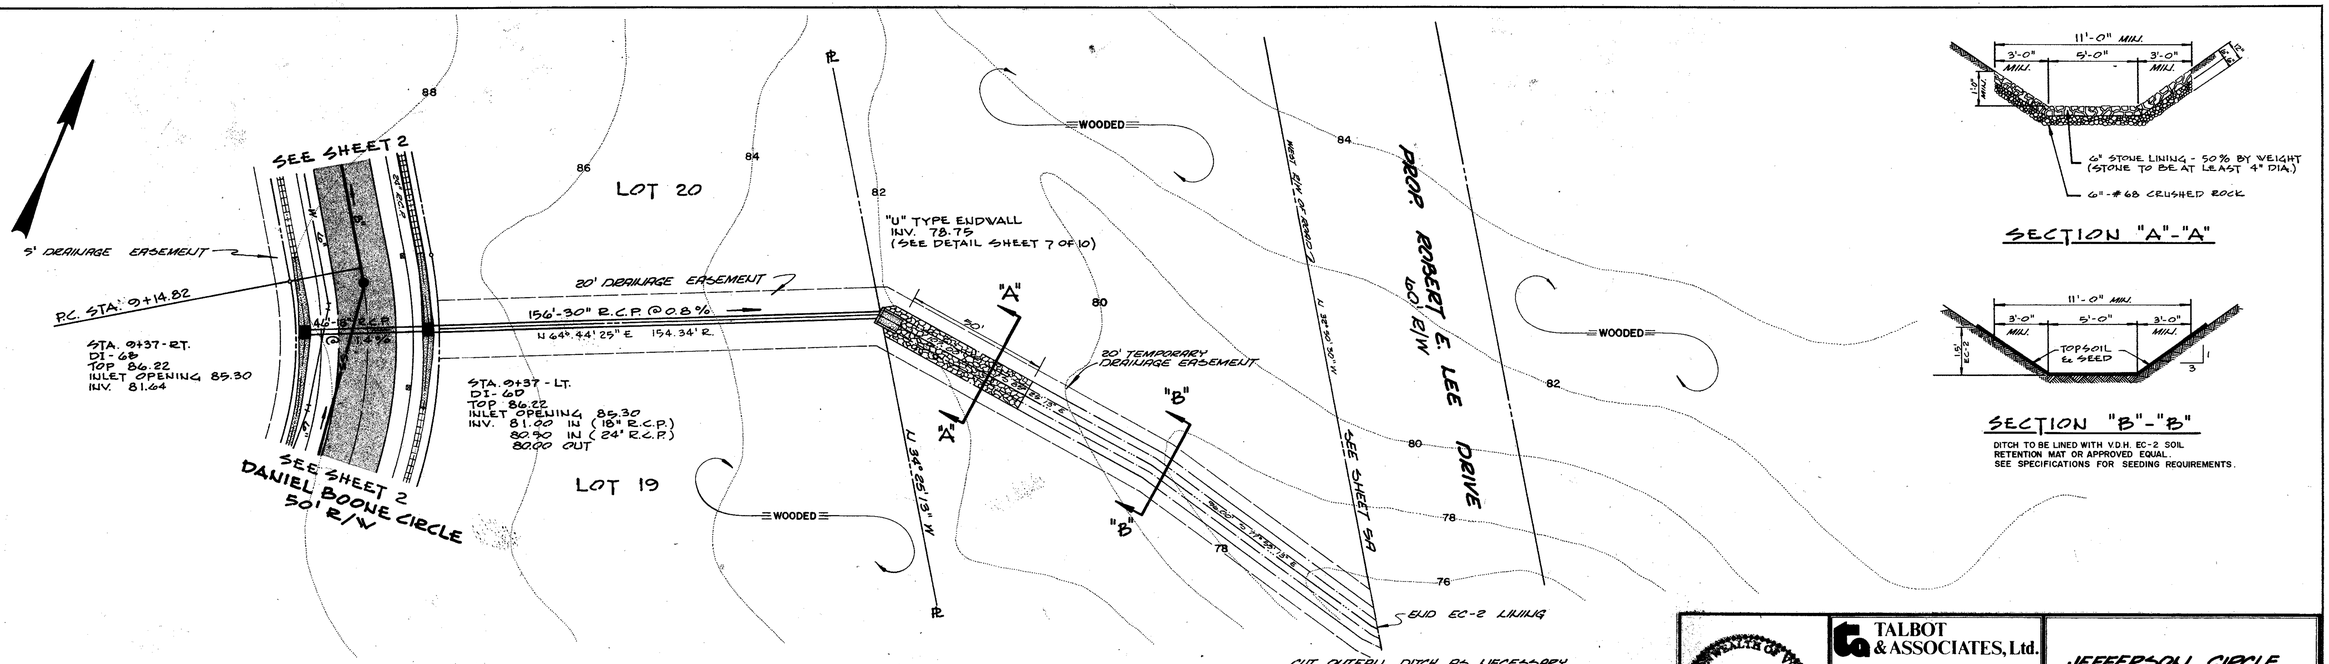

SECTION "A"-"A"

SECTION "B"-"B"

DITCH TO BE LINED WITH V.D.H. EC-2 SOIL RETENTION MAT OR APPROVED EQUAL. SEE SPECIFICATIONS FOR SEEDING REQUIREMENTS.

DESIGNED A.D.S.	DRAWN E.S.E./CM	CHECKED A.D.S.
APPROVED WPM	DATE 4-5-76	SCALE 1" = 25'
PROJ. NO. 3043	FILE NO. R-1-37	5 OF 10

TALBOT & ASSOCIATES, Ltd.
ENGINEERS • PLANNERS • SURVEYORS
VIRGINIA BEACH, VIRGINIA

W. P. McDOWELL, III
CERTIFICATE No. 5670

JEFFERSON CIRCLE SUBDIVISION
OFF-SITE DRAINAGE

HOPEWELL, VIRGINIA

PLAN	BY	DATE
SURVEYED		
PLOTTED		
ALIGNMENT CHECKED		
RT. OF WAY CHECKED		
NOTE BOOK NO.		

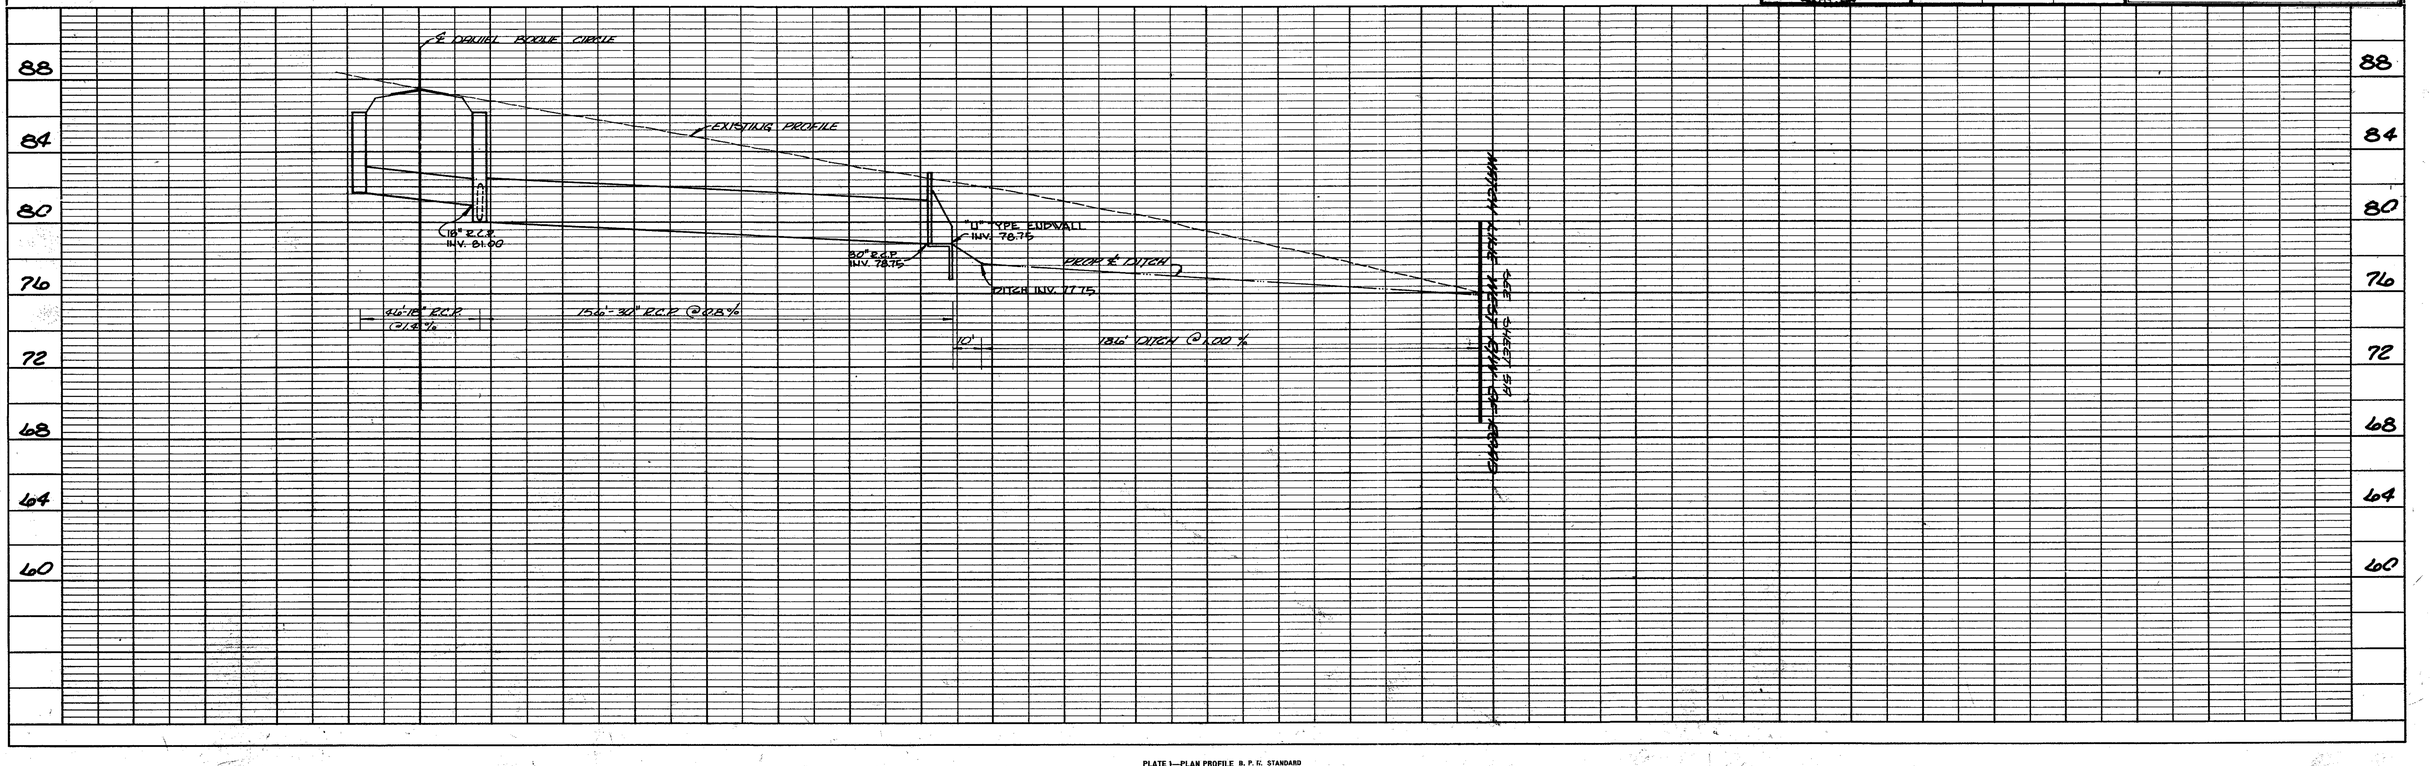

PROFILE	BY	DATE
SURVEYED		
PLOTTED		
GRADES CHECKED		
R/W STAKED		
STRUCTURE NOTA'NS CH'KD.		
NOTE BOOK NO.		

PLATE 1—PLAN PROFILE R. P. H. STANDARD
TELEDYNE POST, CHICAGO