HYDROLOGY LEGEND

	SUBAREA DRAINAGE DIVIDE TO STRUCTURES
Structure | C-Factor / Area	DRAINAGE AREA LABEL

EROSION CONTROL LEGEND

LABEL	SYMBOL	STD. NAME	SPEC.#
SAF	SAF	SAFETY FENCE	3.01
CE		CONSTRUCTION ENTRANCE	3.02
SF		SILT FENCE	3.05
IP		INLET PROTECTION	3.07
CIP		CULVERT INLET PROTECTION	3.08

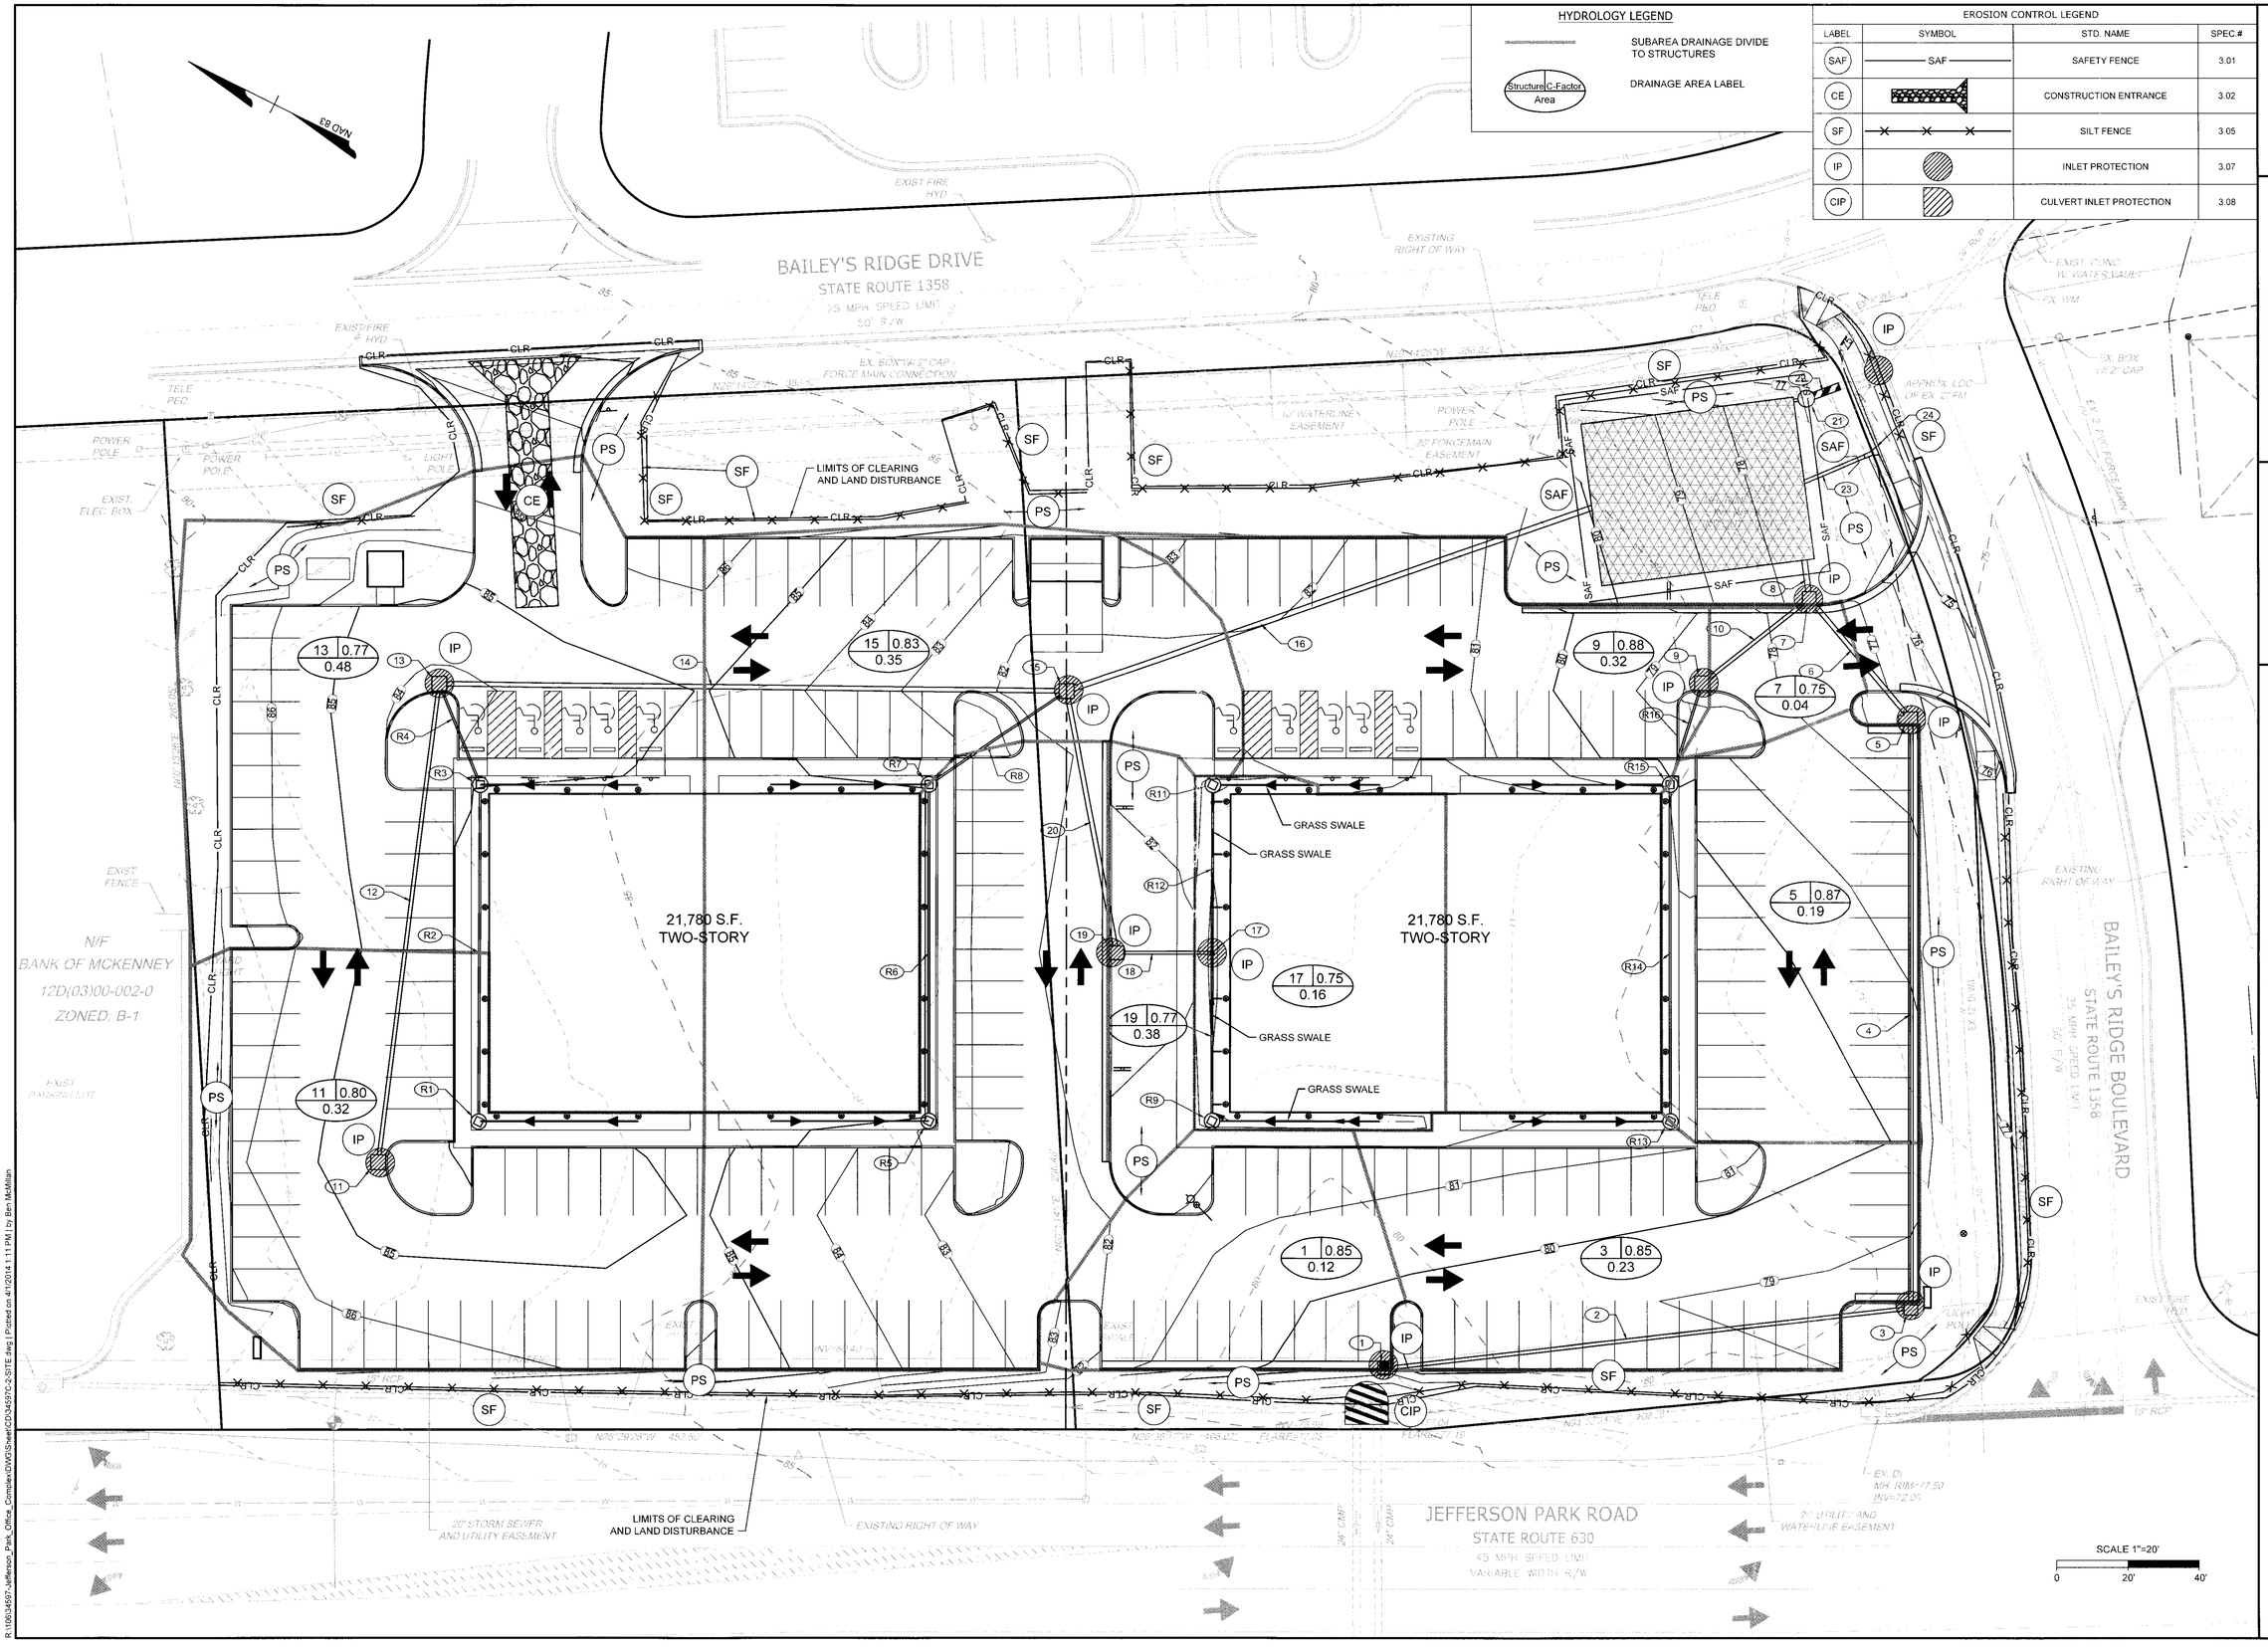

COMMONWEALTH OF VIRGINIA
BENJAMIN S. MCMILLAN
Lic. No. 048542
4/1/14
PROFESSIONAL ENGINEER

THIS DRAWING PREPARED AT THE
TRI-CITIES OFFICE
4701 Owens Way, Suite 900 | Prince George, VA 23875
TEL 804.458.8685 FAX 804.458.1511 www.timmons.com

YOUR VISION ACHIEVED THROUGH OURS.

DATE	REVISION DESCRIPTION
2-21-14	COUNTY REVIEW COMMENTS
4-1-14	COUNTY REVIEW COMMENTS

DATE	9 DEC 2013
DRAWN BY	M. ANDERSON
DESIGNED BY	B. MCMILLAN
CHECKED BY	K. HALPAUS
SCALE	1"=20'

TIMMONS GROUP

JEFFERSON PARK OFFICE COMPLEX

BLAND DISTRICT - PRINCE GEORGE COUNTY - VIRGINIA

HYDROLOGY AND PHASE II EROSION CONTROL PLAN

JOB NO. 34597

SHEET NO. C6.0

These plans and associated documents are the exclusive property of TIMMONS GROUP and may not be reproduced in whole or in part and shall not be used for any purpose whatsoever, inclusive, but not limited to construction, bidding, and/or construction staking without the express written consent of TIMMONS GROUP.

R:\16\34597_Jefferson_Park_Office_Complex\DWG\Sheet\CD\34597C-2-SITE.dwg | Plotted on 4/1/2014 1:11 PM | by: Ben McMillan