SITE LIGHTING PROVIDED BY:
THOMAS HARRIS & CO., INC.
CONTACT: BRAD REECE, LC
8505 B. BELL CREEK ROAD
MECHANICSVILLE, VA 23116
PHONE: 804-730-3003
EMAIL: BRAD.REECE@VERIZON.NET

Luminaire Schedule

Symbol	Qty	Label	Arrangement	Description
	2	S	SINGLE	CT2H-FT-400-PSMHR-F-X-BRZ
	4	S3	SINGLE	CT2H-3-400-PSMHR-F-X-BRZ
	9	SH	SINGLE	CT2H-FT-400-PSMHR-F-X-BRZ-HSS
	14	W	SINGLE	SIFCL-WB-250-PSMH-F-X-BRZ

POLES TO BE LSI#4SQB5-S11G-22'-S-BRZ-4BC

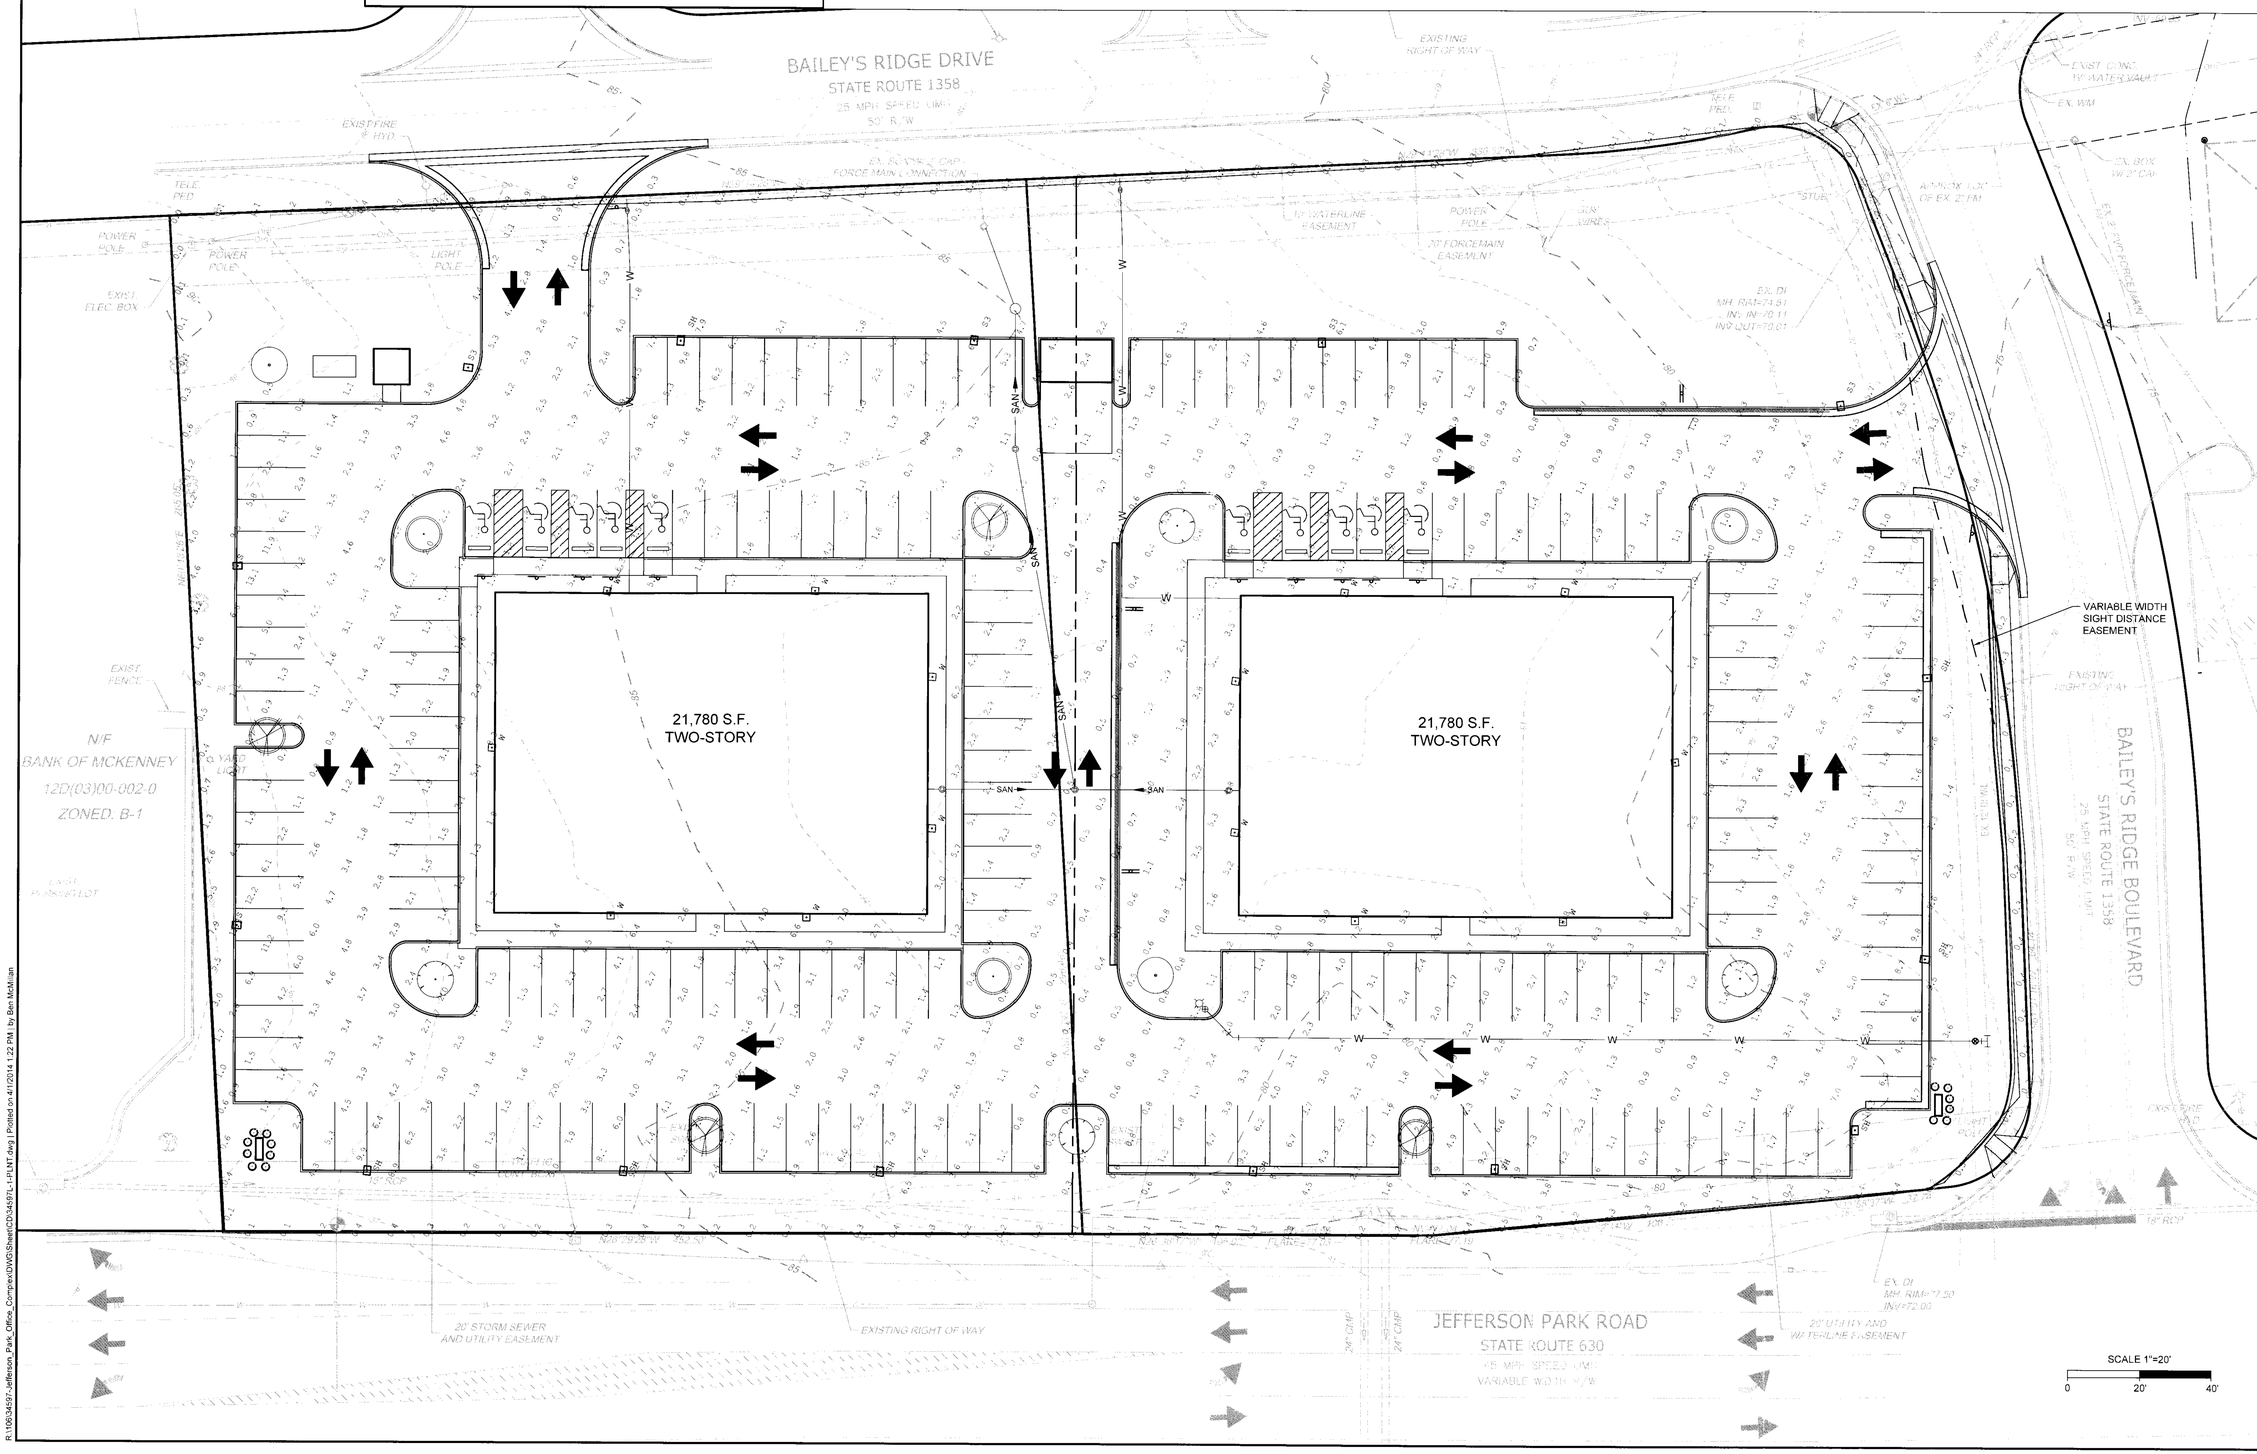

COMMONWEALTH OF VIRGINIA
BENJAMIN S. MCMILLAN
Lic. No. 048542
4/1/14
PROFESSIONAL ENGINEER

THIS DRAWING PREPARED AT THE
TRI-CITIES OFFICE
4701 Owens Way, Suite 900 | Prince George, VA 23875
TEL 804.458.8685 FAX 804.458.1511 www.timmons.com

YOUR VISION ACHIEVED THROUGH OURS.

DATE	REVISION DESCRIPTION
2-21-14	COUNTY REVIEW COMMENTS
4-1-14	COUNTY REVIEW COMMENTS

DATE	9 DEC 2013
DRAWN BY	M. ANDERSON
DESIGNED BY	B. MCMILLAN
CHECKED BY	K. HALPAUS
SCALE	1"=20'

TIMMONS GROUP

JEFFERSON PARK OFFICE COMPLEX

BLAND DISTRICT - PRINCE GEORGE COUNTY - VIRGINIA

LUMEN PLAN

JOB NO.	34597
SHEET NO.	L2.0

These plans and associated documents are the exclusive property of TIMMONS GROUP and may not be reproduced in whole or in part and shall not be used for any purpose whatsoever, inclusive, but not limited to construction, bidding, and/or construction staking without the express written consent of TIMMONS GROUP.

R:\100\34597-Jefferson_Park_Office_Complex\DWG\Sheet\CD\34597L-1-PLNT.dwg | Plotted on 4/1/2014 1:22 PM | by Ben McMillan