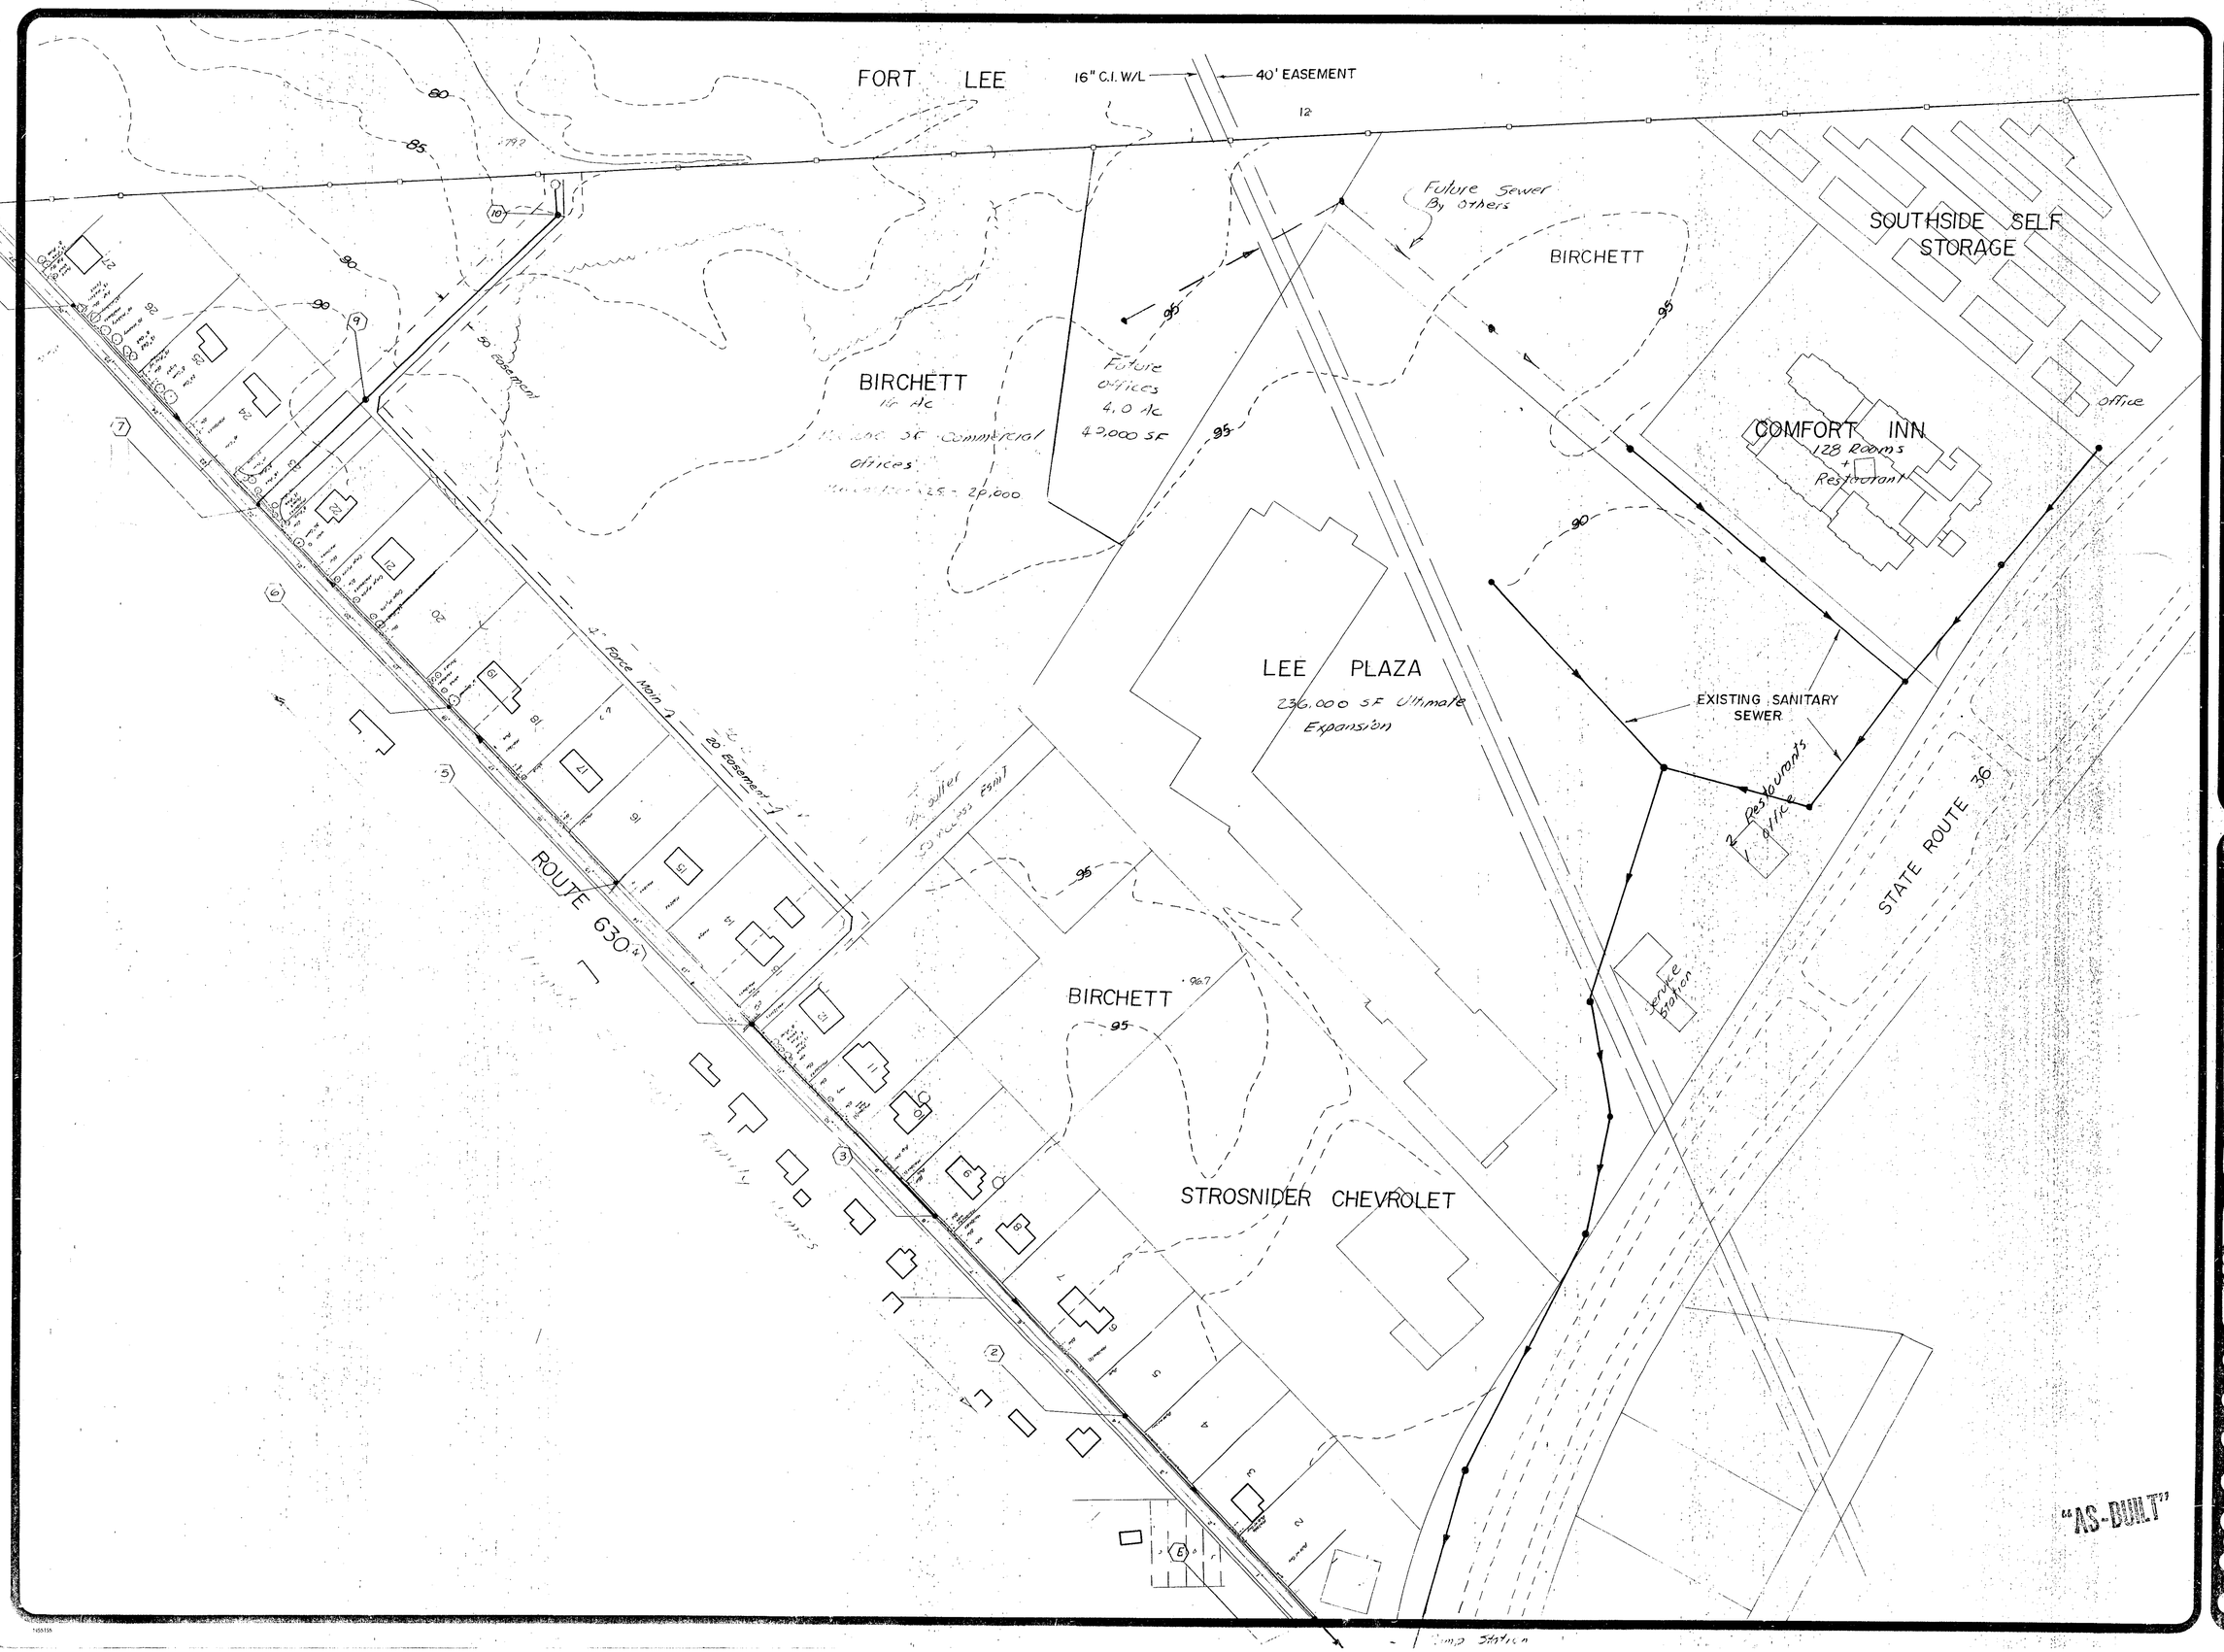

J. K. TIMMONS & ASSOCIATES, P.C.

ENGINEERS · SURVEYORS · PLANNERS

711 NORTH COURTHOUSE ROAD
RICHMOND, VIRGINIA 23235
TELEPHONE: (804) 794-3500

8802 STAPLES MILL ROAD
RICHMOND, VIRGINIA 23228
TELEPHONE: (804) 262-7396

411 EAST BROADWAY
HOPEWELL, VIRGINIA 23860
TELEPHONE: (804) 458-8695

Jefferson Park Sewer Improvements

GENERAL LAYOUT

REVISIONS

COMMONWEALTH OF VIRGINIA
WALTER M. ALTHAN III
LICENSE NO.
11939
PROFESSIONAL ENGINEER

STAMP

SCALE

DRAWN BY

DATE DRAWN

DESIGNED

CHECKED

SHEET NUMBER

JOB NUMBER