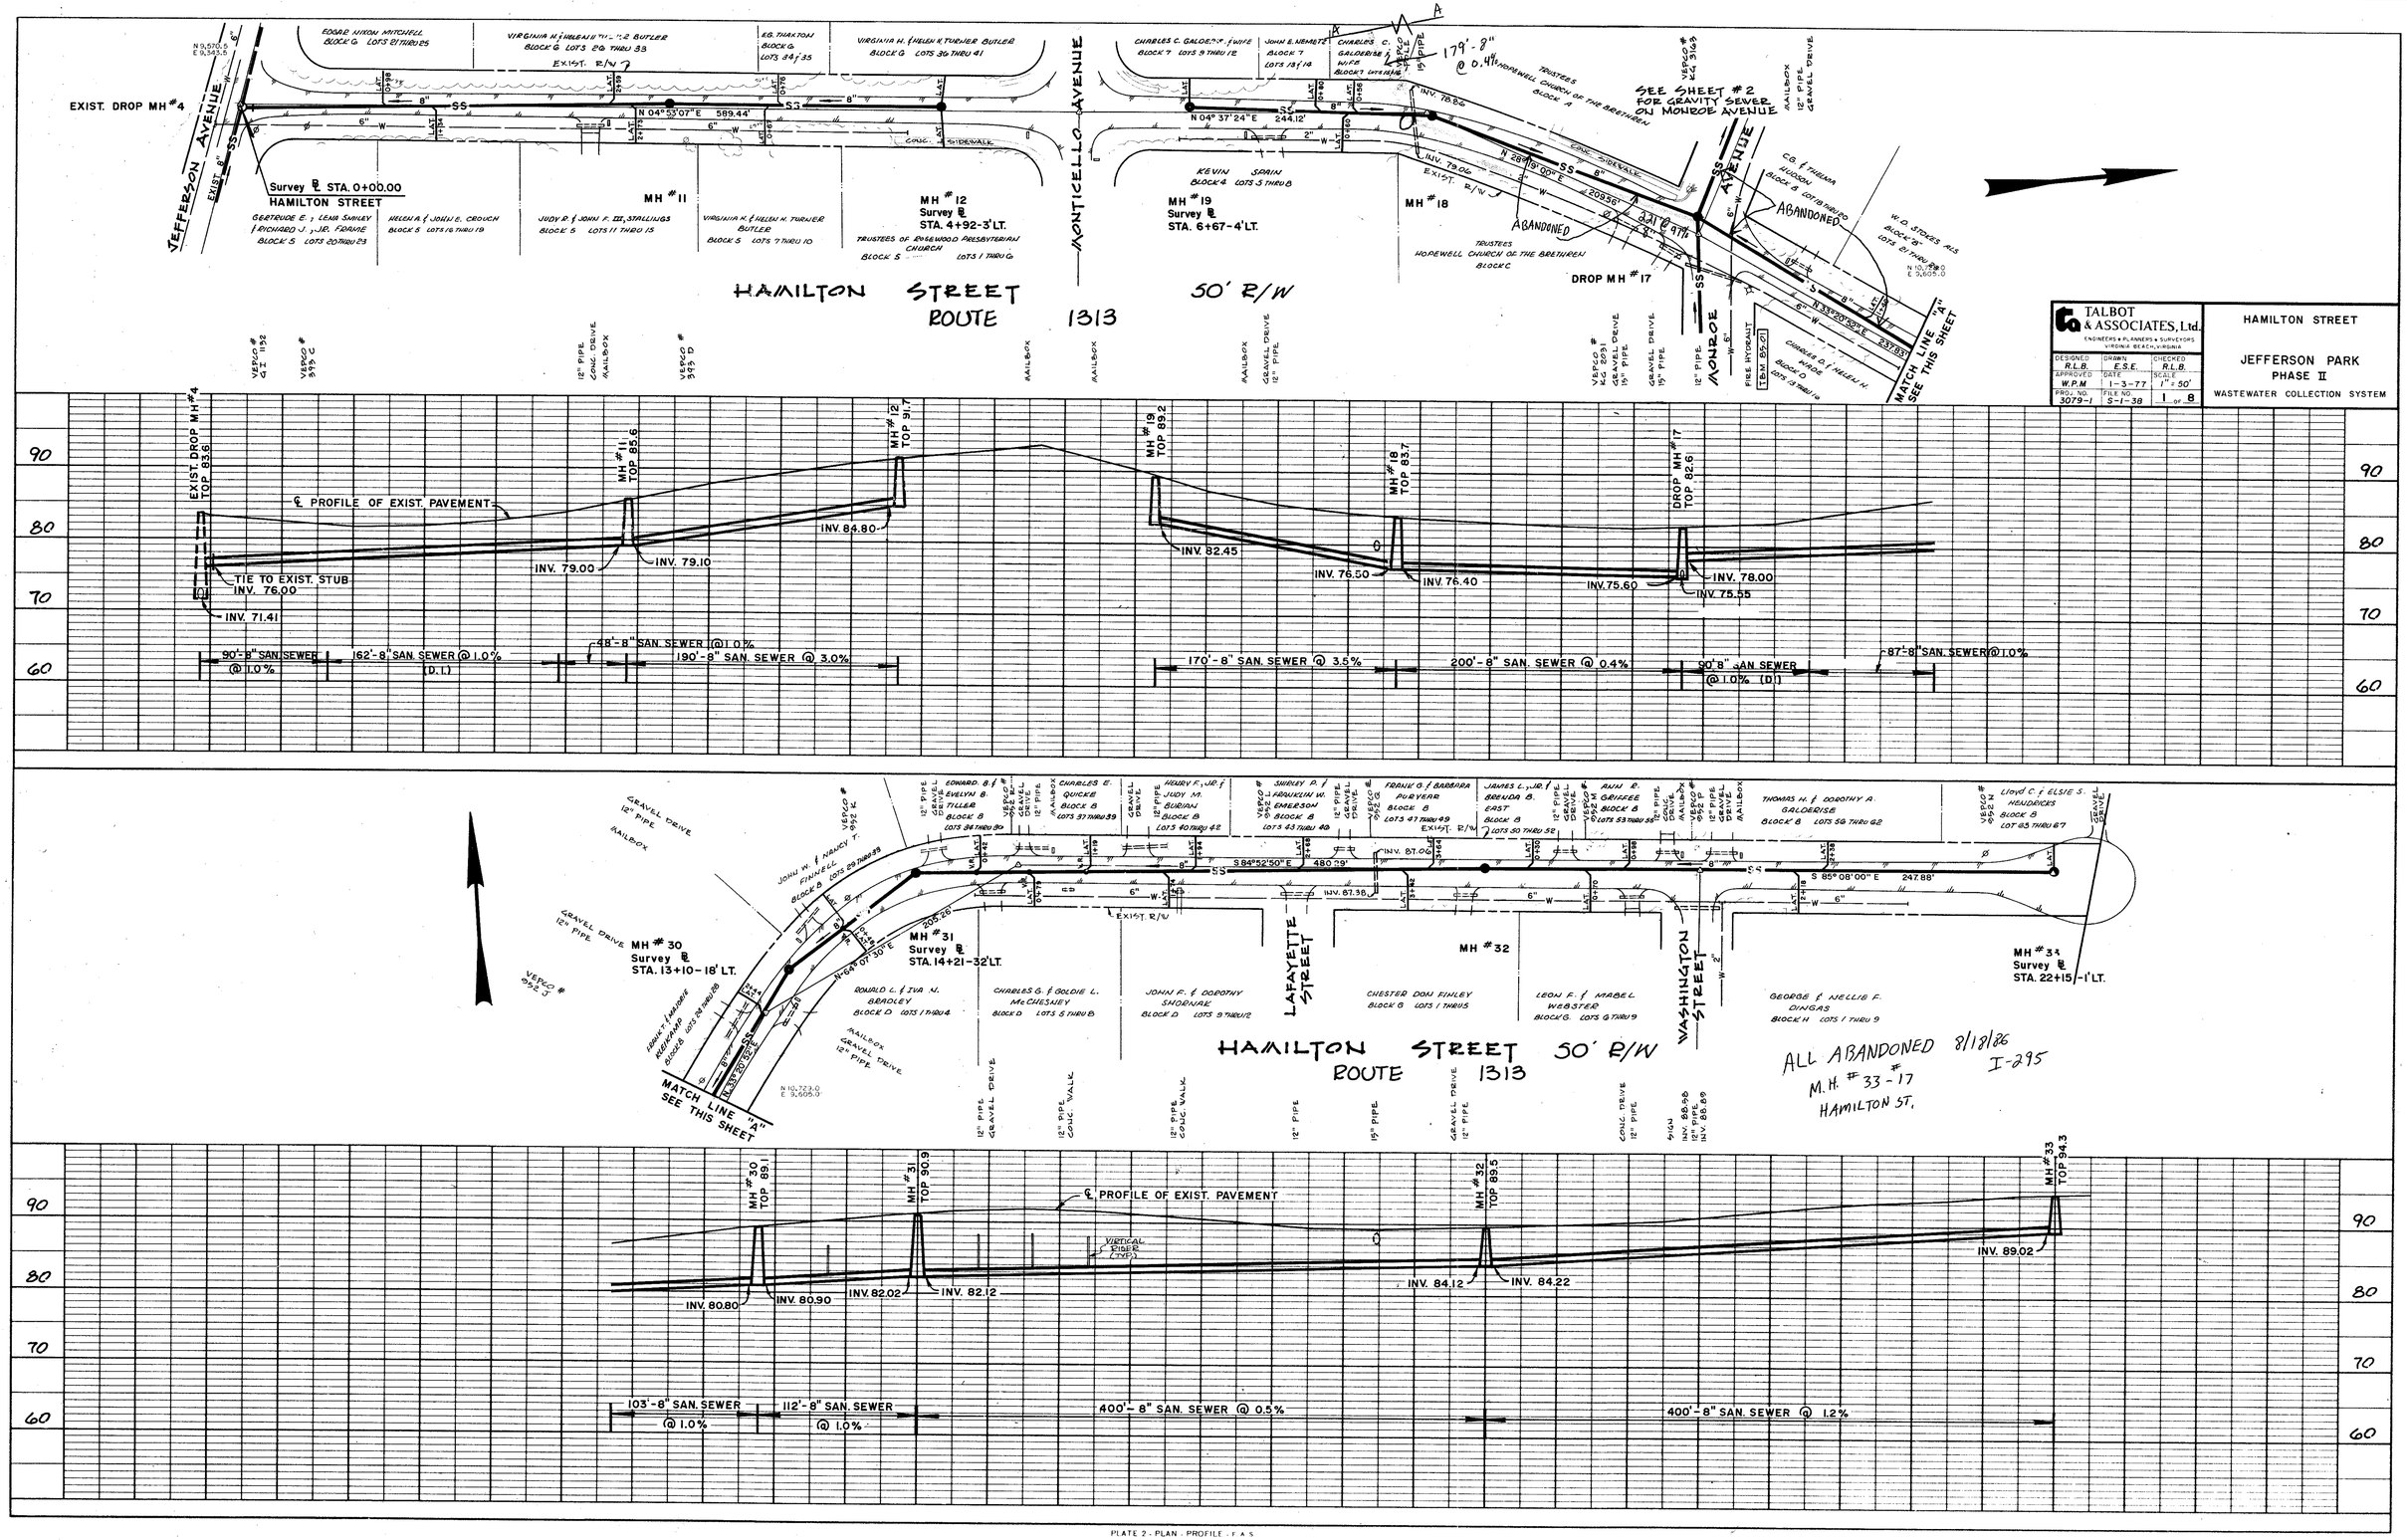

TALBOT & ASSOCIATES, Ltd.
ENGINEERS • PLANNERS • SURVEYORS
VIRGINIA BEACH, VIRGINIA

DESIGNED	DRAWN	CHECKED
R.L.B.	E.S.E.	R.L.B.
APPROVED	DATE	SCALE
W.P.M.	1-3-77	1" = 50'
PROJ. NO.	FILE NO.	
3079-1	5-1-38	1 OF 8

HAMILTON STREET

JEFFERSON PARK PHASE II

WASTEWATER COLLECTION SYSTEM

PLATE 2 - PLAN - PROFILE - F A S
CLEARPRINT PAPER CO. S F CAL

A.A.S.C. 14856