


SURVEY FOR OFFSITE SEWER PROVIDED BY
LEGAT, ELDOD AND ASSOC., HOPEWELL, VA.

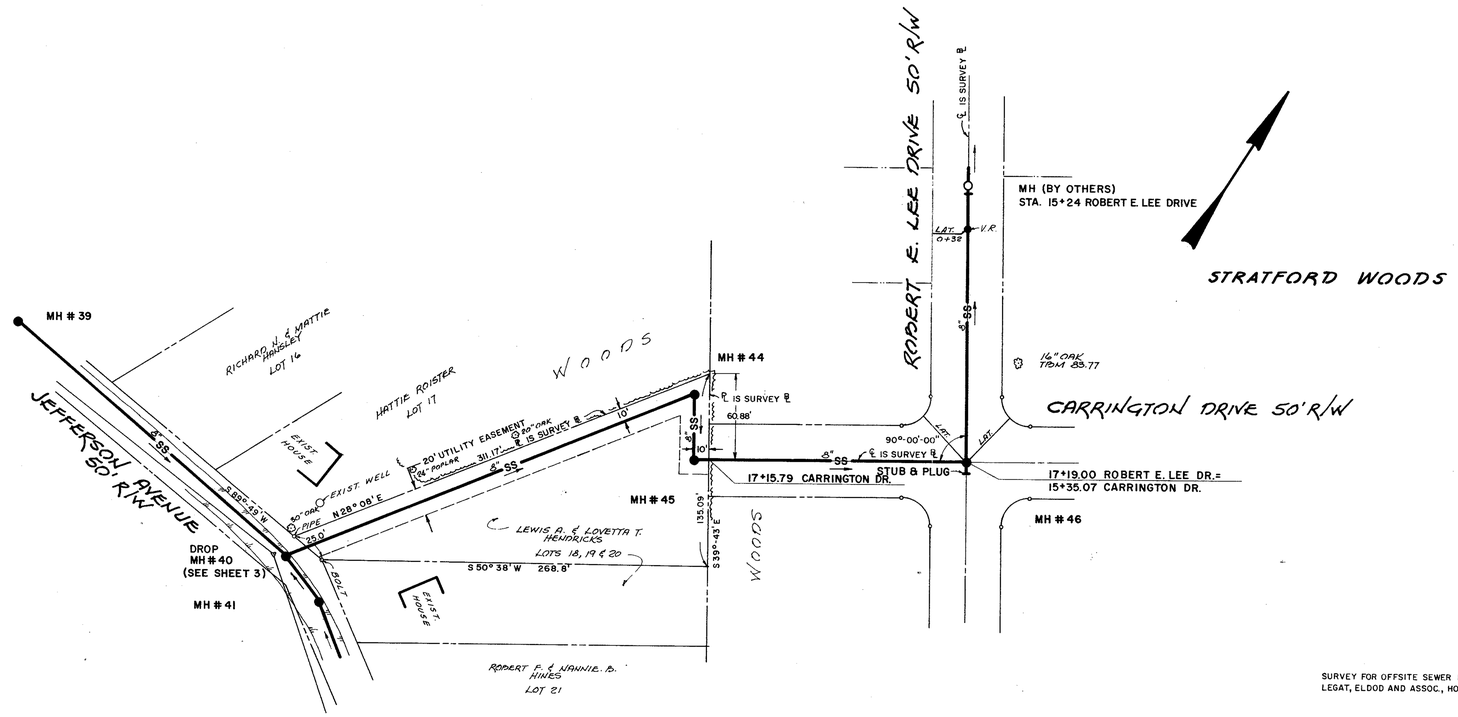


| PLAN | BY | DATE |
|---|---|---|
| SURVEYED | | |
| PLOTTED | | |
| ALIGNMENT CHECKED | | |
| RT. OF WAY CHECKED | | |
| NOTE BOOK | | |
| No. | | |

| PROFILE | BY | DATE |
|---|---|---|
| SURVEYED | | |
| PLOTTED | | |
| GRADES CHECKED | | |
| B. M.'s NOTED | | |
| STRUCTURE LOCATIONS CHECKED | | |
| NOTE BOOK | | |
| No. | | |

REVISIONS

OFFSITE SANITARY SEWER
JEFFERSON PARK
PHASE II
WASTEWATER COLLECTION SYSTEM

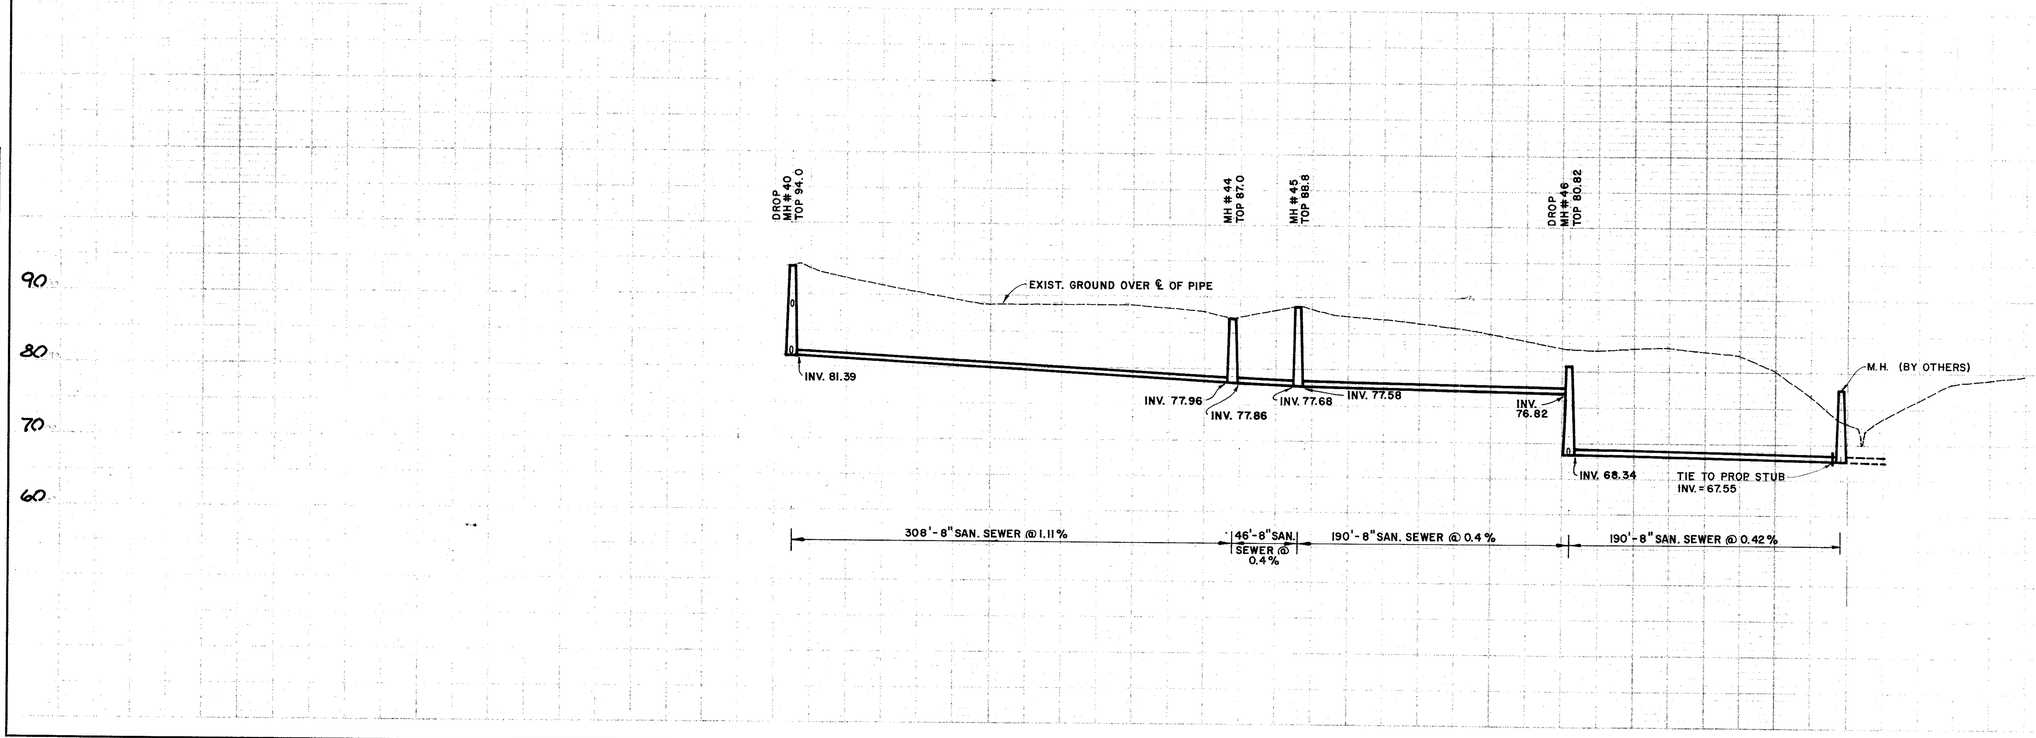TALBOT & ASSOCIATES, Ltd.
ENGINEERS · ARCHITECTS · PLANNERS · SURVEYORS

| | | | |
|---|---|---|---|
| DESIGNED RLB | DRAWN NBH | CHECKED RLB | |
| APPROVED | DATE 7-15-78 | SCALE 1"=50' | |
| WPM | FILE NO. S-1-38 | 3A OF 8 | |
| PROJ. NO. 3079-1 | | | |

N47166