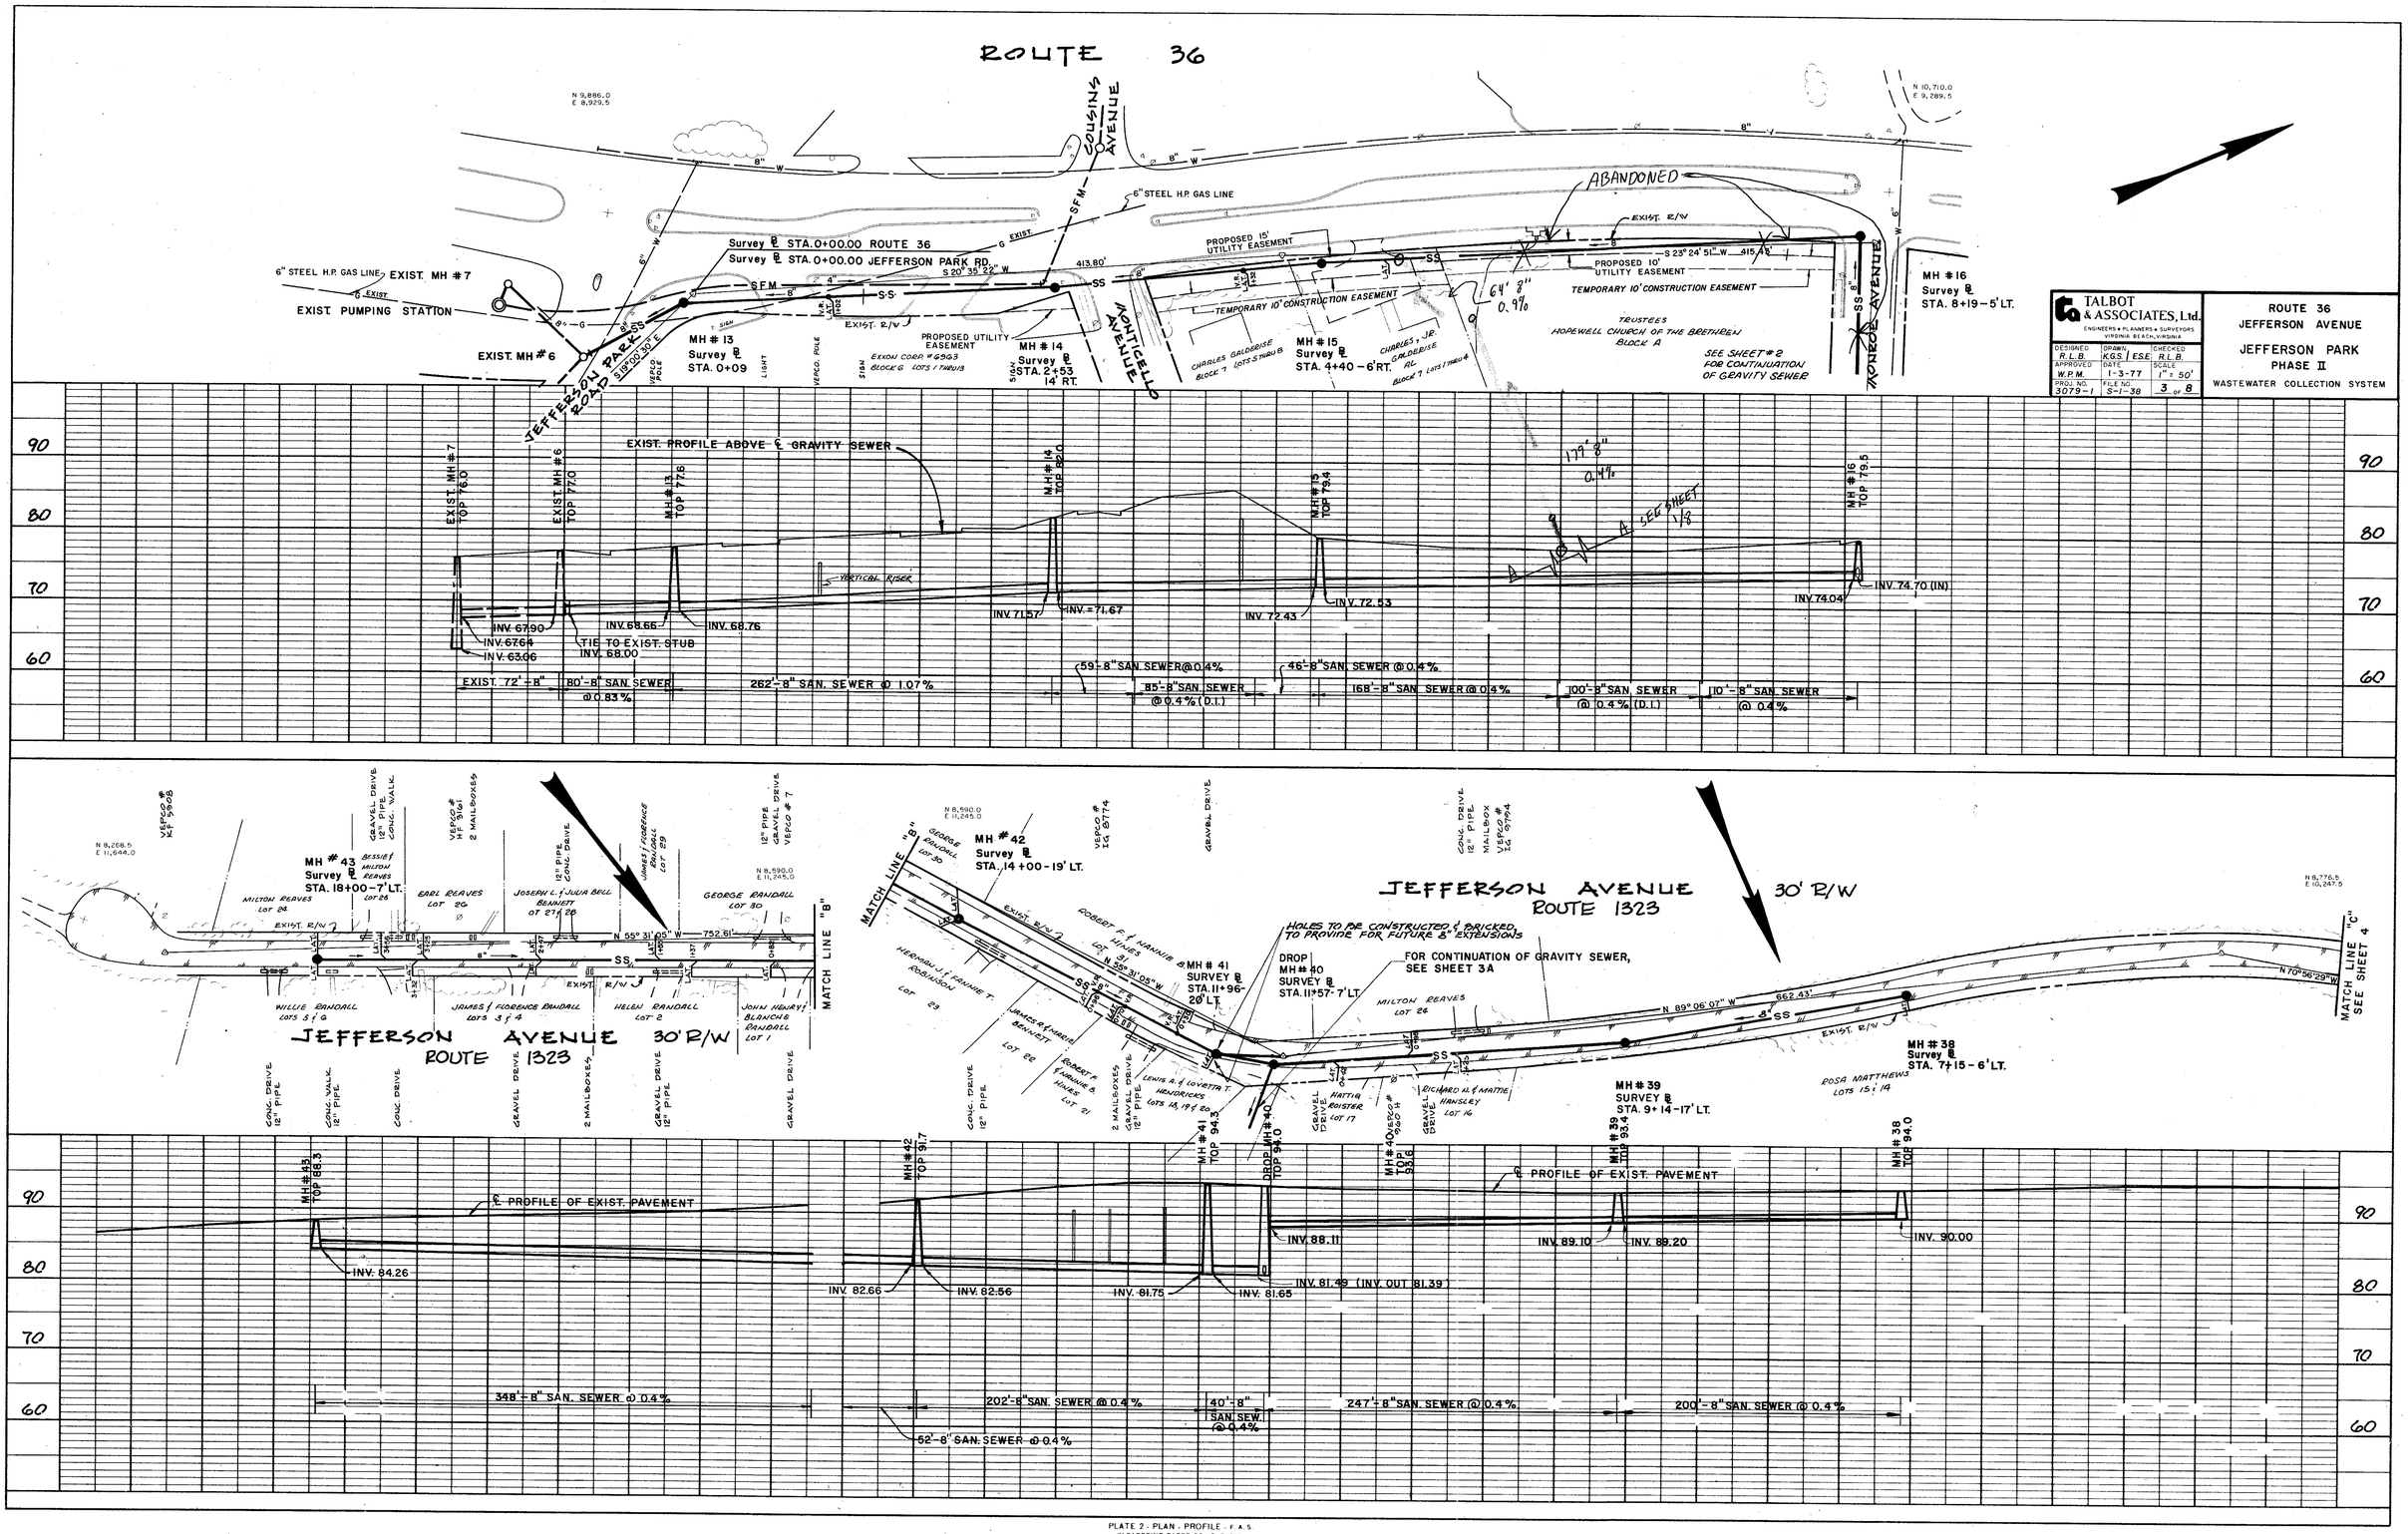

TALBOT & ASSOCIATES, Ltd.
ENGINEERS • PLANNERS • SURVEYORS
VIRGINIA BEACH, VIRGINIA

DESIGNED	DRAWN	CHECKED
R.L.B.	K.G.S / E.S.E.	R.L.B.
APPROVED	DATE	SCALE
W.P.M.	1-3-77	1" = 50'
PROJ. NO. 3079-1	FILE NO. S-1-38	3 OF 8

ROUTE 36
JEFFERSON AVENUE
JEFFERSON PARK
PHASE II
WASTEWATER COLLECTION SYSTEM

PLATE 2 - PLAN - PROFILE - F.A.S.
CLEARPRINT PAPER CO., S.F. CAL.

A.A.S.C. 14856