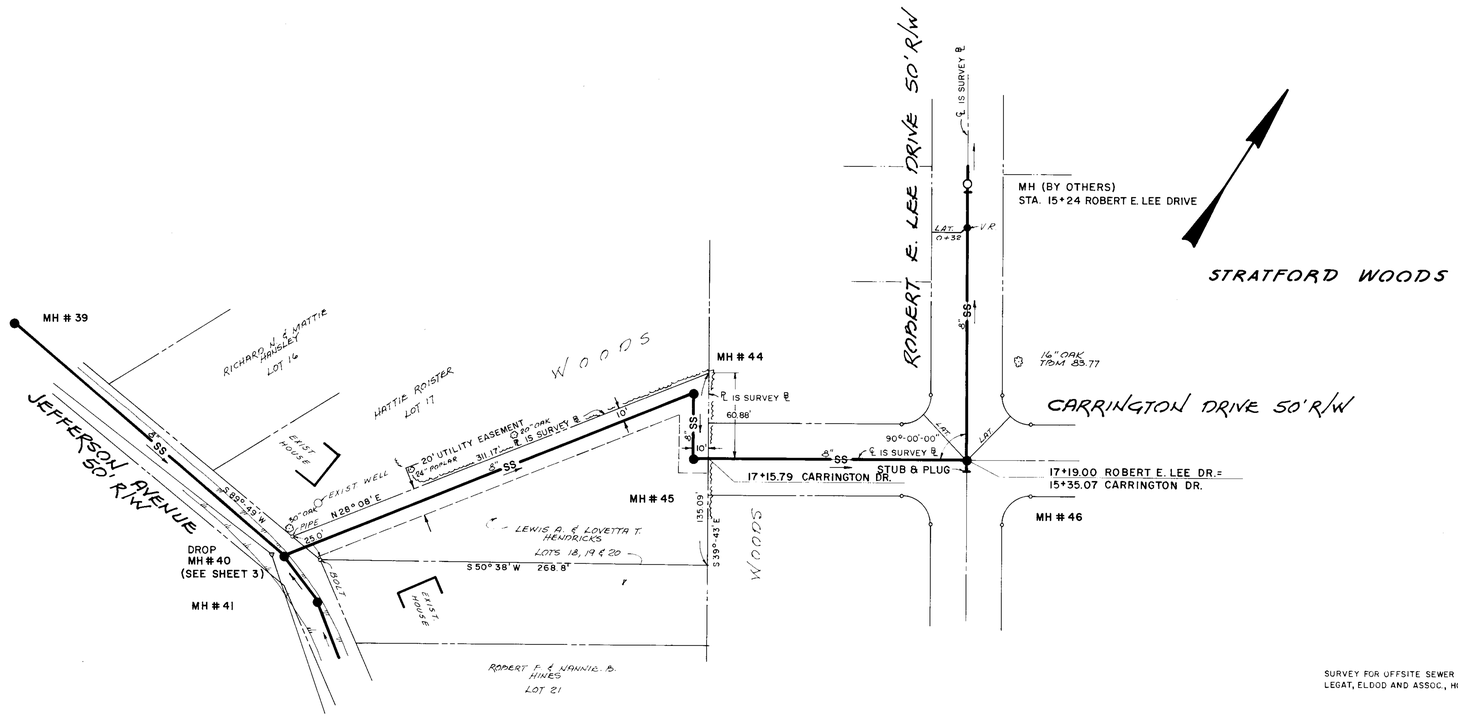

SURVEY FOR OFFSITE SEWER PROVIDED BY LEGAT, ELDOD AND ASSOC., HOPEWELL, VA.

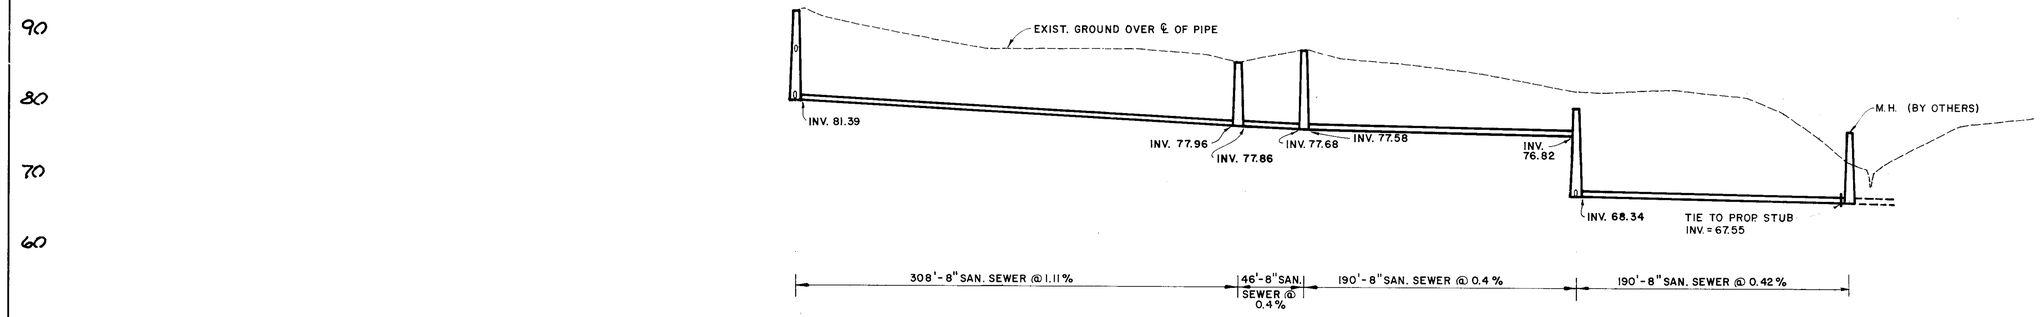

PLAN	SURVEYED	BY	DATE
NOTE BOOK	PLOTTED		
	ALIGNMENT CHECKED		
No.	R/W OR PLAT CHECKED		

PROFILE	SURVEYED	BY	DATE
NOTE BOOK	PLOTTED		
	GRADES CHECKED		
	B.M.'s NOTED		
No.	STRUCTURE NOTATIONS CHECKED		

REVISIONS

OFFSITE SANITARY SEWER
JEFFERSON PARK
PHASE II
WASTEWATER COLLECTION SYSTEM

TALBOT & ASSOCIATES, Ltd.
ENGINEERS · ARCHITECTS · PLANNERS · SURVEYORS

DESIGNED	DRAWN	CHECKED
APPROVED	DATE 7-15-78	SCALE 1"= 50'
PROJ. NO. 3079-1	FILE NO. S-1-38	3A OF 8

N47166