JOHNSON ROAD TRUNK SEWER

RIVES DISTRICT, PRINCE GEORGE COUNTY, VIRGINIA
AND THE CITY OF PETERSBURG, VIRGINIA
AND ROHOIC DISTRICT, DINWIDDIE COUNTY, VIRGINIA

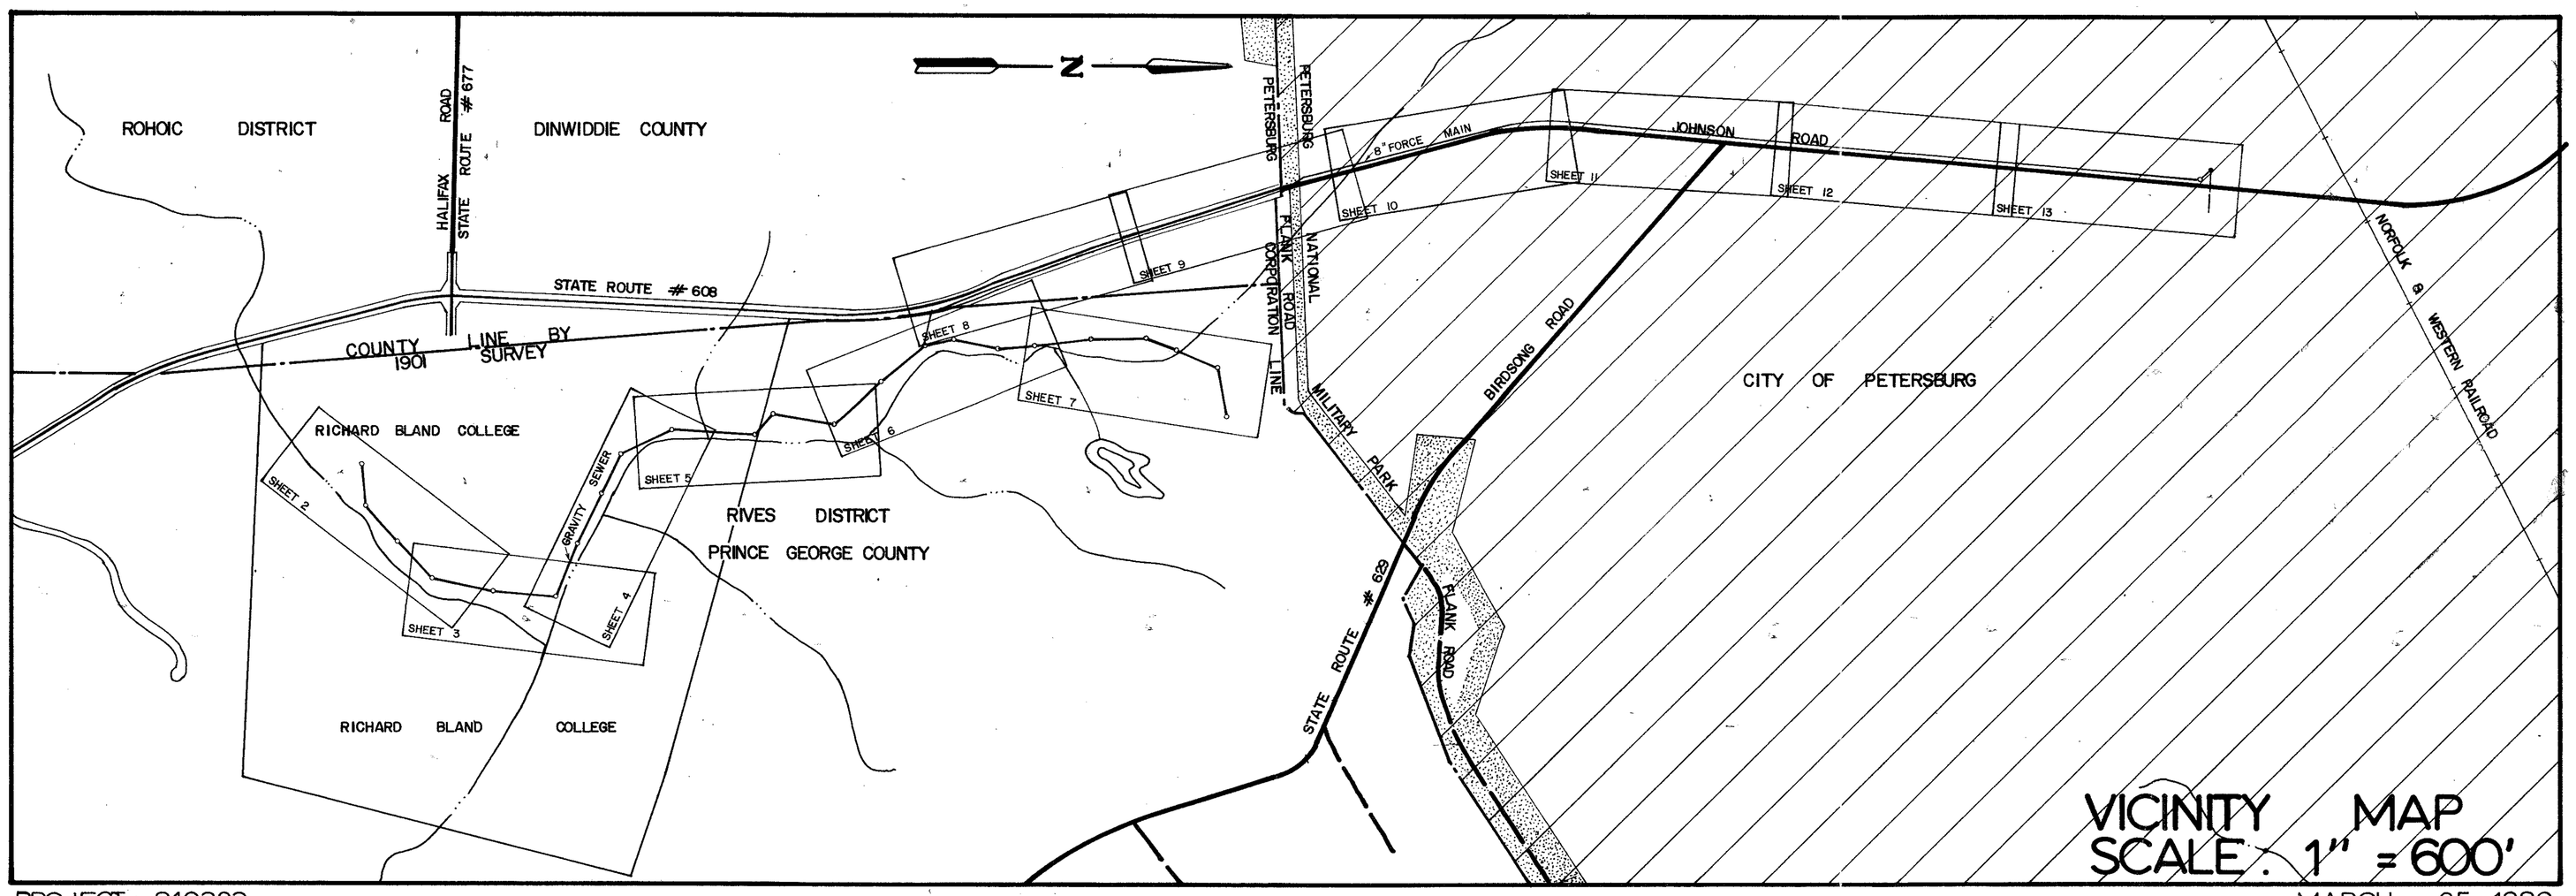

VICINITY MAP
SCALE: 1" = 600'

PROJECT: 810323

MARCH 25, 1980
REVISED: JUNE 29, 1981

COMMONWEALTH OF VIRGINIA
STATE WATER CONTROL BOARD
Date: 8-4-81
Approved
(Conditionally Approved
Not Approved
O & M Manual
Addendum
Construction Plans and Specifications
Revised Plans and Specifications
Approval Memorandum
dated 8-4-81
by E. C. Carter
From
Regional Director

Commonwealth of Virginia
State Health Department
Bureau of Wastewater Engineering
Date JUL 30 1981
☒ Plans and Specifications Approved
☐ Plans and Specifications Approved with conditions
☐ Plans and Specifications Disapproved
Director, Bureau of Wastewater Engineering
WW-1

△	SURVEY STATION (Iron Rod or PK Nail)		EDGE of GRAVEL AREA		DITCHLINE	F.H.	FIRE HYDRANT
———	SURVEY LINE	— — —	EXISTING ENTRANCE CULVERTS and STORM DRAINAGE SYSTEMS (Unless Otherwise Noted)	⊠	TELEPHONE BOOTH		STREAMS, BRANCHES, etc.
△	MANHOLE = SURVEY STATION		WOODS LINE	□	DROP INLETS and CATCH BASINS	———	PROJECT TRUNKLINE
○	PROJECT MANHOLE	+ + + +	TREES, SHRUBS, etc.	○	WELL	— — —	EXISTING TRUNKLINE (By Others)
●	EXISTING MANHOLE	GUY WIRE	POWER POLE		OVERHEAD WIRES	SC	SANITARY SEWER SERVICE CONNECTION
———	LIMITS of R/W	°	C&P UNDERGROUND CABLE PEDESTAL		SIGNS		BENCHMARK
—·—	GAS LINE	°W.V.	WATER VALVE		POSTS, CONCRETE COLUMNS, etc.		
- - - - - -	EDGE of PAVEMENT	°C.O./S.S.	SANITARY SEWER CLEAN-OUT		FENCE ROW		

LEGEND

ENGINEERS - SURVEYORS

CHARLES C. TOWNES & ASSOCIATES
110 NORFOLK AVENUE, P. O. BOX 97
COLONIAL HEIGHTS, VIRGINIA 23834
PHONE: (804) 526-6766

RECEIVED
JUL 8 1981

RECEIVED
AUG 3 1981
ERO

STATE DEPT. OF HEALTH
DIVISION OF WATER PROGRAMS
VA. BEACH REGIONAL OFFICE

COMMONWEALTH OF VIRGINIA
CHARLES E. TOWNES
CERTIFICATE No.
10478
PROFESSIONAL ENGINEER