FORCE MAIN DUG UP AND REPAIRED ON 10-24-94, DUE TO GAS COMPANY CUTTING MAIN DURING BORE OF ROAD FOR NEW GAS SERVICE TO BE INSTALLED TO CITY OF PETERSBURG INDUSTRIAL PARK FORCE MAIN WAS FOUND TO BE 4' DEEP AND 5' OFF OF E/P

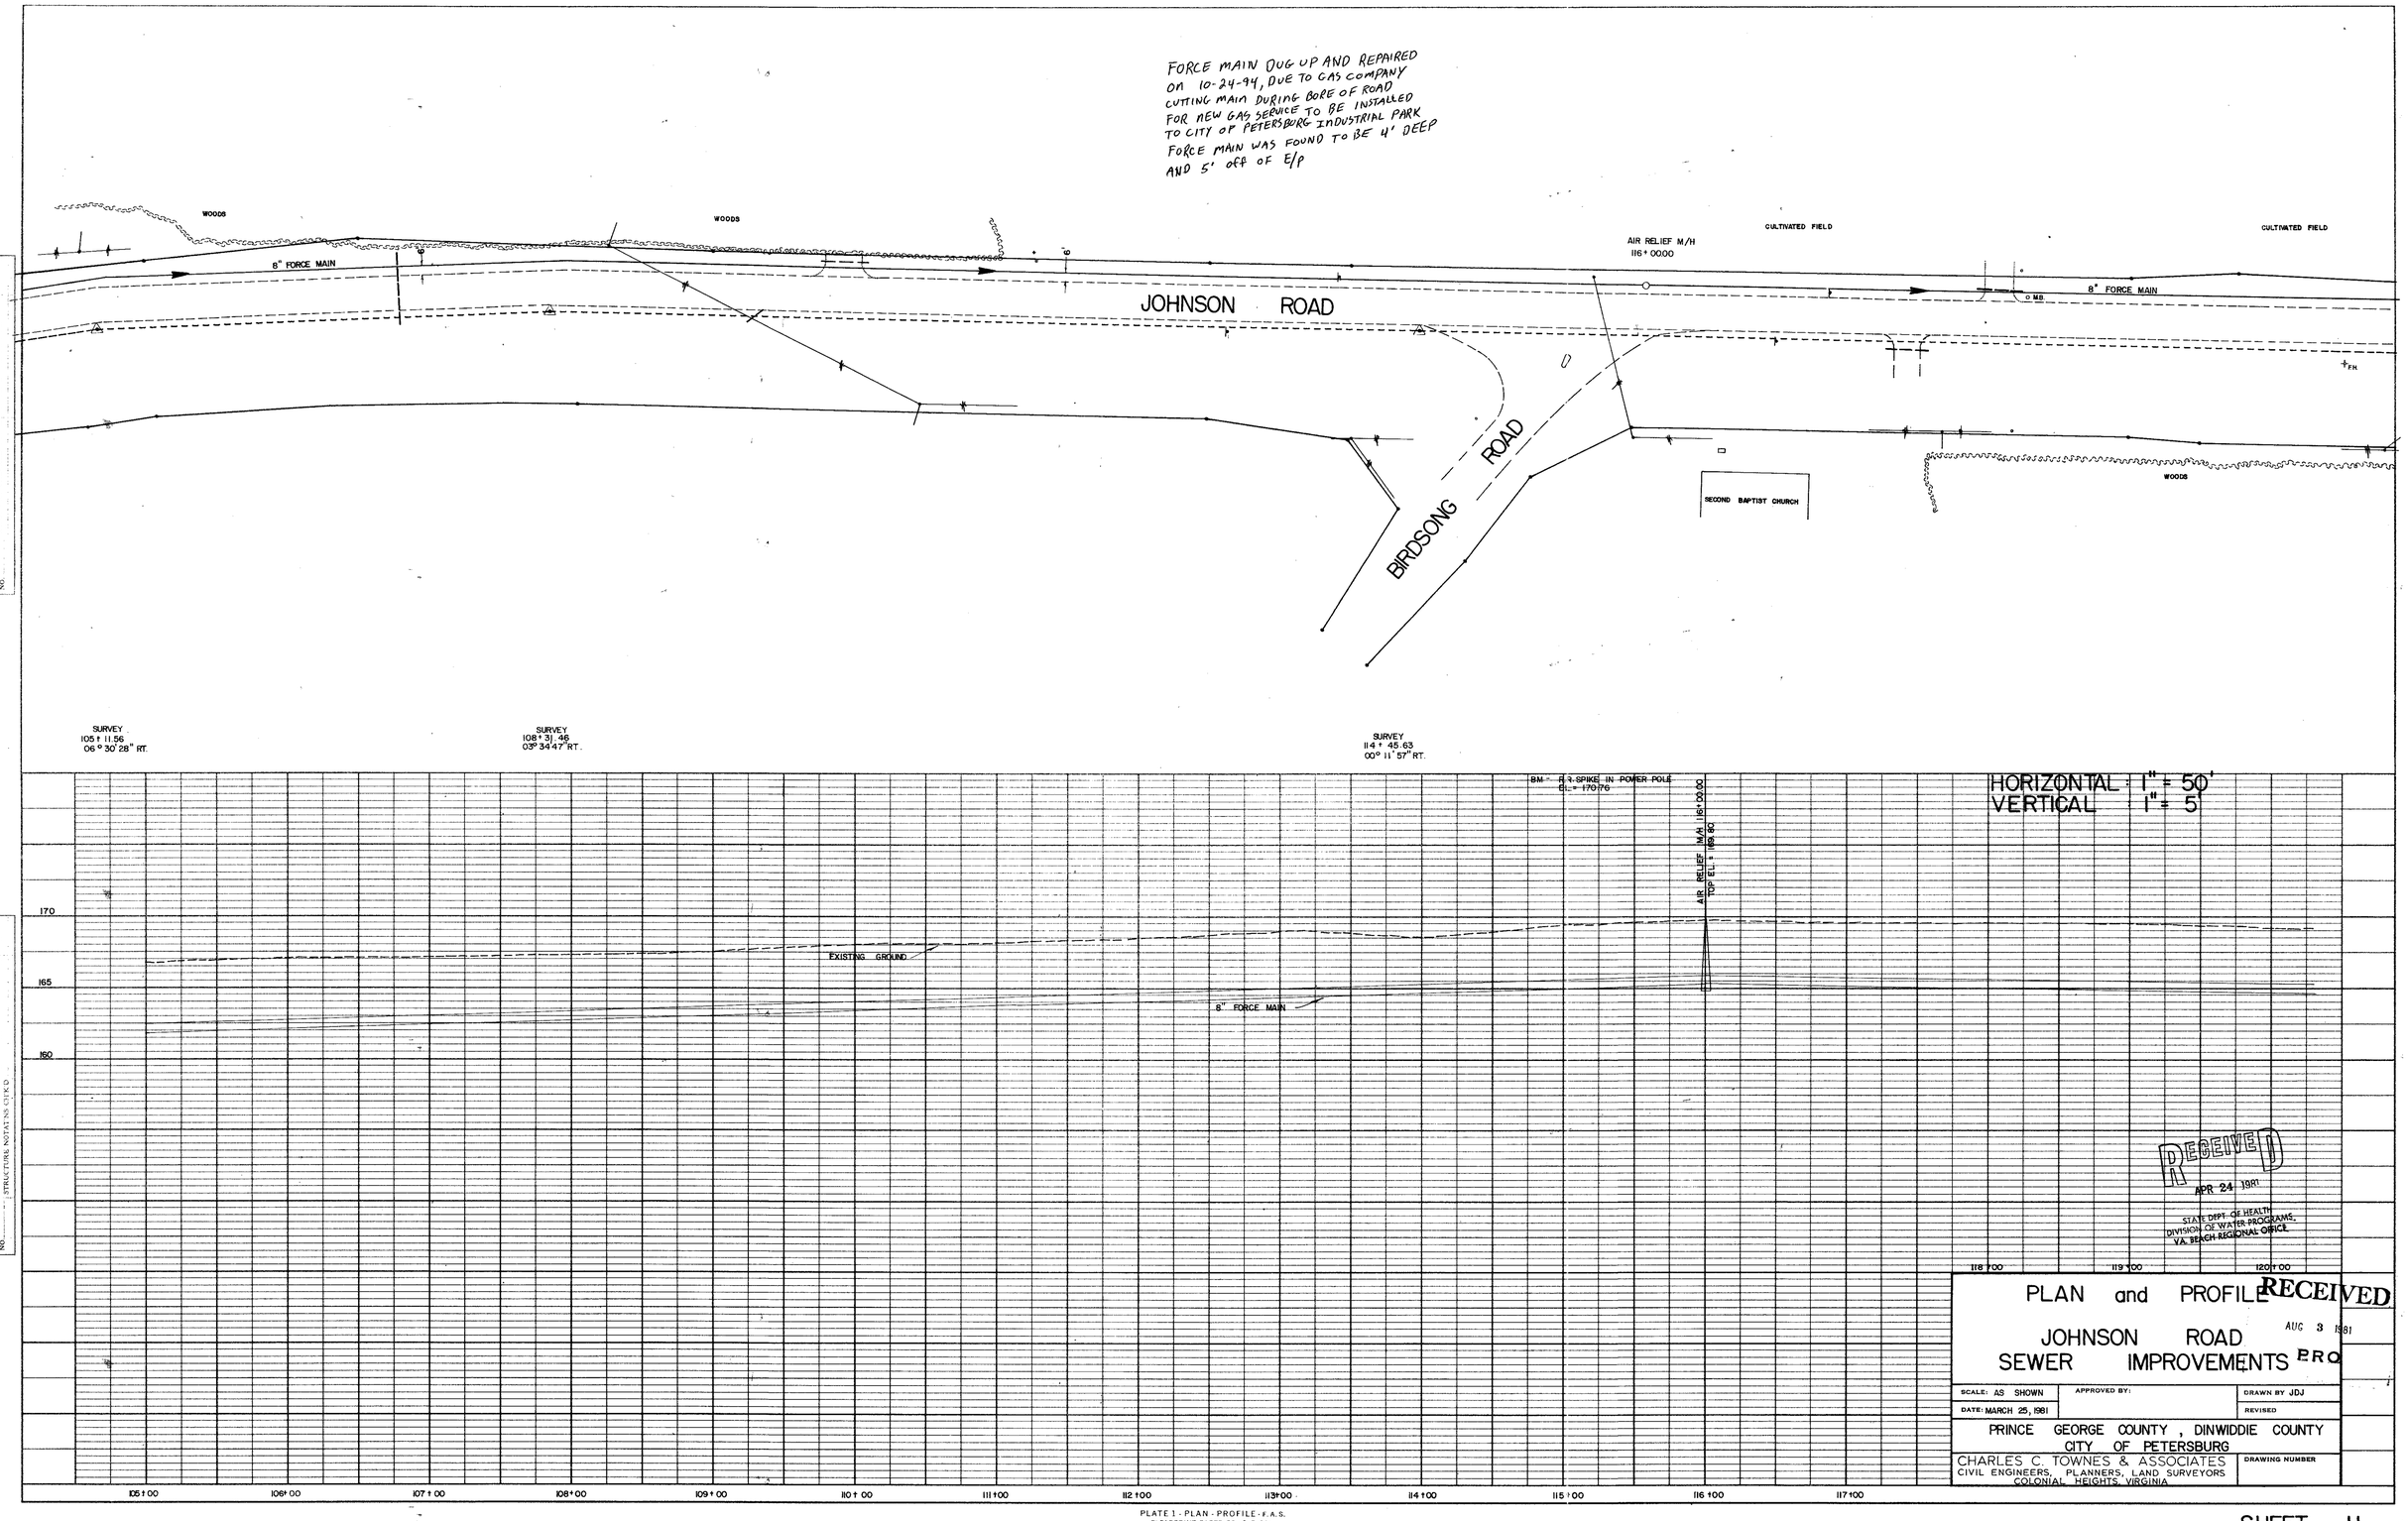

PLAN
SURVEYED
PLOTTED
ALIGNMENT CHECKED
RT. OF WAY CHECKED
NOTE BOOK
NO.
BY
DATE

PROFILE
SURVEYED
PLOTTED
GRADES CHECKED
B.M.'S NOTED
STRUCTURES NOTAT'ND CHK'D
NOTE BOOK
NO.
BY
DATE

RECEIVED
APR 24 1981
STATE DEPT. OF HEALTH
DIVISION OF WATER PROGRAMS
VA. BEACH REGIONAL OFFICE

PLAN and PROFILE

JOHNSON ROAD
SEWER IMPROVEMENTS

RECEIVED
AUG 3 1981
ERO

SCALE: AS SHOWN	APPROVED BY:	DRAWN BY JDJ
DATE: MARCH 25, 1981		REVISED

PRINCE GEORGE COUNTY , DINWIDDIE COUNTY
CITY OF PETERSBURG

CHARLES C. TOWNES & ASSOCIATES
CIVIL ENGINEERS, PLANNERS, LAND SURVEYORS
COLONIAL HEIGHTS, VIRGINIA

DRAWING NUMBER

PLATE 1 - PLAN - PROFILE - F.A.S.
CLEARPRINT PAPER CO., S. F. CAL.
NO. 1002H-J

SHEET 11