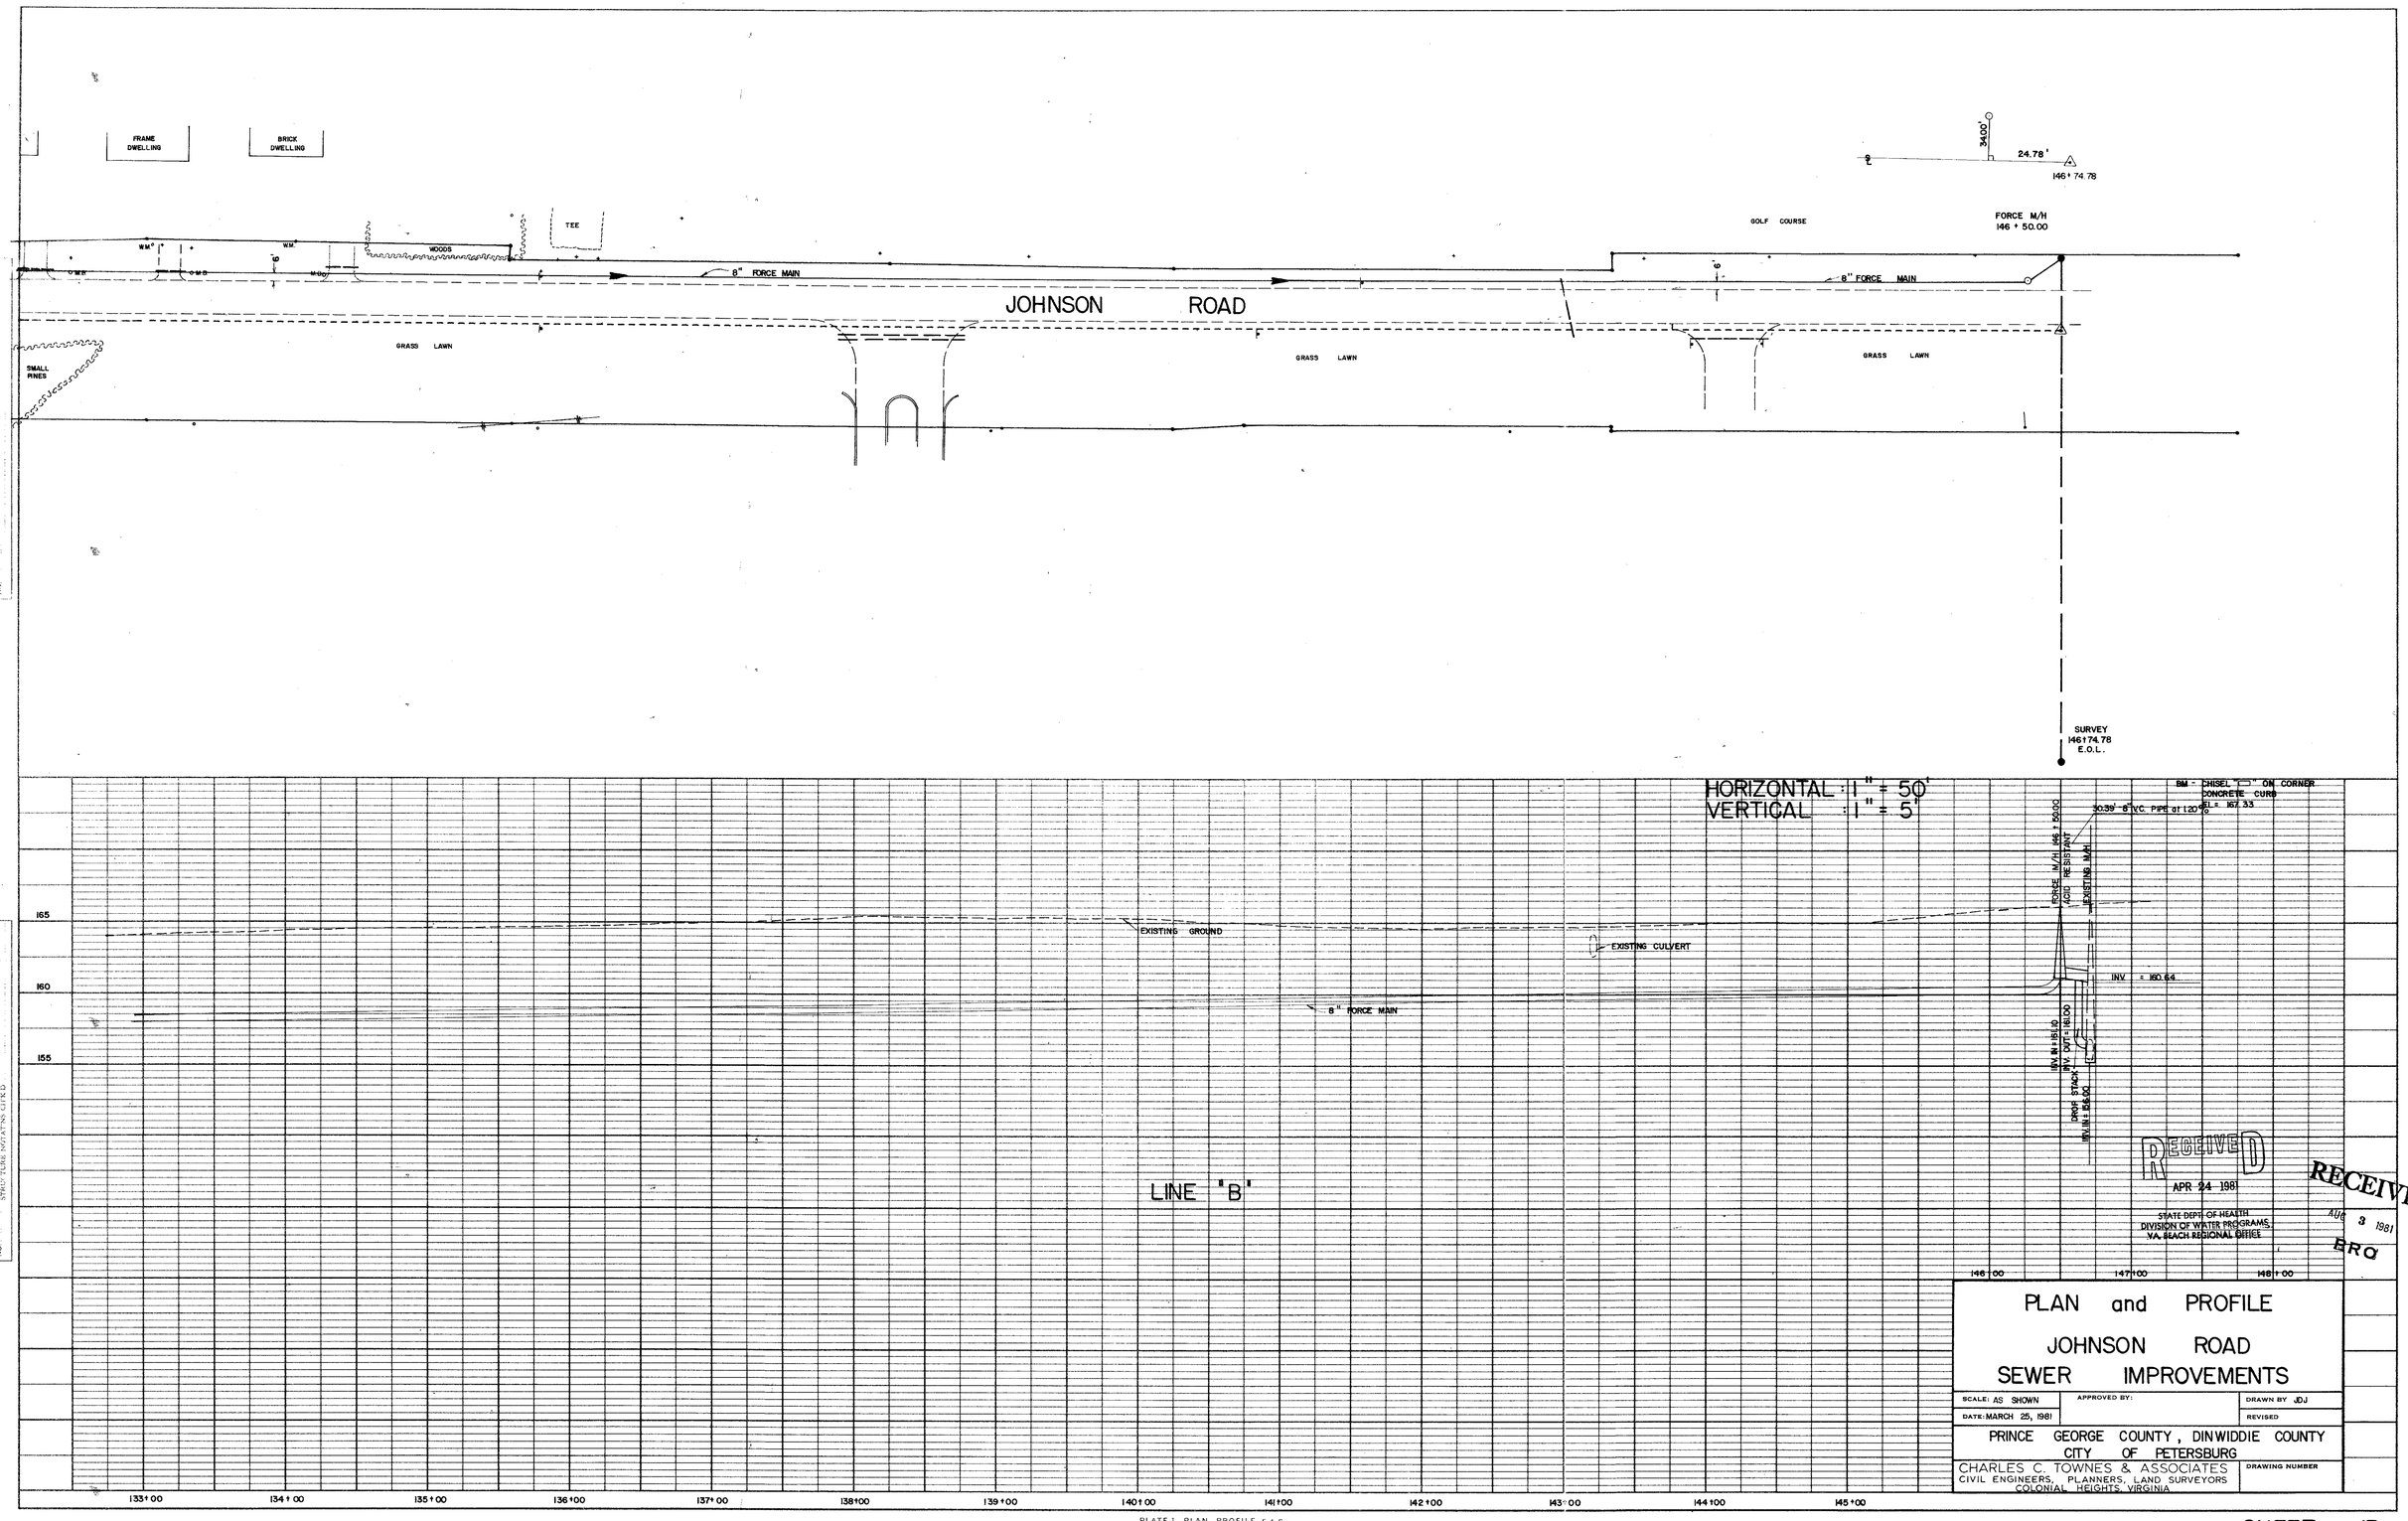
FRAME DWELLING
BRICK DWELLING
TEE
WOODS
W.M.
8" FORCE MAIN
JOHNSON ROAD
GRASS LAWN
SMALL PINES
GOLF COURSE
FORCE M/H
146 + 50.00
34.00'
24.78'
146 + 74.78
SURVEY
146+74.78
E.O.L.
HORIZONTAL : 1" = 50'
VERTICAL : 1" = 5'
BM - CHISEL "□" ON CORNER CONCRETE CURB
EL. = 167.33
30.39' 8" V.C. PIPE at 1.20%
FORCE M/H 146 + 50.00
ACID RESISTANT
EXISTING M.H.
EXISTING GROUND
EXISTING CULVERT
INV = 160.64
8" FORCE MAIN
INV. IN = 161.10
INV. OUT = 161.00
DROP STACK
INV. IN = 158.00
LINE "B"
165
160
155
133+00
134+00
135+00
136+00
137+00
138+00
139+00
140+00
141+00
142+00
143+00
144+00
145+00
146+00
147+00
148+00
RECEIVED
APR 24 1981
STATE DEPT. OF HEALTH
DIVISION OF WATER PROGRAMS
VA. BEACH REGIONAL OFFICE
RECEIVED
AUG 3 1981
BRO
PLAN and PROFILE
JOHNSON ROAD
SEWER IMPROVEMENTS
SCALE: AS SHOWN
APPROVED BY:
DRAWN BY JDJ
DATE: MARCH 25, 1981
REVISED
PRINCE GEORGE COUNTY, DINWIDDIE COUNTY
CITY OF PETERSBURG
CHARLES C. TOWNES & ASSOCIATES
CIVIL ENGINEERS, PLANNERS, LAND SURVEYORS
COLONIAL HEIGHTS, VIRGINIA
DRAWING NUMBER
PLATE 1 - PLAN - PROFILE - F.A.S.
CLEARPRINT PAPER CO., S.F. CAL.
NO. 1000H-1
SHEET 13
PLAN
SURVEYED
PLOTTED
NOTE BOOK ALIGNMENT CHECKED
ELEVATIONS CHECKED
NO.
PROFILE
SURVEYED
PLOTTED
GRADES CHECKED
NOTE BOOK ELEVATIONS
STRUCTURE NOTATIONS CHK'D
NO.
BY
DATE