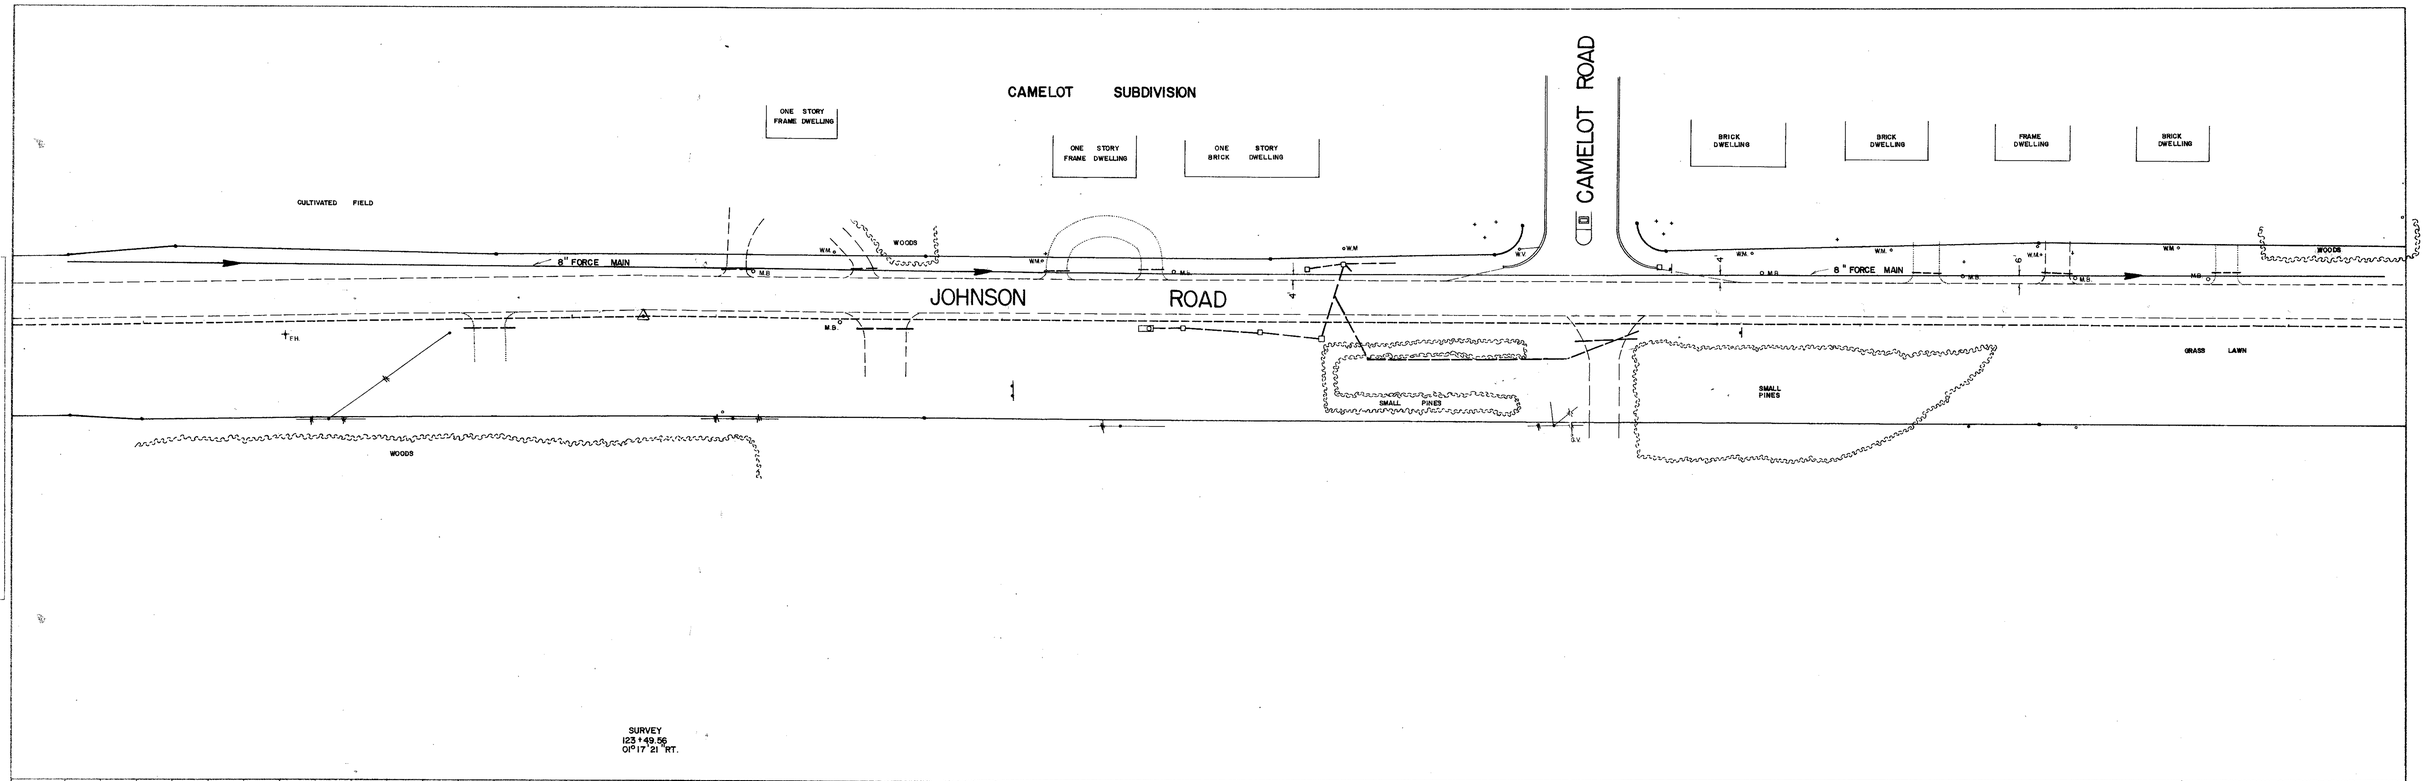

PLAN
SURVEYED
PLOTTED
NOTE BOOK
ACCURACY CHECKED
BY: DIRECTION CHIEF/KID
NO.
DATE
BY

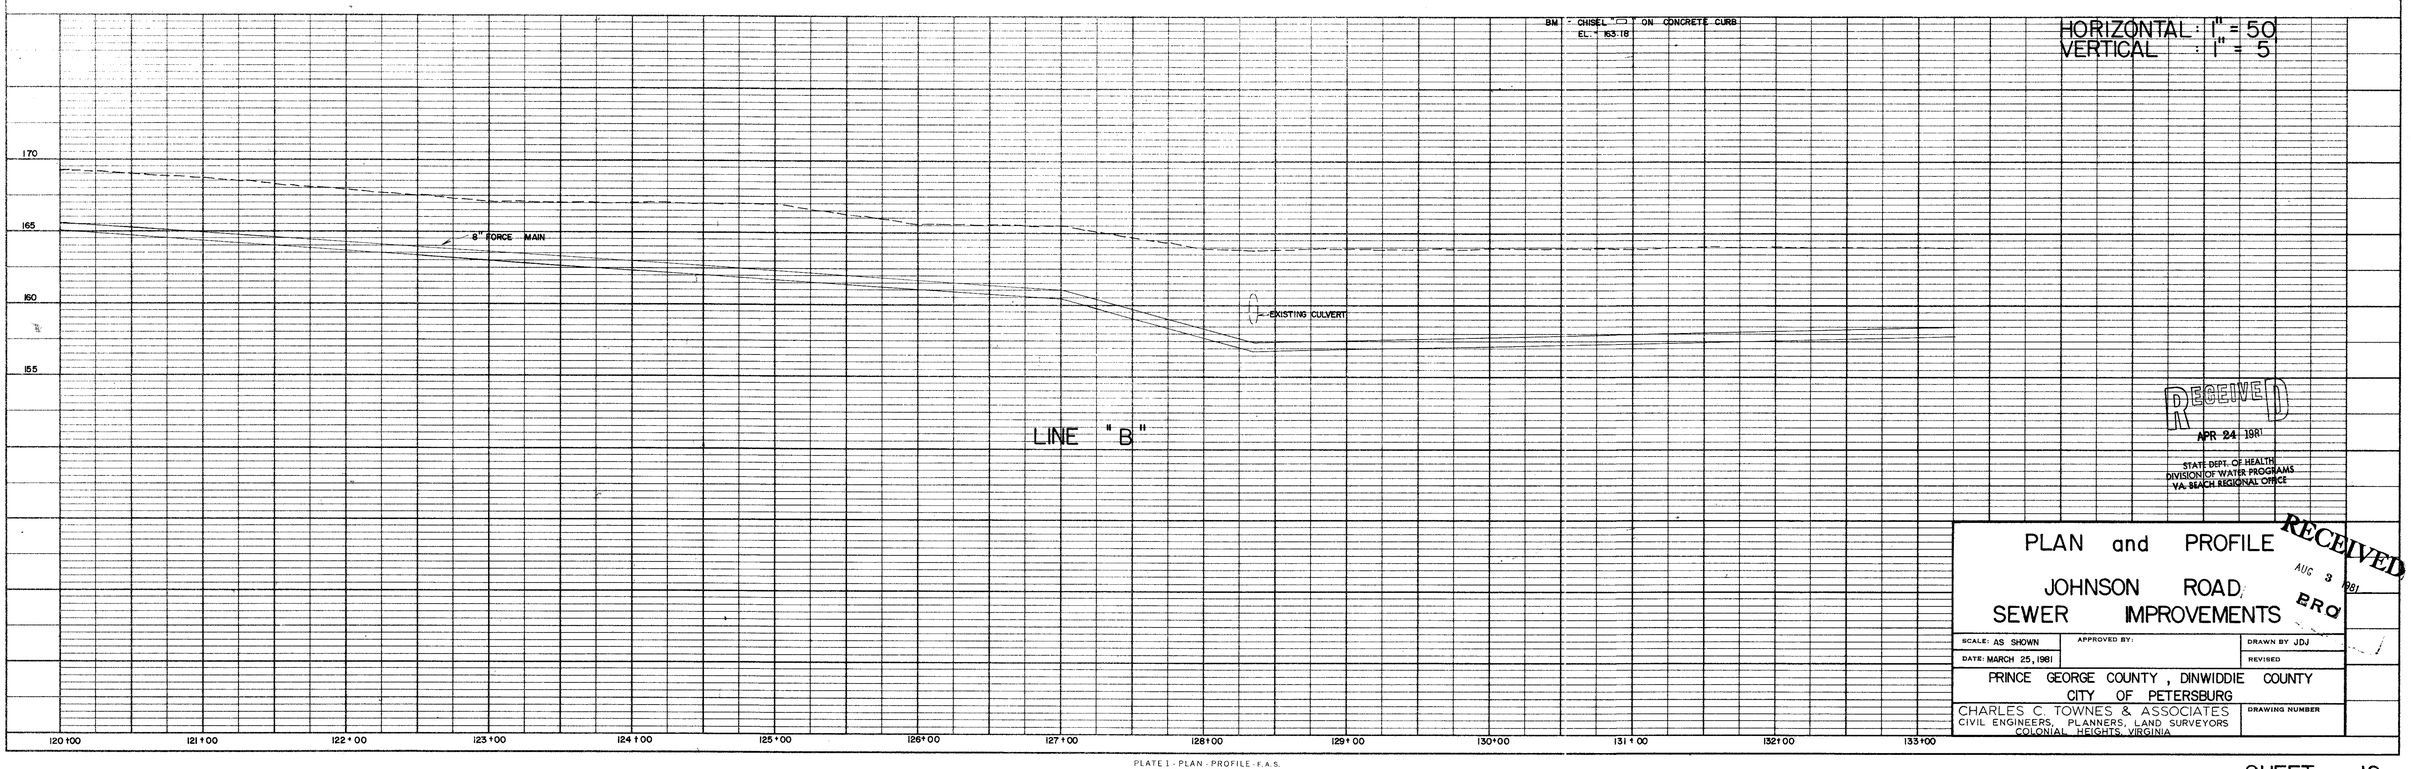

PROFILE
SURVEYED
PLOTTED
NOTE BOOK
CHECKED
BY: "A" NOTED
NO.
STRUCTURE: NOTATNS STPA D
DATE
BY

RECEIVED
APR 24 1981
STATE DEPT. OF HEALTH
DIVISION OF WATER PROGRAMS
VA. BEACH REGIONAL OFFICE

RECEIVED
AUG 3 1981
ERO

PLAN and PROFILE

JOHNSON ROAD SEWER IMPROVEMENTS

SCALE: AS SHOWN	APPROVED BY:	DRAWN BY JDJ
DATE: MARCH 25, 1981		REVISED

PRINCE GEORGE COUNTY, DINWIDDIE COUNTY
CITY OF PETERSBURG

CHARLES C. TOWNES & ASSOCIATES
CIVIL ENGINEERS, PLANNERS, LAND SURVEYORS
COLONIAL HEIGHTS, VIRGINIA

DRAWING NUMBER

PLATE 1 - PLAN - PROFILE - F.A.S.
CLEARPRINT PAPER CO., S. F. CAL.
NO. 1000H-1

SHEET 12