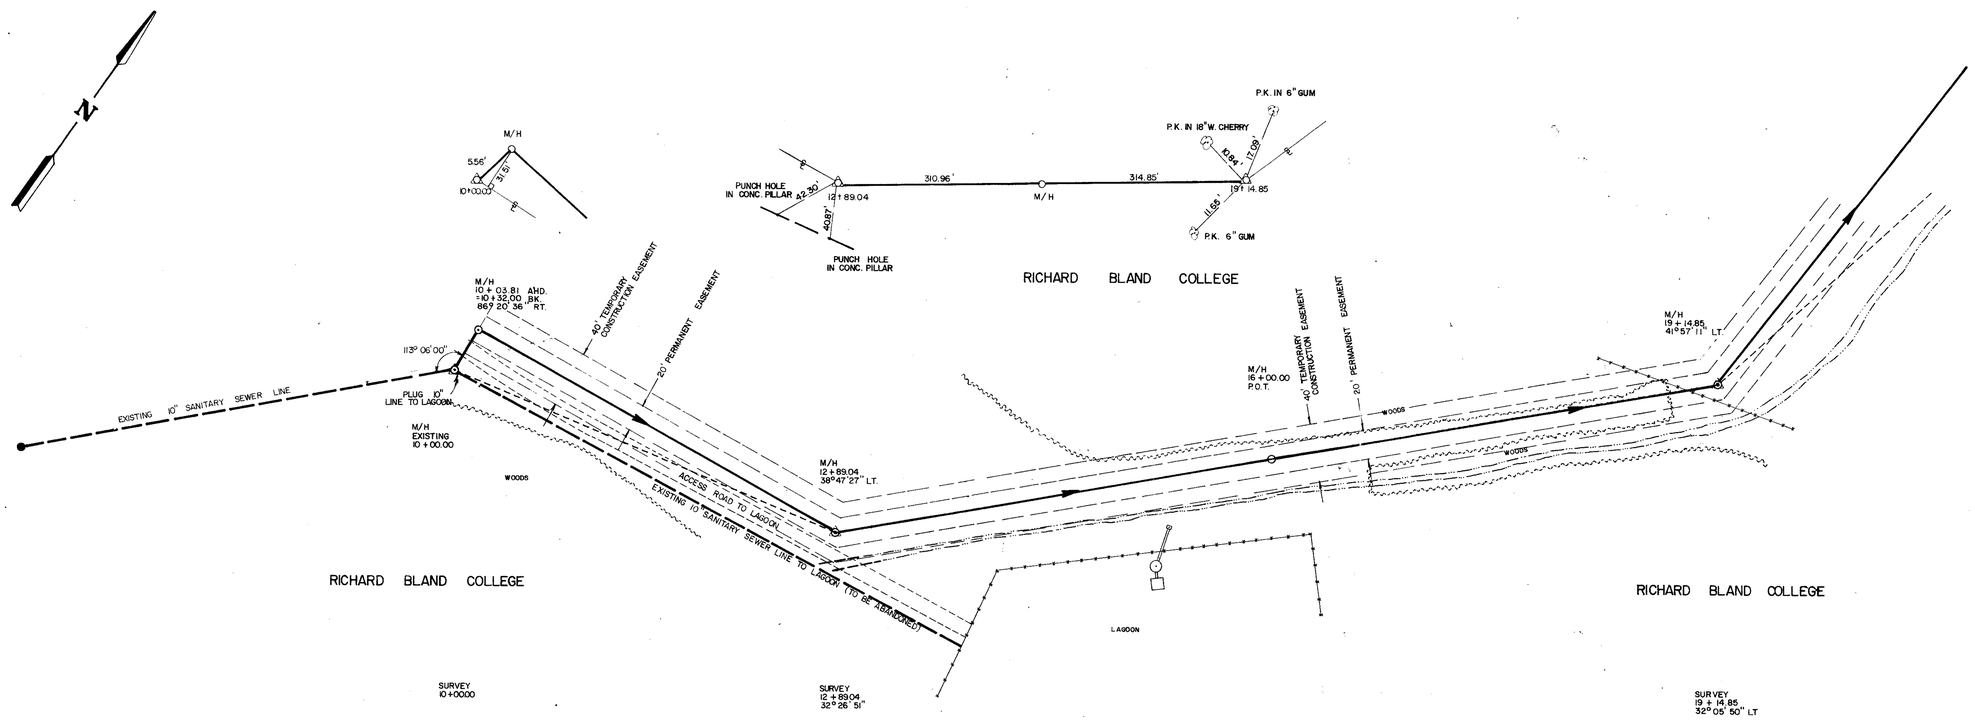

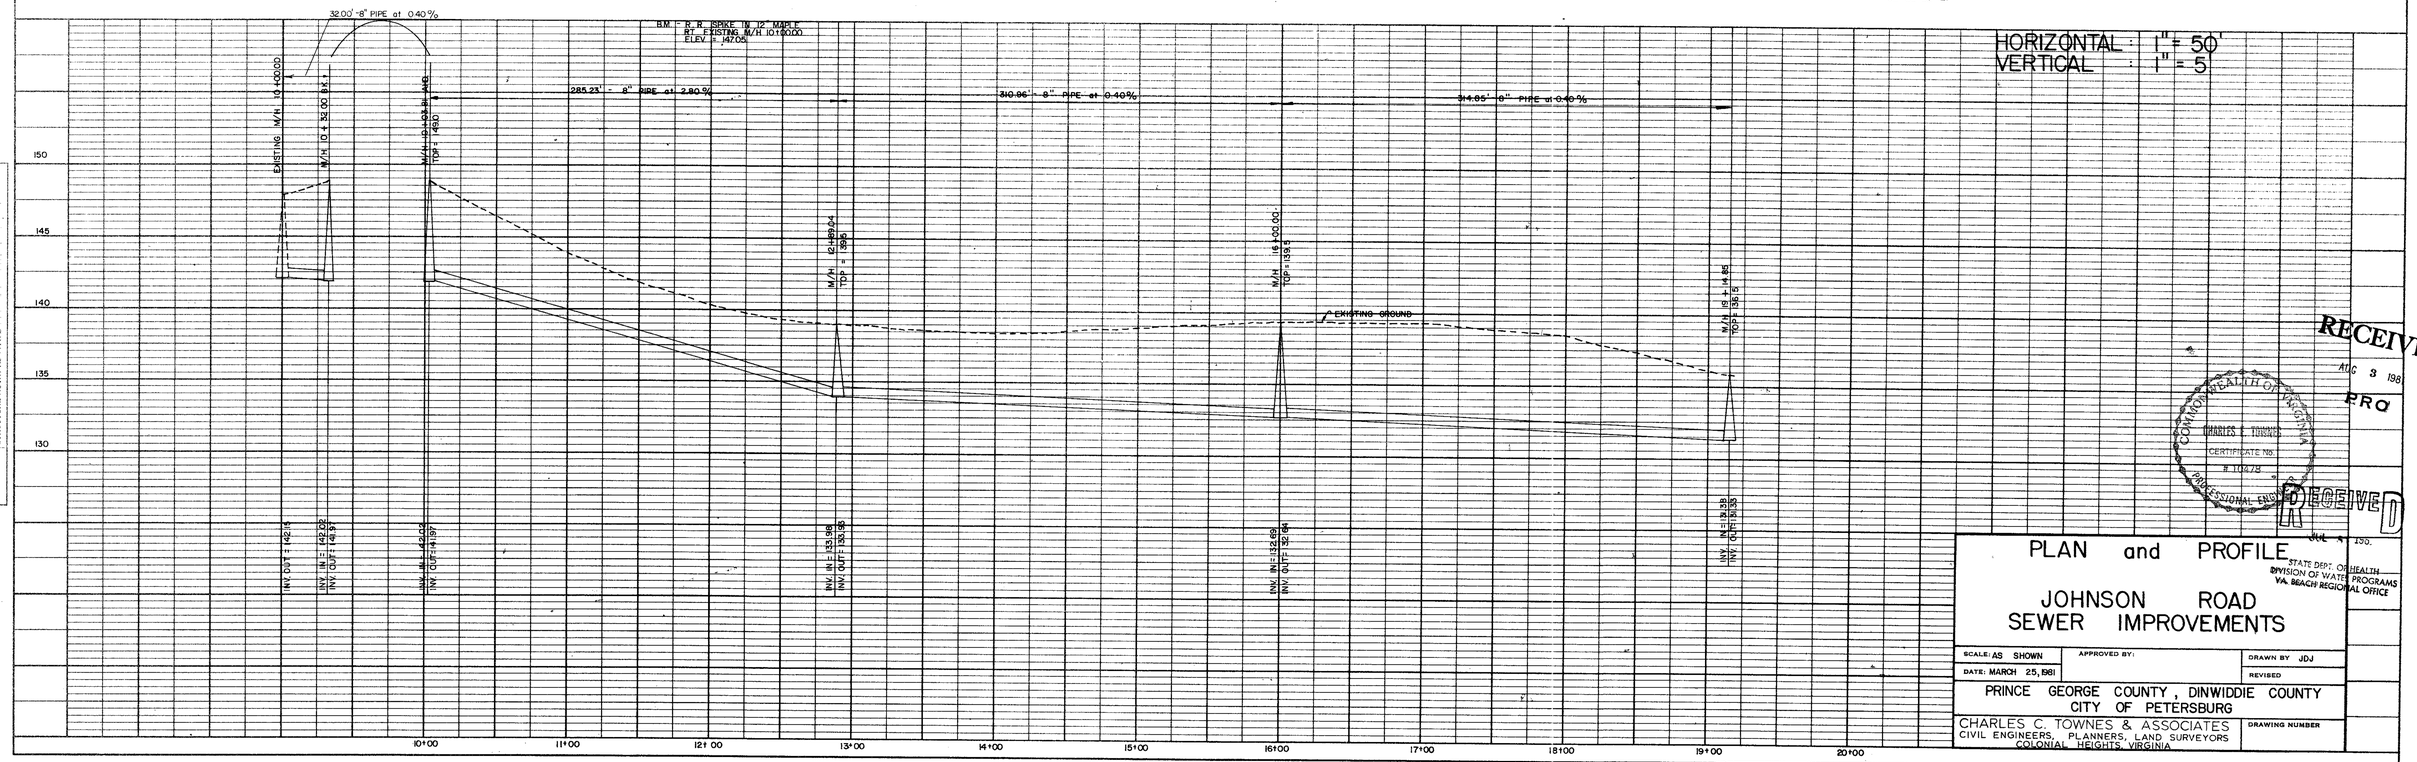

PLAN
SURVEYED
PLOTTED
NOTE BOOK
ALIGNMENT CHECKED
R/W OF WAY CHECKED
NO.
BY
DATE

PROFILE
SURVEYED
PLOTTED
NOTE BOOK
GRADES CHECKED
PROFILE CHECKED
NO.
BY
DATE

RECEIVED
AUG 3 198
PRO

COMMONWEALTH OF VIRGINIA
CHARLES C. TOWNES
CERTIFICATE NO.
10478
PROFESSIONAL ENGINEER

RECEIVED
JUL 4 1980
STATE DEPT. OF HEALTH
DIVISION OF WATER PROGRAMS
VA. BEACH REGIONAL OFFICE

PLAN and PROFILE

JOHNSON ROAD SEWER IMPROVEMENTS

SCALE: AS SHOWN	APPROVED BY:	DRAWN BY JDJ
DATE: MARCH 25, 1981		REVISED

PRINCE GEORGE COUNTY, DINWIDDIE COUNTY
CITY OF PETERSBURG

CHARLES C. TOWNES & ASSOCIATES
CIVIL ENGINEERS, PLANNERS, LAND SURVEYORS
COLONIAL HEIGHTS, VIRGINIA

DRAWING NUMBER

PLATE 1 - PLAN - PROFILE - F.A.S.
CLEARPRINT PAPER CO., S.F. CAL.
NO. 1000H-1

REVISED 6/10/81 - ADD EASEMENTS

SHEET 2