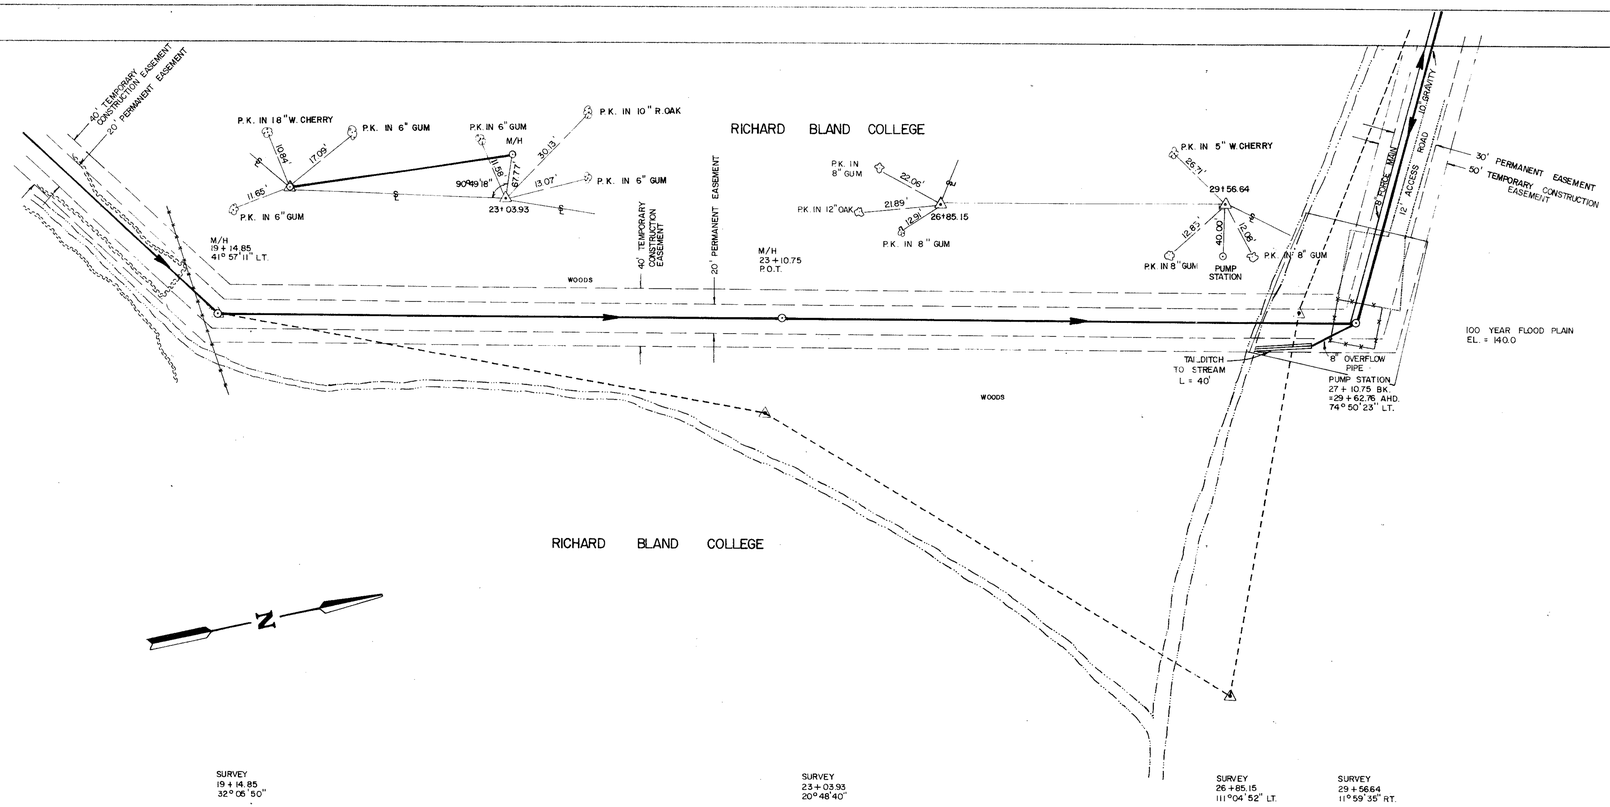

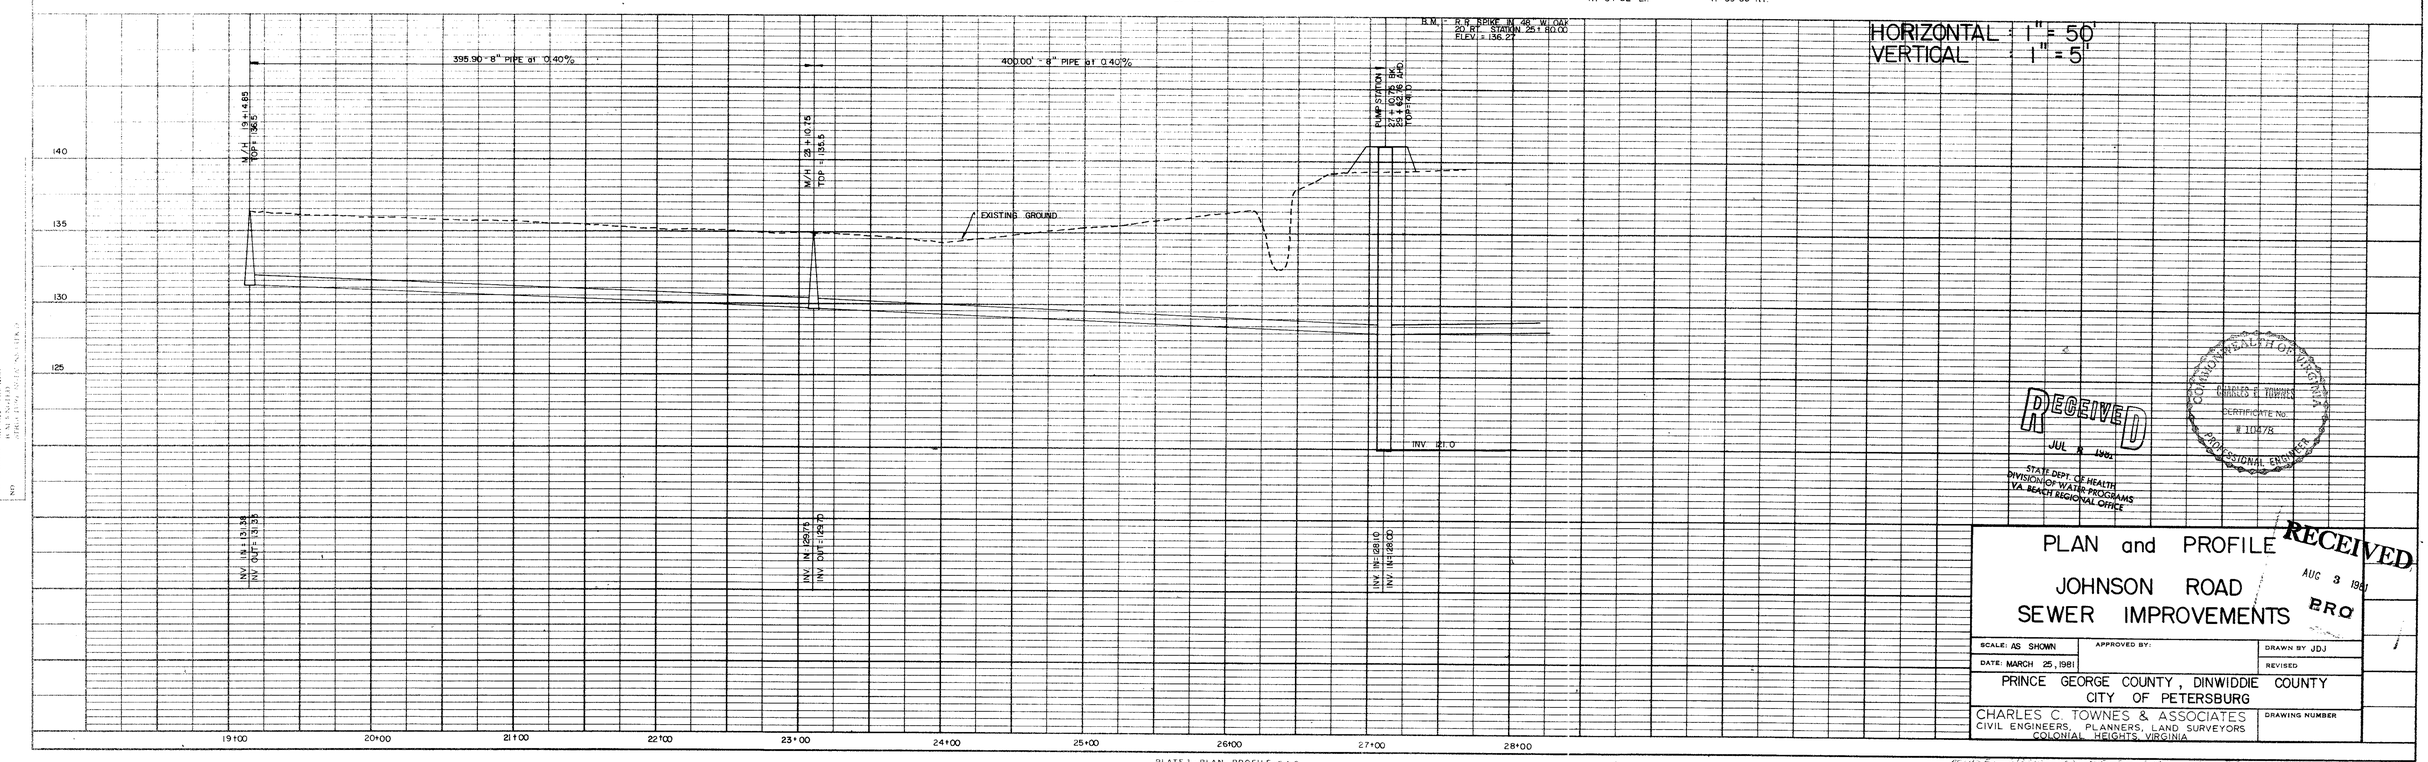

PLAN
SURVEY
DATE
NOTE BOOK
NO.

PROFILE
SURVEY
DATE
NOTE BOOK
NO.

RECEIVED
JUL 8 1982
STATE DEPT. OF HEALTH
DIVISION OF WATER PROGRAMS
VA. BEACH REGIONAL OFFICE

COMMONWEALTH OF VIRGINIA
CHARLES C. TOWNES
CERTIFICATE No.
10675
PROFESSIONAL ENGINEER

RECEIVED
AUG 3 1981
BRO

PLAN and PROFILE
JOHNSON ROAD SEWER IMPROVEMENTS

SCALE: AS SHOWN	APPROVED BY:	DRAWN BY JDJ
DATE: MARCH 25, 1981		REVISED

PRINCE GEORGE COUNTY, DINWIDDIE COUNTY
CITY OF PETERSBURG

CHARLES C. TOWNES & ASSOCIATES
CIVIL ENGINEERS, PLANNERS, LAND SURVEYORS
COLONIAL HEIGHTS, VIRGINIA

DRAWING NUMBER

PLATE 1 - PLAN - PROFILE - F.A.S.
CLEARPRINT PAPER CO., S.F. CAL.
NO. 1000H-1

REVISED: CHANGE 8" PVC OVERFLOW PIPE TO 8" VCP AS PER DEPT. HEALTH ELEV.

SHEET 3