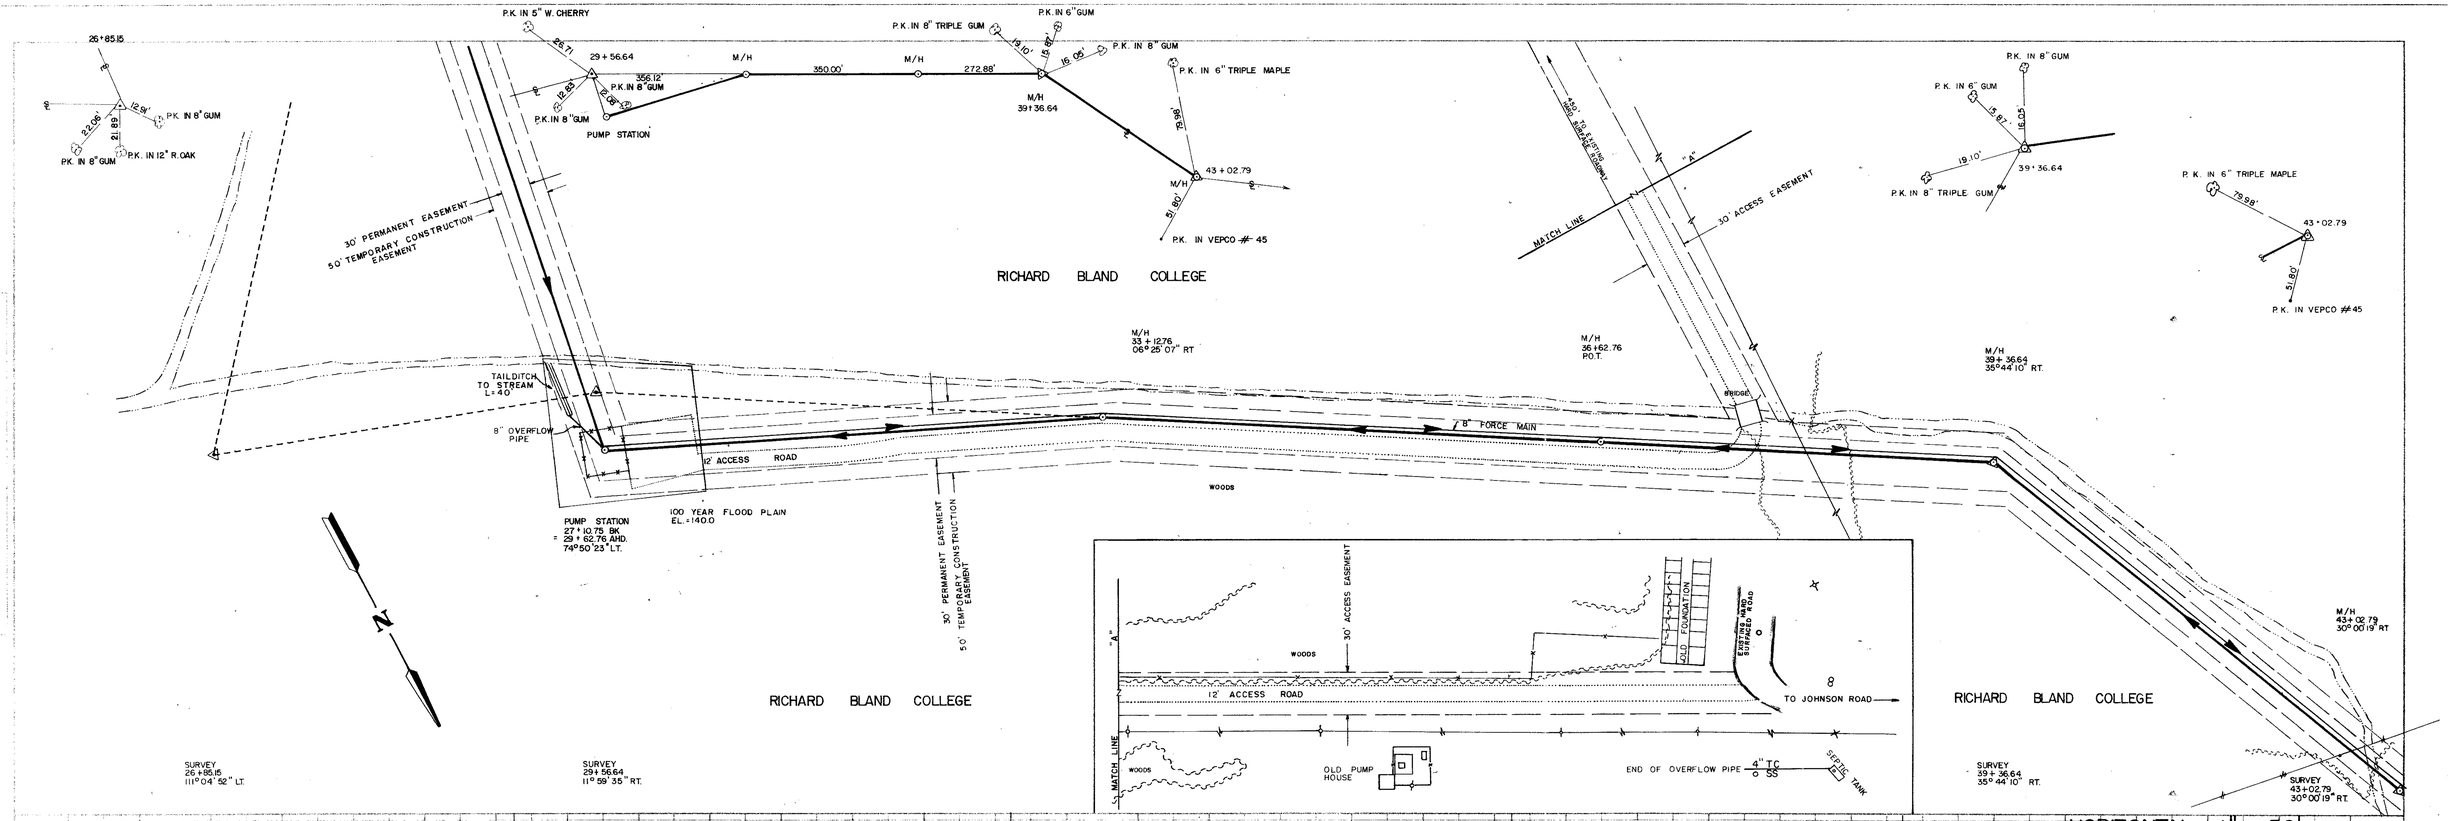

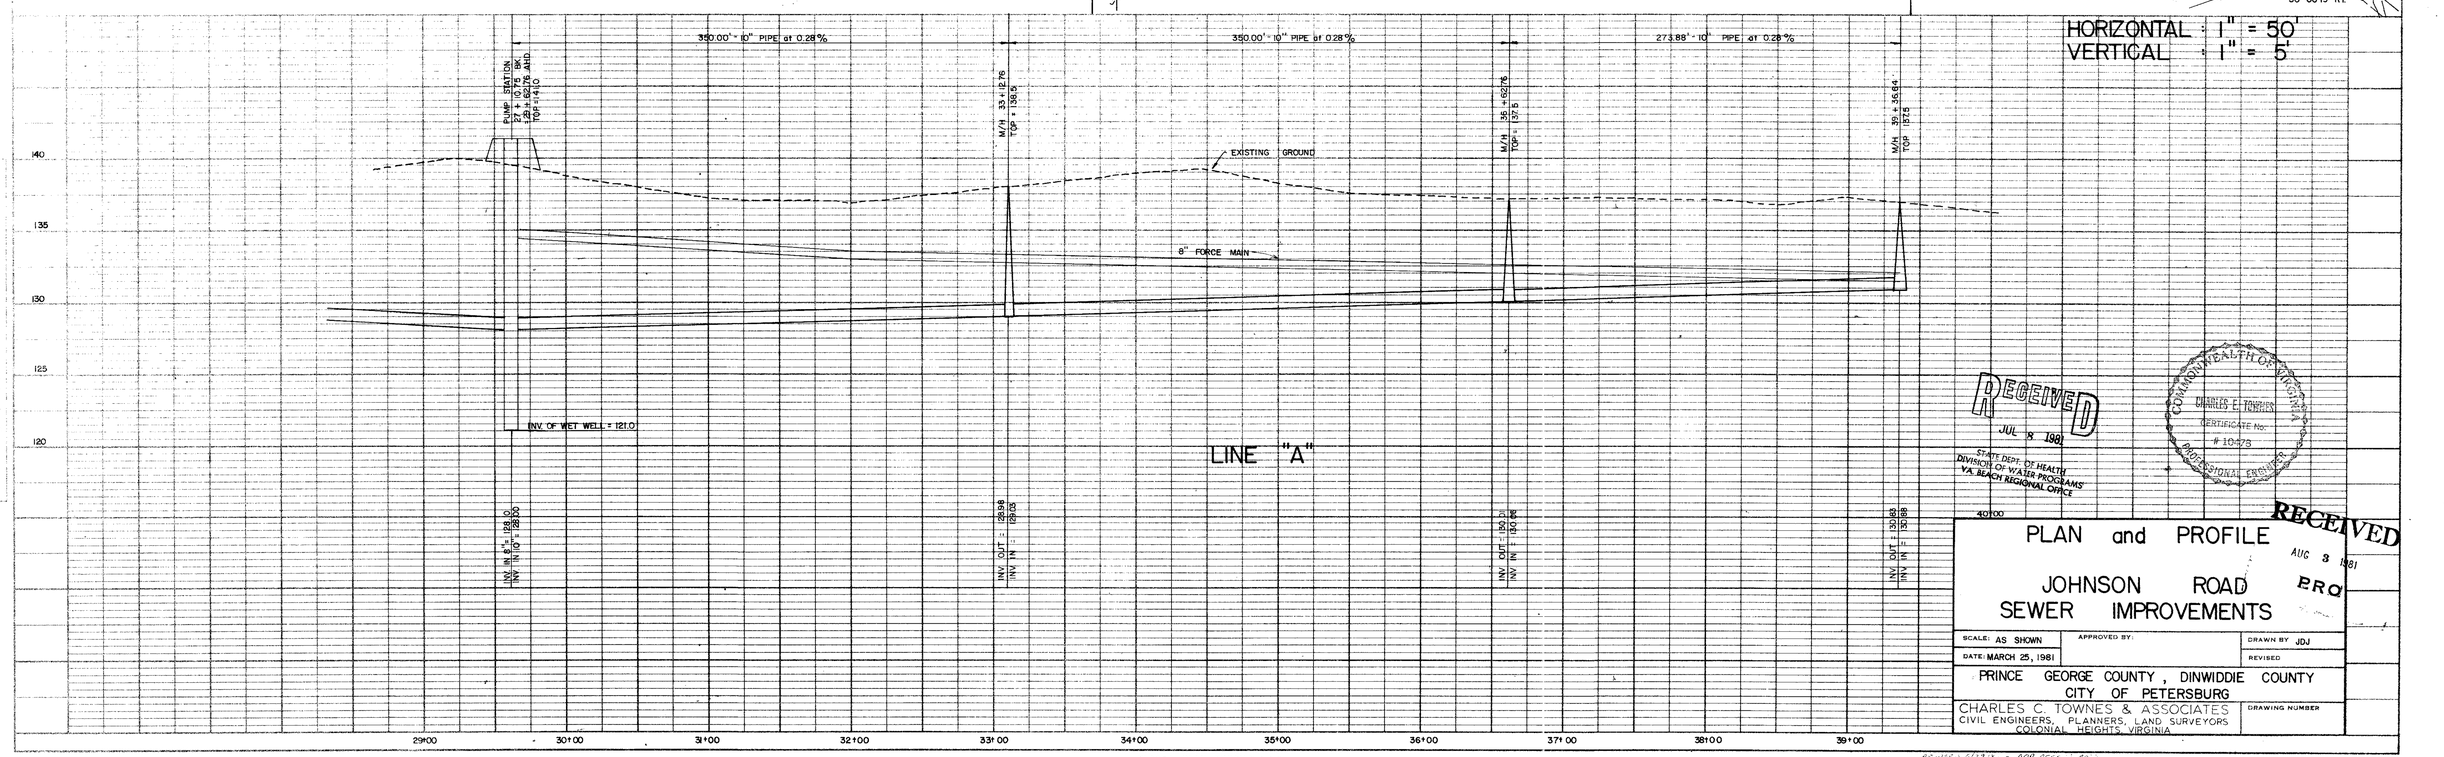

RECEIVED
JUL 8 1981
STATE DEPT. OF HEALTH
DIVISION OF WATER PROGRAMS
VA. BEACH REGIONAL OFFICE

COMMONWEALTH OF VIRGINIA
CHARLES E. TOWNES
CERTIFICATE No.
10478
PROFESSIONAL ENGINEER

RECEIVED
AUG 3 1981
ERO

PLAN and PROFILE

JOHNSON ROAD SEWER IMPROVEMENTS

SCALE: AS SHOWN	APPROVED BY:	DRAWN BY JDJ
DATE: MARCH 25, 1981		REVISED

PRINCE GEORGE COUNTY, DINWIDDIE COUNTY
CITY OF PETERSBURG

CHARLES C. TOWNES & ASSOCIATES
CIVIL ENGINEERS, PLANNERS, LAND SURVEYORS
COLONIAL HEIGHTS, VIRGINIA

DRAWING NUMBER

PLATE 1 - PLAN - PROFILE - F.A.S.
CLEARPRINT PAPER CO., S.F. CAL.
NO. 1000H-1

REVISED 6/27/81 - ADD SCALE & EQ.

SHEET 4