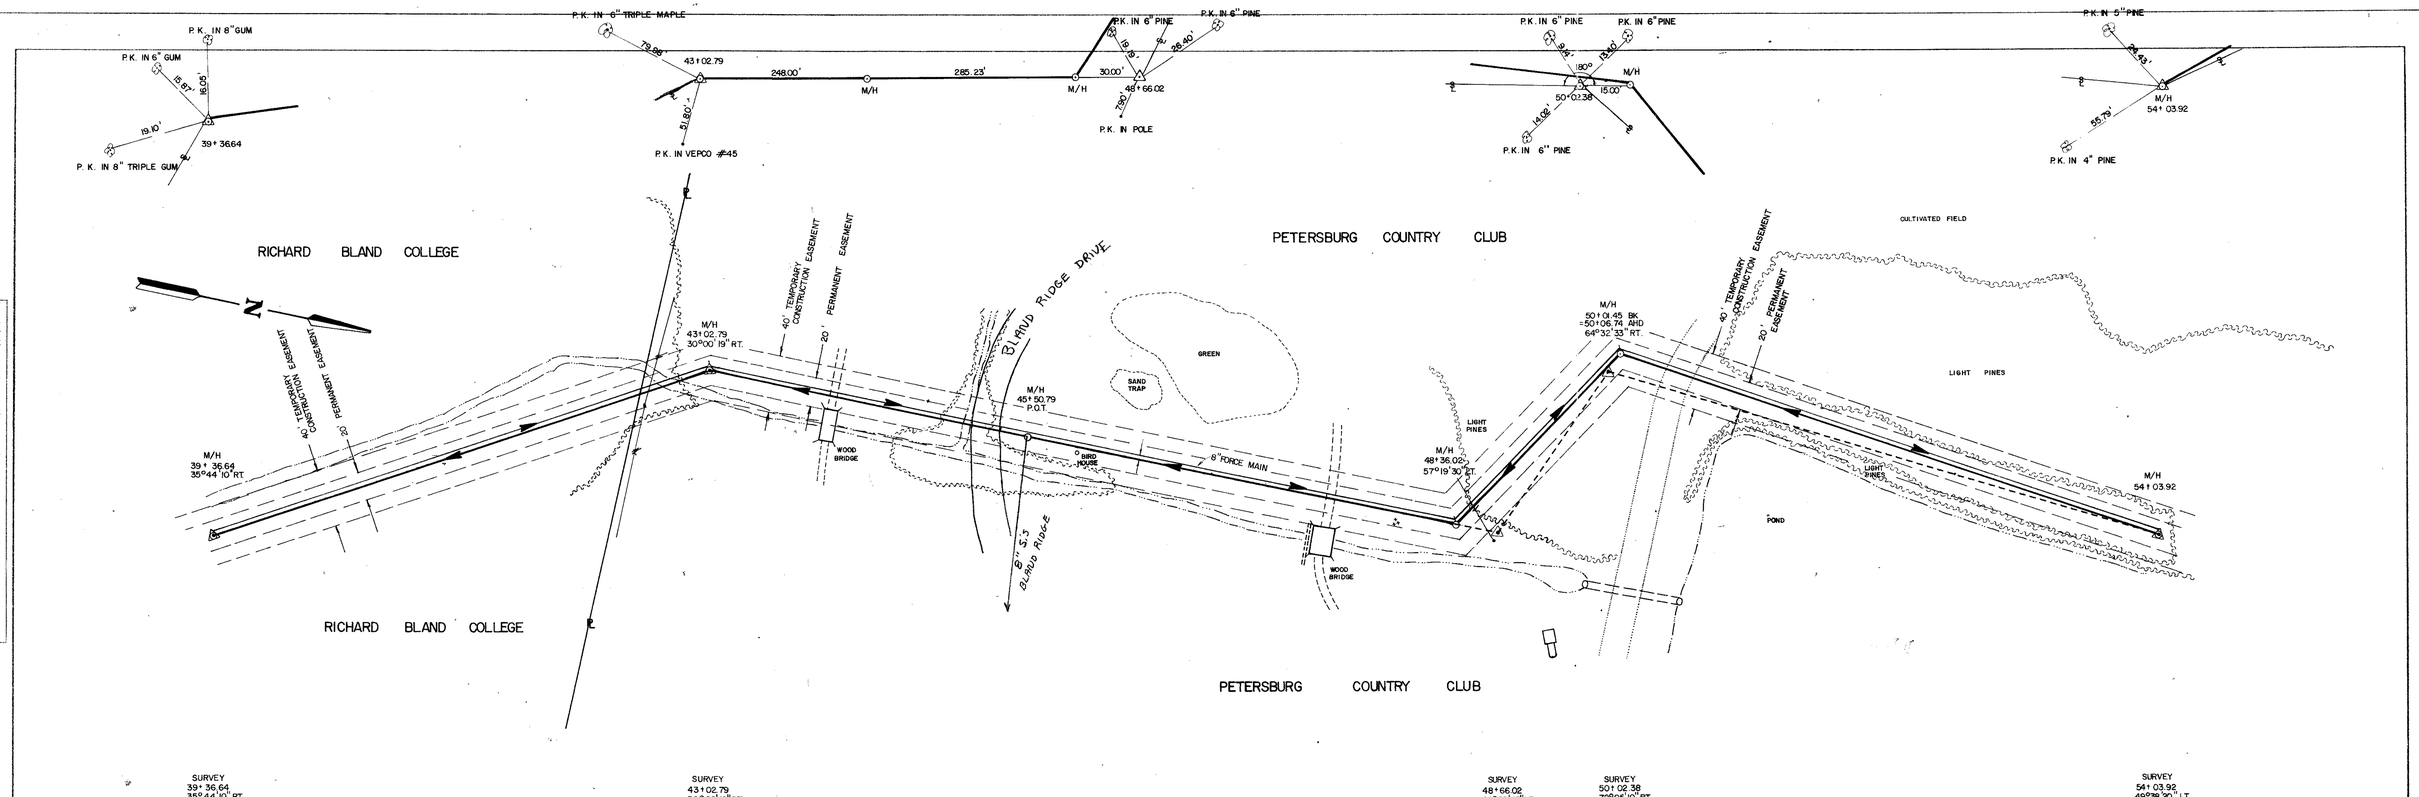

SURVEY 39+36.64 35°44' 10" RT

SURVEY 43+02.79 30°00' 19" RT.

SURVEY 48+66.02 66°55' 45" LT.

SURVEY 50+02.38 72°05' 10" RT.

SURVEY 54+03.92 49°38' 20" LT.

HORIZONTAL : 1" = 50'
VERTICAL : 1" = 5'

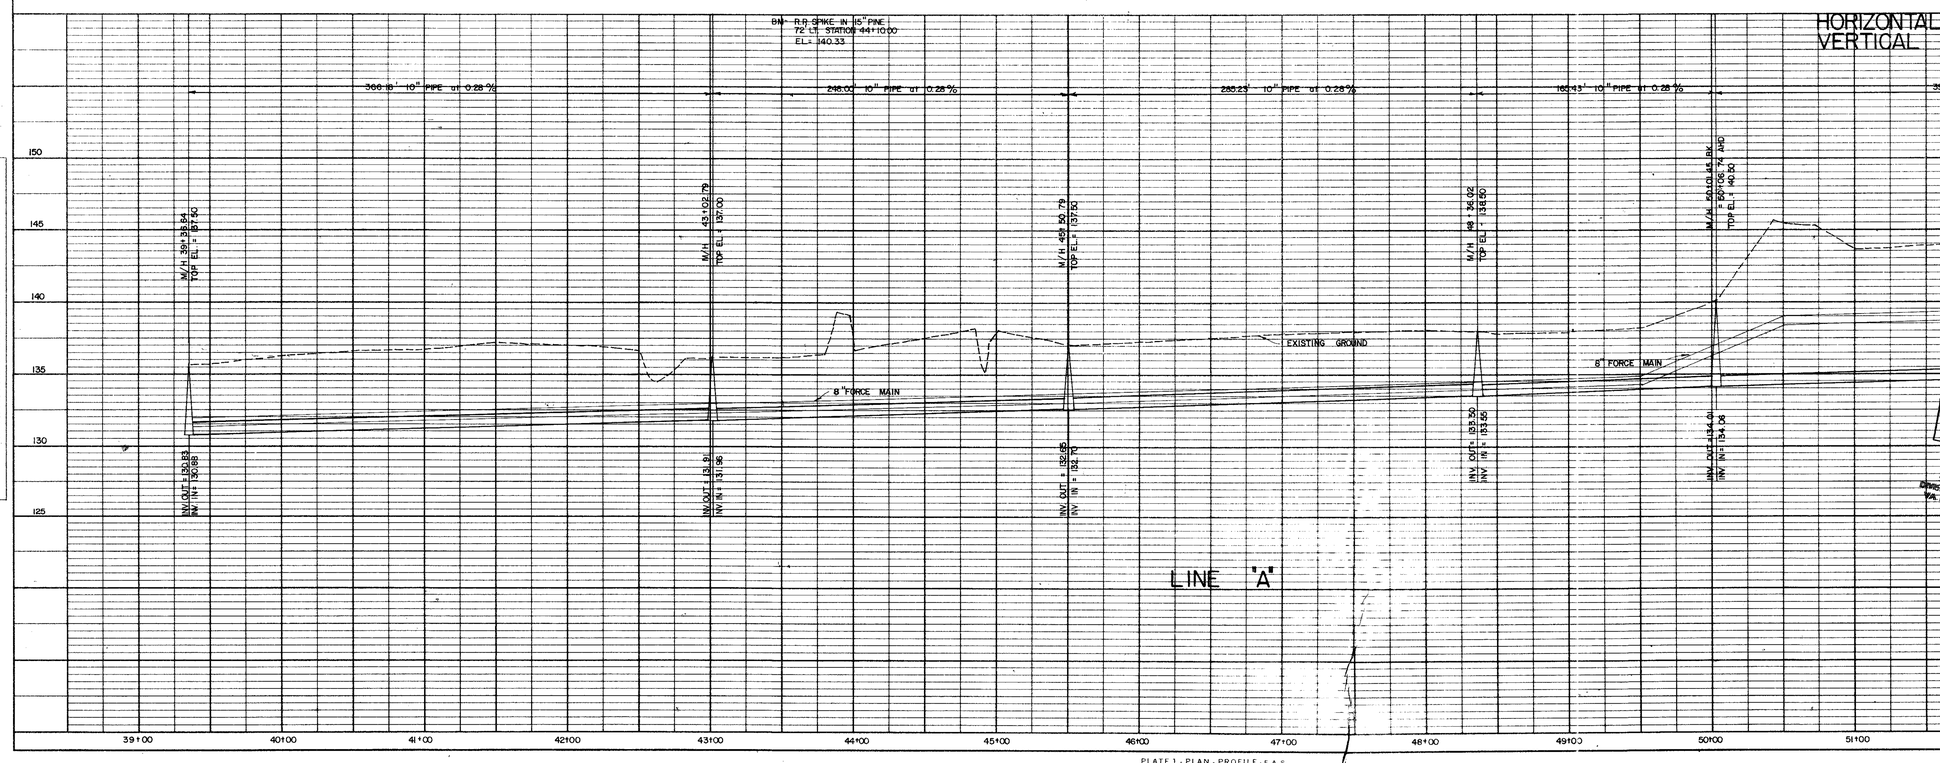

PLAN
SURVEYED
PLOTTED
NOTE BOOK ALIGNMENT CHECKED
R/W CHECKED
NO.
BY DATE

PROFILE
SURVEYED
PLOTTED
NOTE BOOK GRADES CHECKED
B.M. & NOTED
STRUCTURE INFORMATION CHECKED
NO.
BY DATE

RECEIVED
MAR 1981
DIVISION OF WATER PROGRAMS
VA. DEPT. OF HEALTH
VA. BEACH REGIONAL OFFICE

COMMONWEALTH OF VIRGINIA
CHARLES C. TOWNES & ASSOCIATES
CERTIFICATE No. 1047B
PROFESSIONAL ENGINEER

PLAN and PROFILE

RECEIVED
AUG 3 1981
PRO

JOHNSON ROAD SEWER IMPROVEMENTS

SCALE: AS SHOWN	APPROVED BY:	DRAWN BY JDJ
DATE: MARCH 25, 1981		REVISED

PRINCE GEORGE COUNTY, DINWIDDIE COUNTY
CITY OF PETERSBURG

CHARLES C. TOWNES & ASSOCIATES
CIVIL ENGINEERS, PLANNERS, LAND SURVEYORS
COLONIAL HEIGHTS, VIRGINIA

DRAWING NUMBER

REVISED 6/4/15 8/25/15

PLATE 1 - PLAN - PROFILE - F.A.S.
CLEARPRINT PAPER CO., S.F. CAL.
NO. 1000R-1

SHEET 5