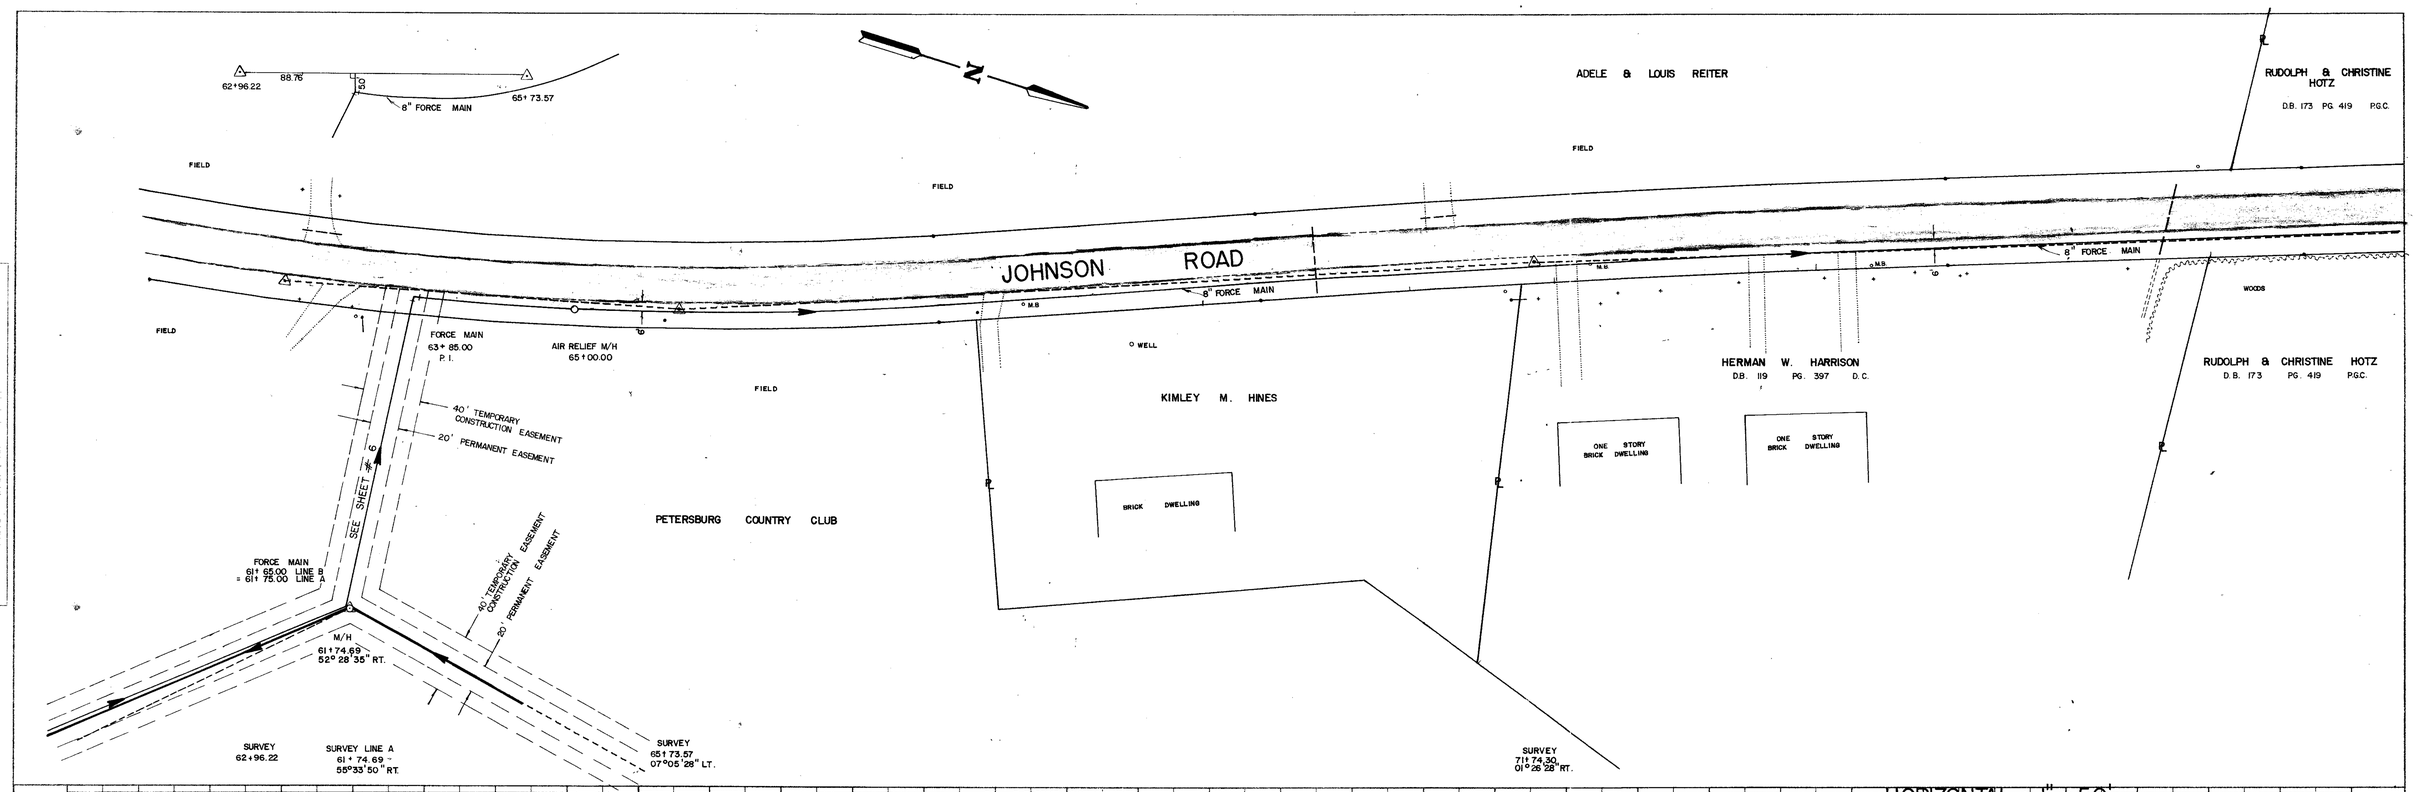

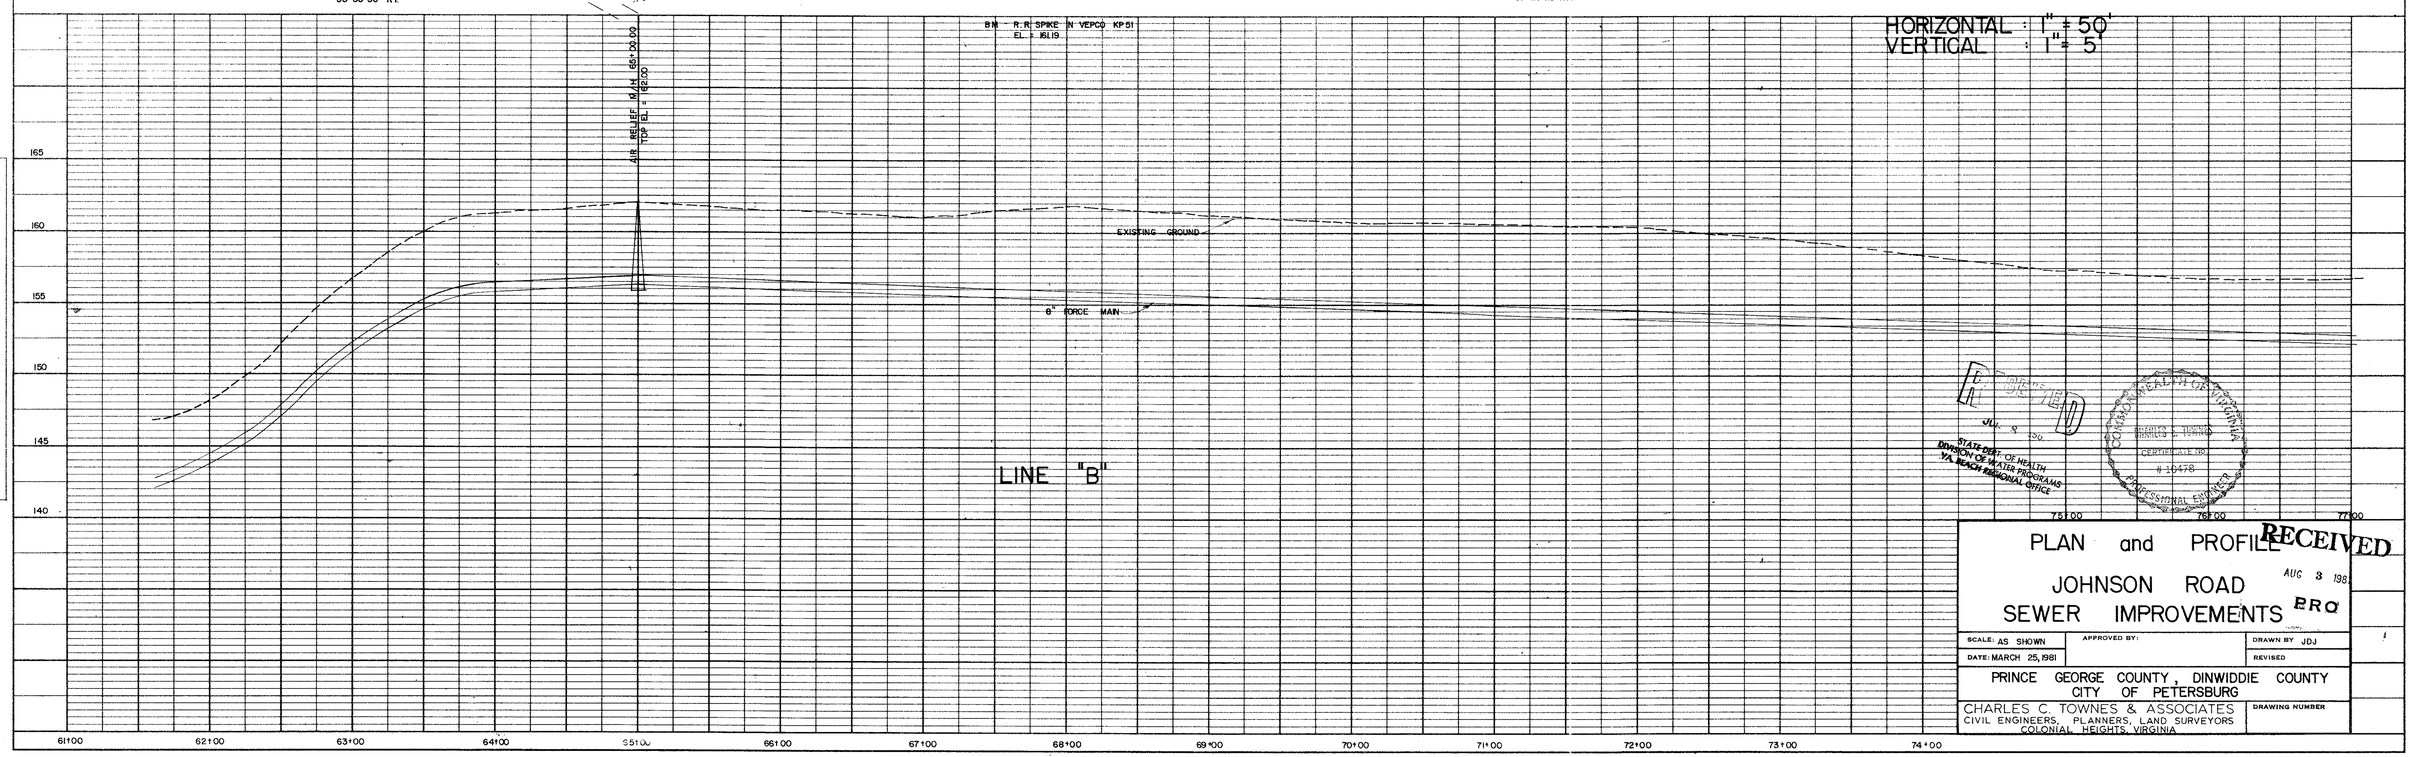

PLAN
SURVEYED
PLOTTED
ALIGNMENT CHECKED
ALTERNATE CHECKED
NOTE BOOK
NO.
DATE
BY

PROFILE
SURVEYED
PLOTTED
GRADES CHECKED
CROSS SECTIONS
STRUCTURE NOTATNS CHK'D
NOTE BOOK
NO.
DATE
BY

RECEIVED
JUL 8 '80
STATE DEPT. OF HEALTH
DIVISION OF WATER PROGRAMS
VA. BEACH REGIONAL OFFICE

COMMONWEALTH OF VIRGINIA
SEAL OF A PROFESSIONAL ENGINEER
CERTIFICATE NO.
10478

PLAN and PROFILE
JOHNSON ROAD SEWER IMPROVEMENTS

RECEIVED
AUG 3 1981
PRO

SCALE: AS SHOWN	APPROVED BY:	DRAWN BY JDJ
DATE: MARCH 25, 1981		REVISED

PRINCE GEORGE COUNTY, DINWIDDIE COUNTY
CITY OF PETERSBURG

CHARLES C. TOWNES & ASSOCIATES
CIVIL ENGINEERS, PLANNERS, LAND SURVEYORS
COLONIAL HEIGHTS, VIRGINIA

DRAWING NUMBER

PLATE 1 - PLAN - PROFILE - F.A.S.
CLEARPRINT PAPER CO., S. F. CAL.
NO. 1000H-1

SHEET 8