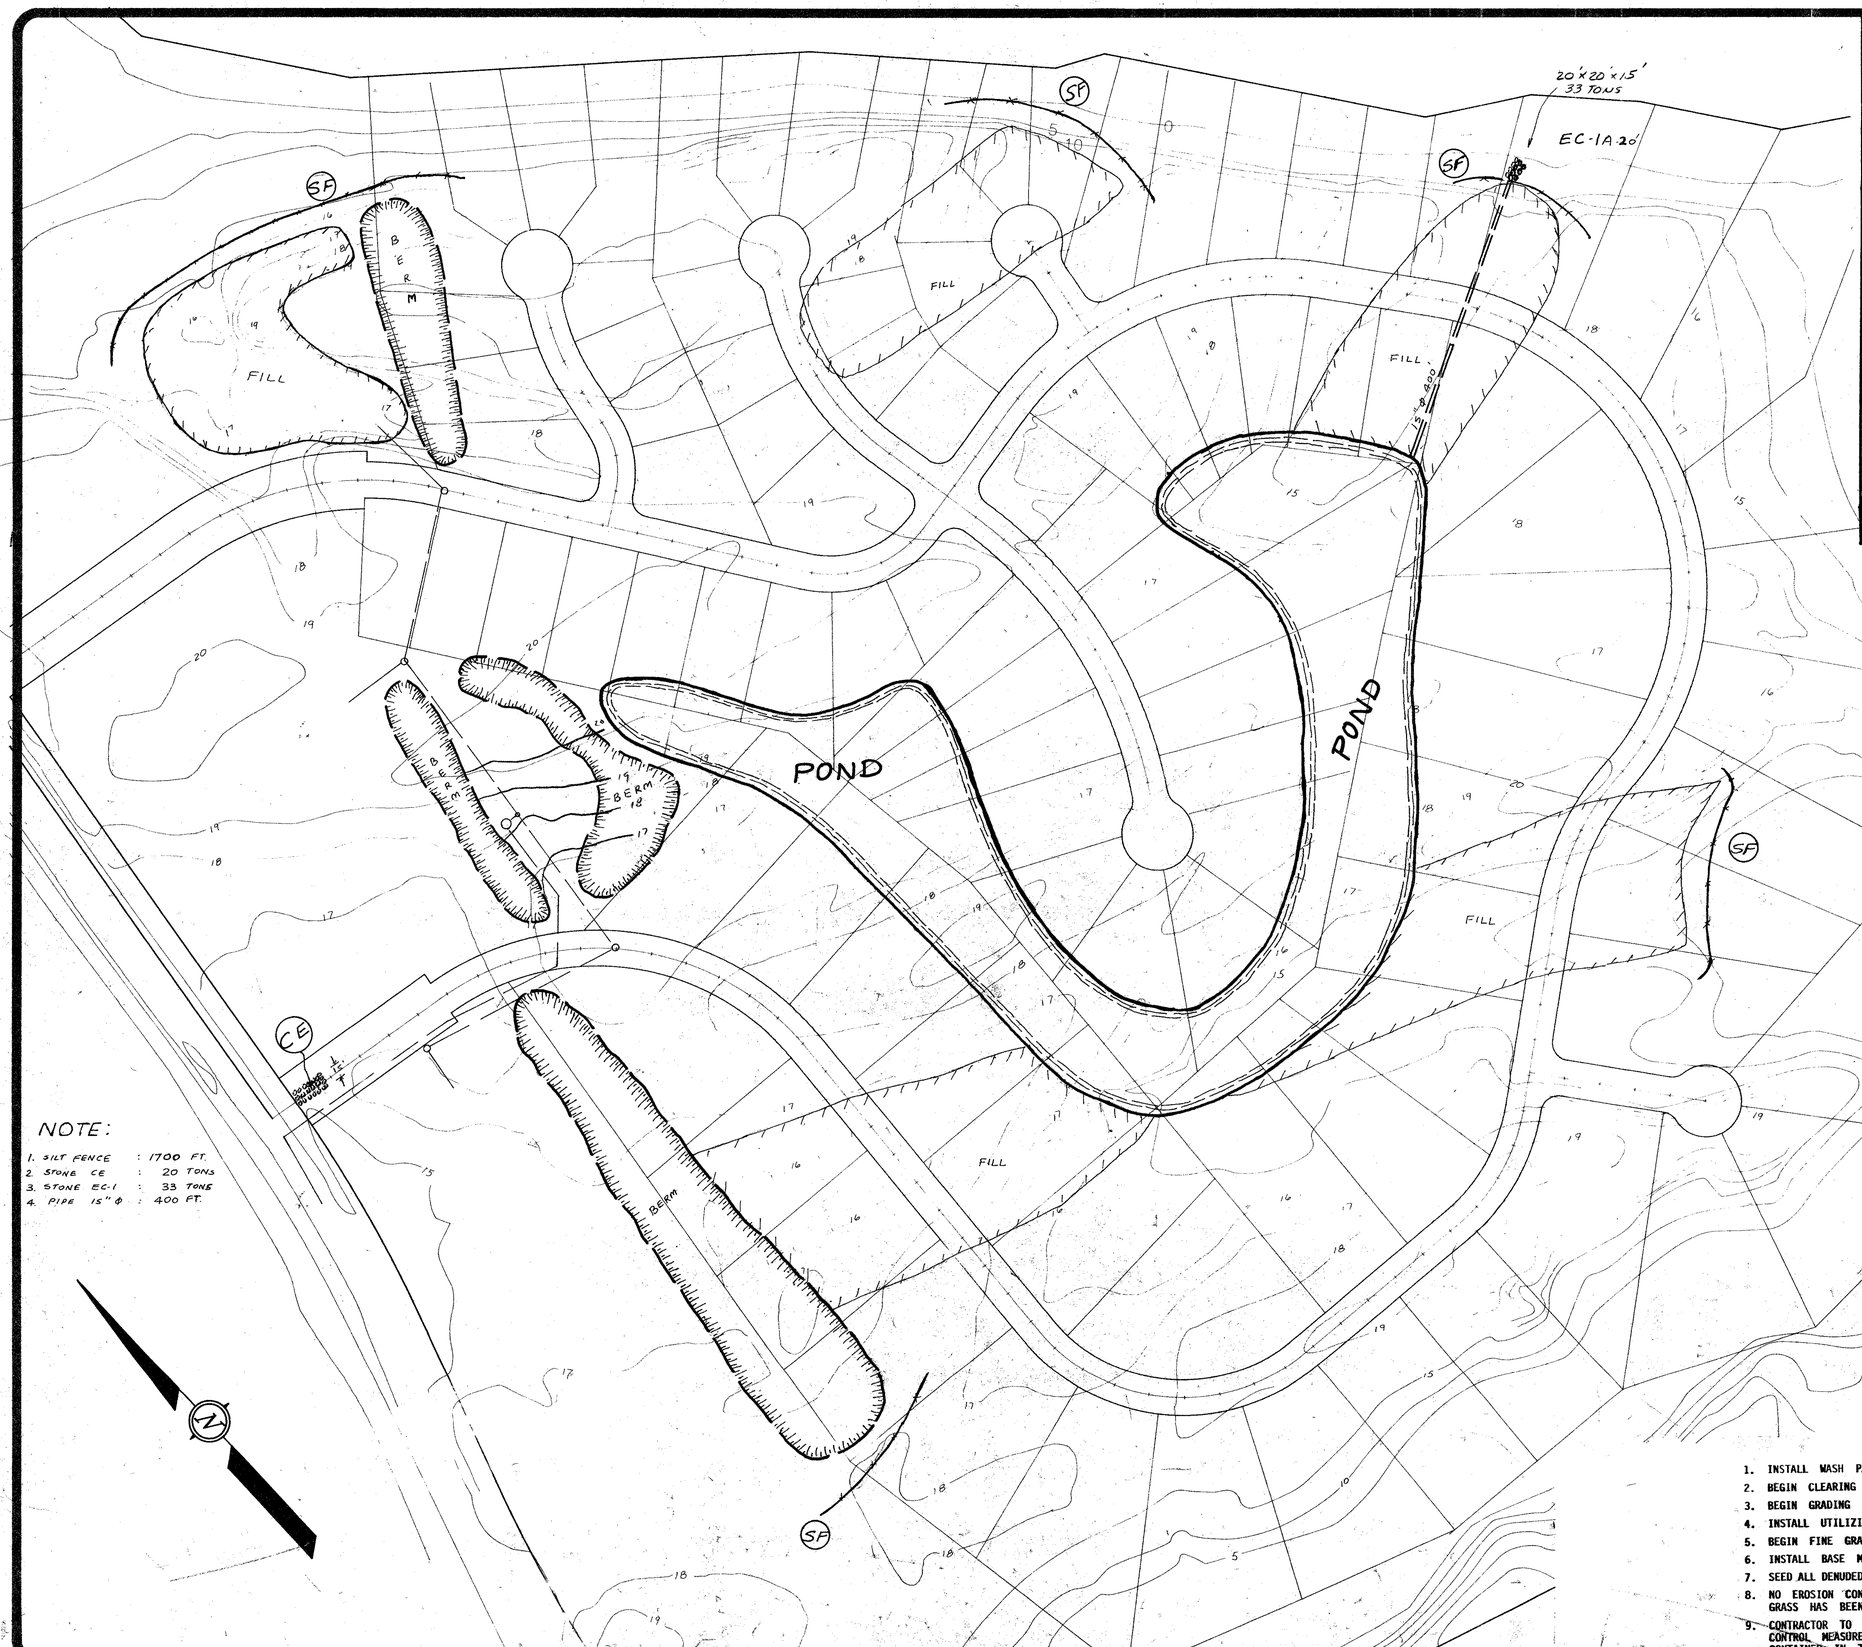

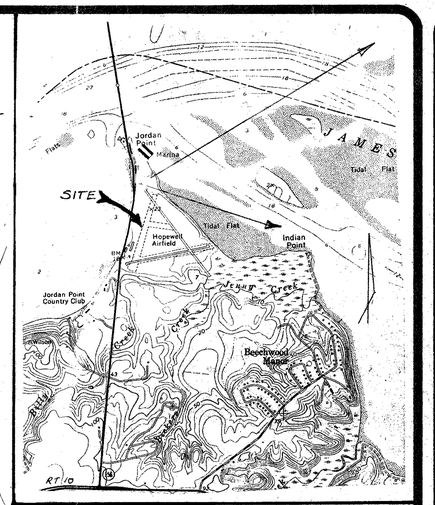

VICINITY MAP SCALE 1" : 2000'

EROSION CONTROL NOTES

1. EROSION CONTROL MEASURES SHALL BE IMPLEMENTED PRIOR TO ANY DENUDING OPERATIONS.
2. EROSION CONTROL MEASURES SHALL BE MAINTAINED UNTIL GRASS HAS BEEN ESTABLISHED ON ALL EXPOSED SOIL SURFACES.
3. EROSION CONTROL DEVICES SHALL BE PLACED WHERE INDICATED ON PLANS AND/OR AS DIRECTED BY ENGINEER OR INSPECTOR.
4. ALL AREAS NOT TO BE DISTURBED SHALL BE CLEARLY MARKED.
5. PERMANENT OR TEMPORARY SOIL STABILIZATION (GRASS, MULCH, OR GRAVEL) SHALL BE APPLIED TO DENUDED AREAS WITHIN 15 DAYS AFTER FINAL GRADE IS REACHED ON ANY PORTION OF SITE. NO DISTURBED AREAS SHALL REMAIN DENUDED LONGER THAN 60 CALENDAR DAYS WITHOUT SOIL STABILIZATION.
6. SOIL STOCKPILES MUST BE STABILIZED TO PREVENT SOIL LOSS.
7. IT IS THE RESPONSIBILITY OF THE CONTRACTOR TO REGULARLY INSPECT AND MAINTAIN ALL EROSION AND SEDIMENT CONTROL PRACTICES.
8. EROSION CONTROL PLAN TO CONSIST OF: SEED AND MULCH WITHIN 15 DAYS AFTER ANY LAND GRADING.
   A. 100 POUNDS PER 1,000 SQ. FEET GROUND LIMESTONE OR EQUIVALENT. NO SOIL TEST REQUIRED FOR INITIAL ESTABLISHMENT.
   B. 20 POUNDS OF 10-10-10 FERTILIZER OR EQUIVALENT PER 1,000 SQUARE FEET.
   C. VARIETIES TO BE SEEDED:
      1. SUMMER SEEDING - MAY 1 TO AUGUST 1: WEEPING LOVE GRASS - 2 OZ. PER 1,000 SQUARE FEET MIXED WITH 1 BUSHEL OF SANDUST FOR UNIFORM SEEDING.
      2. AUTUMN SEEDING - AUGUST 1 - NOVEMBER 15: TALL FESCUE (KY 31) AT 1½ POUNDS PER 1,000 SQUARE FEET.
      3. SPRING SEEDING - MARCH 1 - APRIL 30: SPRING OATS AT 2.5 POUNDS PER 1,000 SQUARE FEET.
      4. MULCH - 100 POUNDS OF STRAW PER 1,000 SQUARE FEET OF ASPHALT MULCH - 6 GALLONS PER 1,000 SQUARE FEET. ALL SEEDING WILL BE MULCHED.

EROSION CONTROL NARRATIVE

1. INSTALL WASH PAD
2. BEGIN CLEARING AND GRUBBING OPERATIONS IN R/W AND EASEMENTS
3. BEGIN GRADING ROAD.
4. INSTALL UTILIZING EROSION CONTROL MEASURES AS PER PLAN.
5. BEGIN FINE GRADING.
6. INSTALL BASE MATERIAL
7. SEED ALL DENUDED AREAS AS SOON AS POSSIBLE AND MULCH ALL DISTURBED AREAS.
8. NO EROSION CONTROL DEVICE SHALL BE REMOVED UNTIL ADEQUATE STAND OF GRASS HAS BEEN OBTAINED.
9. CONTRACTOR TO INSTALL, MAINTAIN AND REMOVE ALL EROSION AND SEDIMENT CONTROL MEASURES IN ACCORDANCE WITH THE CRITERIA AND SPECIFICATIONS CONTAINED IN THE VIRGINIA EROSION AND SEDIMENT CONTROL HANDBOOK.

FINAL

J. K. TIMMONS & ASSOCIATES, P.C.
ENGINEERS · SURVEYORS · PLANNERS

711 NORTH COURTHOUSE ROAD
RICHMOND, VIRGINIA 23235
TELEPHONE: (804) 794 3500

8603 STAPLES MILL ROAD
RICHMOND, VIRGINIA 23228
TELEPHONE: (804) 262-7396

411 EAST BROADWAY
HOPEWELL, VIRGINIA 23860
TELEPHONE: (804) 458-8885

JORDAN ON THE JAMES

BLAND DISTRICT
PRINCE GEORGE CO., VIRGINIA

EROSION CONTROL PLAN

12/5/88

REVISIONS

COMMONWEALTH OF VIRGINIA
WALTER M. ALTMAN III
LICENSE No. 11030
PROFESSIONAL ENGINEER

STAMP

1" = 100'

SCALE

JBP/GFC

DRAWN BY

06-21-88

DATE DRAWN

WMA

DESIGNED

WMA III

CHECKED

12 13

SHEET NUMBER

8707-04

JOB NUMBER