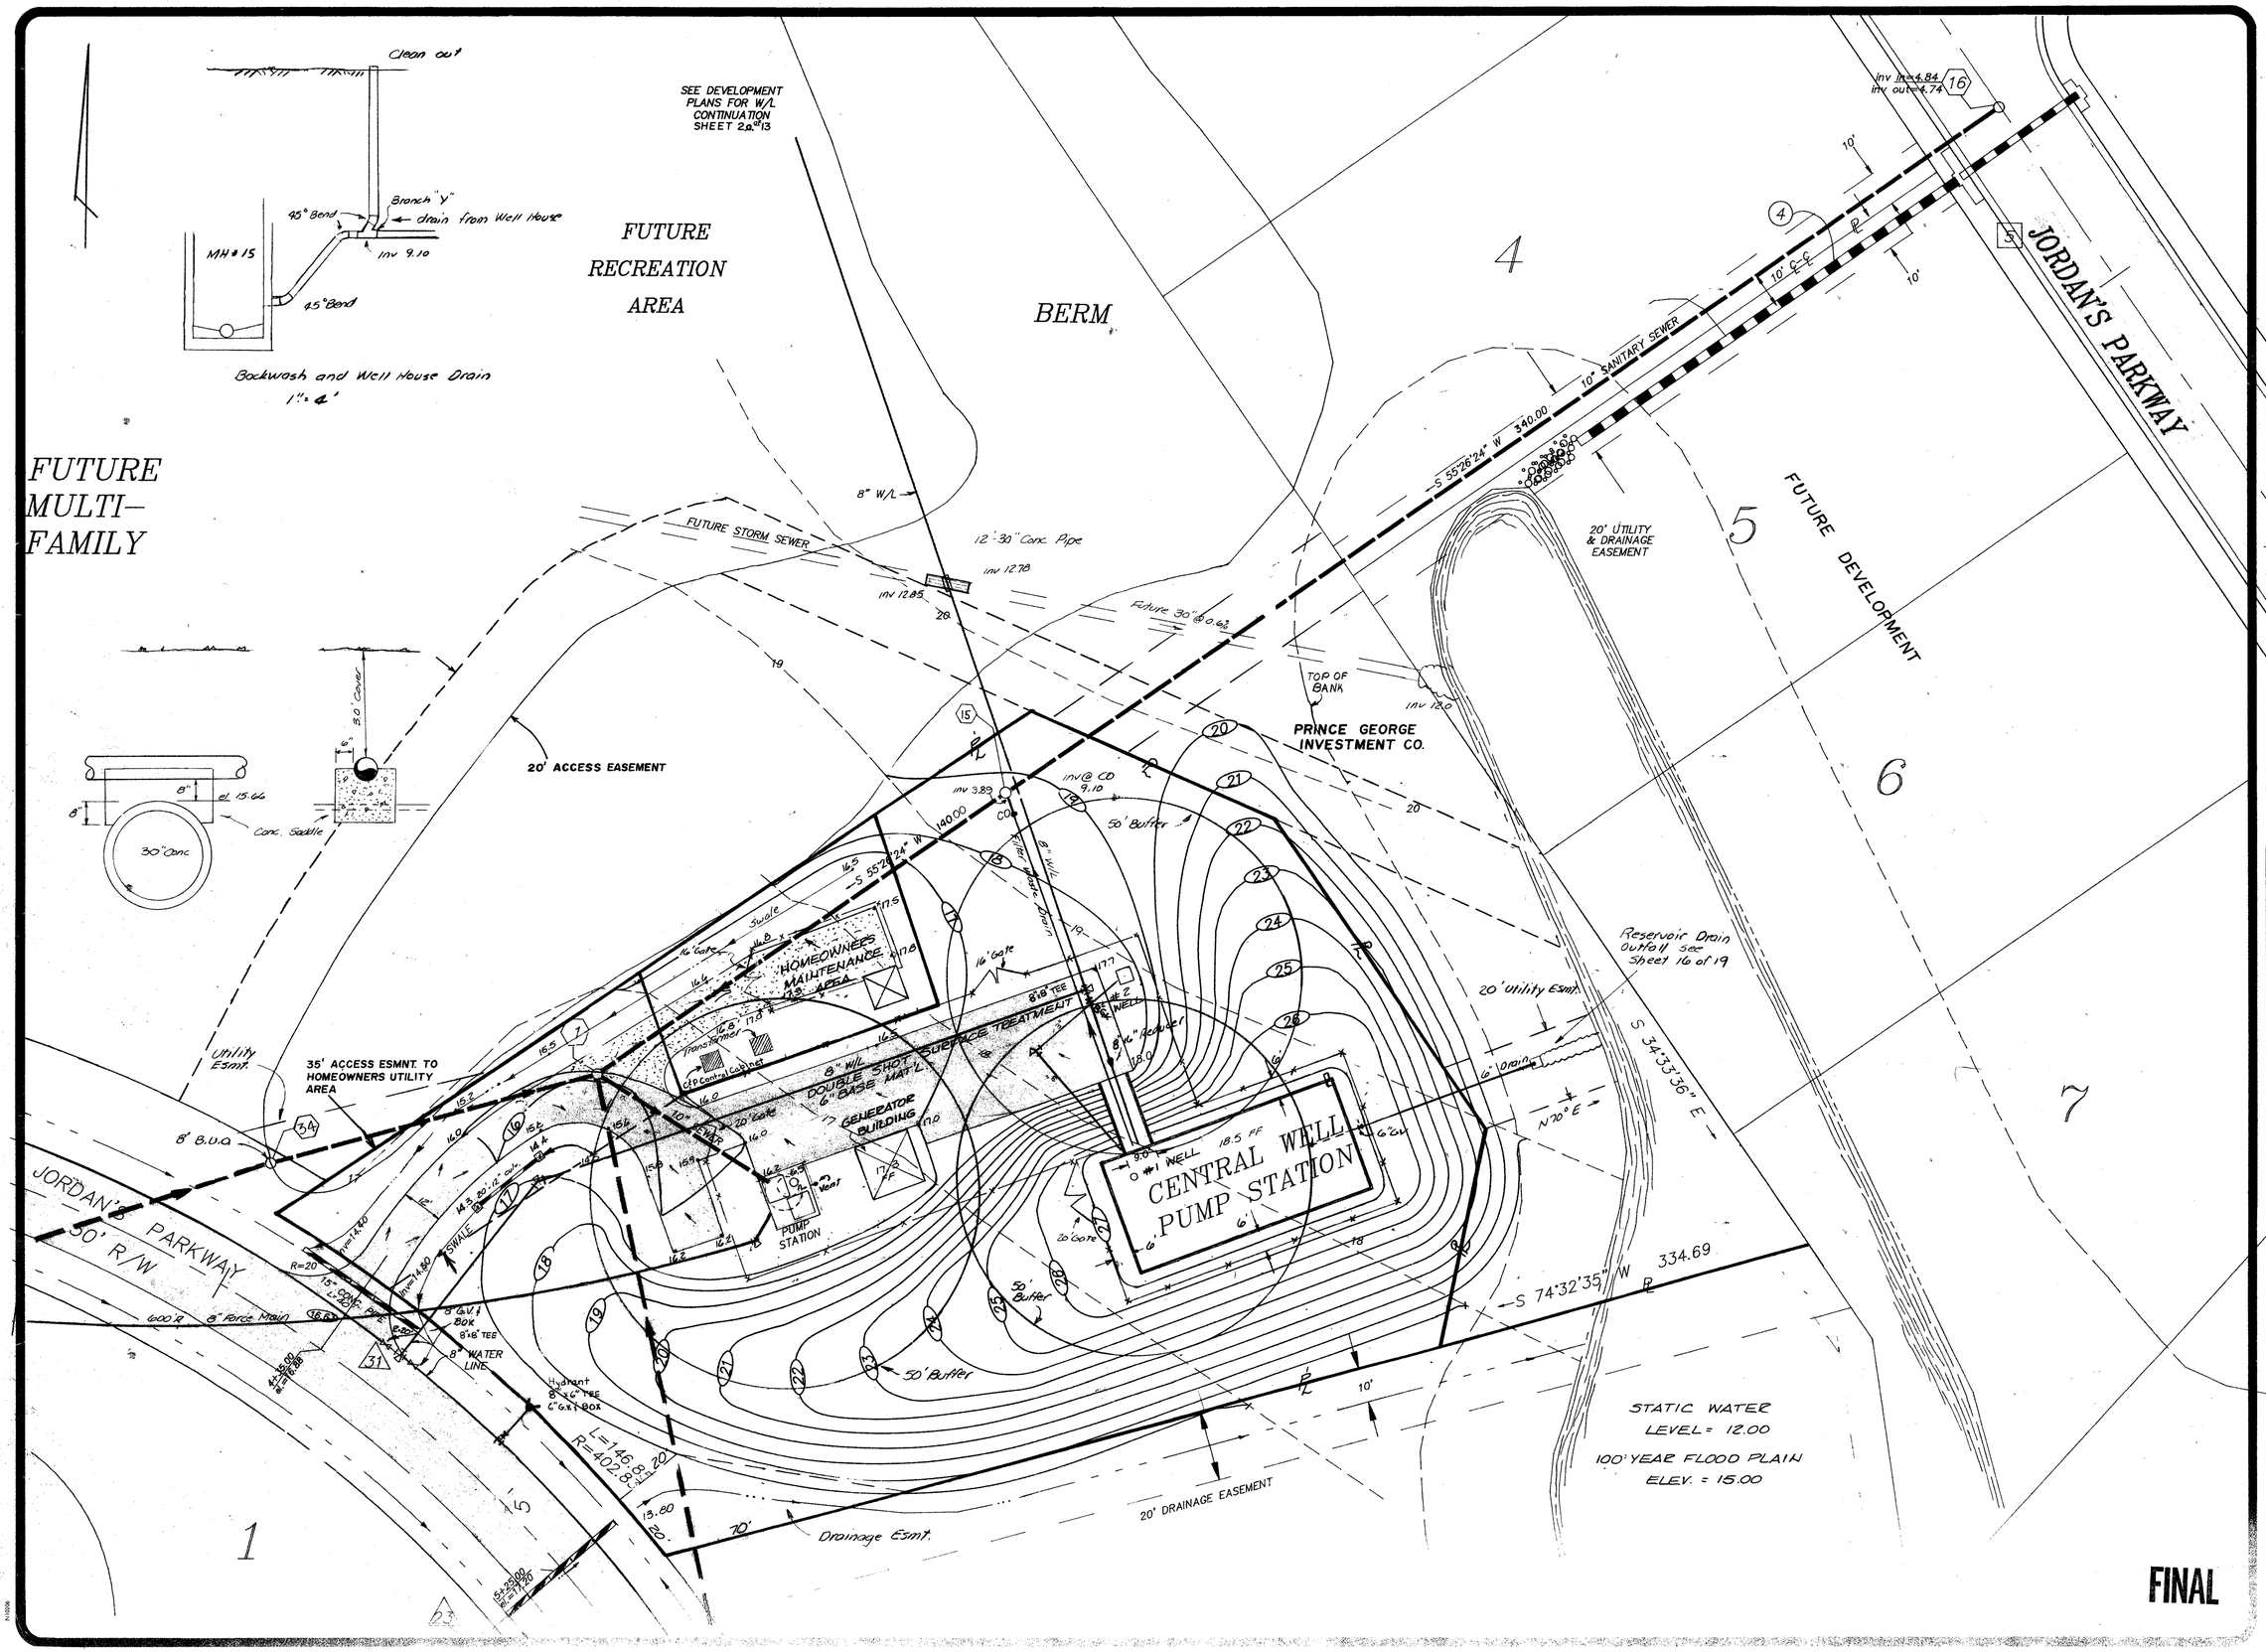

J. K. TIMMONS & ASSOCIATES, P.C.
ENGINEERS · SURVEYORS · PLANNERS

711 NORTH COURTHOUSE ROAD
RICHMOND, VIRGINIA 23235
TELEPHONE: (804) 794-3980

8803 STAPLES MILL ROAD
RICHMOND, VIRGINIA 23228
TELEPHONE: (804) 262-7389

411 EAST BROADWAY
HOPEWELL, VIRGINIA 23860
TELEPHONE: (804) 458-8695

JORDAN ON THE JAMES
BLAND DISTRICT
PRINCE GEORGE CO., VA

UTILITY PLAN

2/28/89

REVISIONS

COMMONWEALTH OF VIRGINIA
WALTER M. ALTMAN III
LICENSE No. 11039
PROFESSIONAL ENGINEER

STAMP
1" = 20'

SCALE
ADH

DRAWN BY
08-15-88

DATE DRAWN
WMA III

DESIGNED
WMA III

CHECKED

6 OF 13