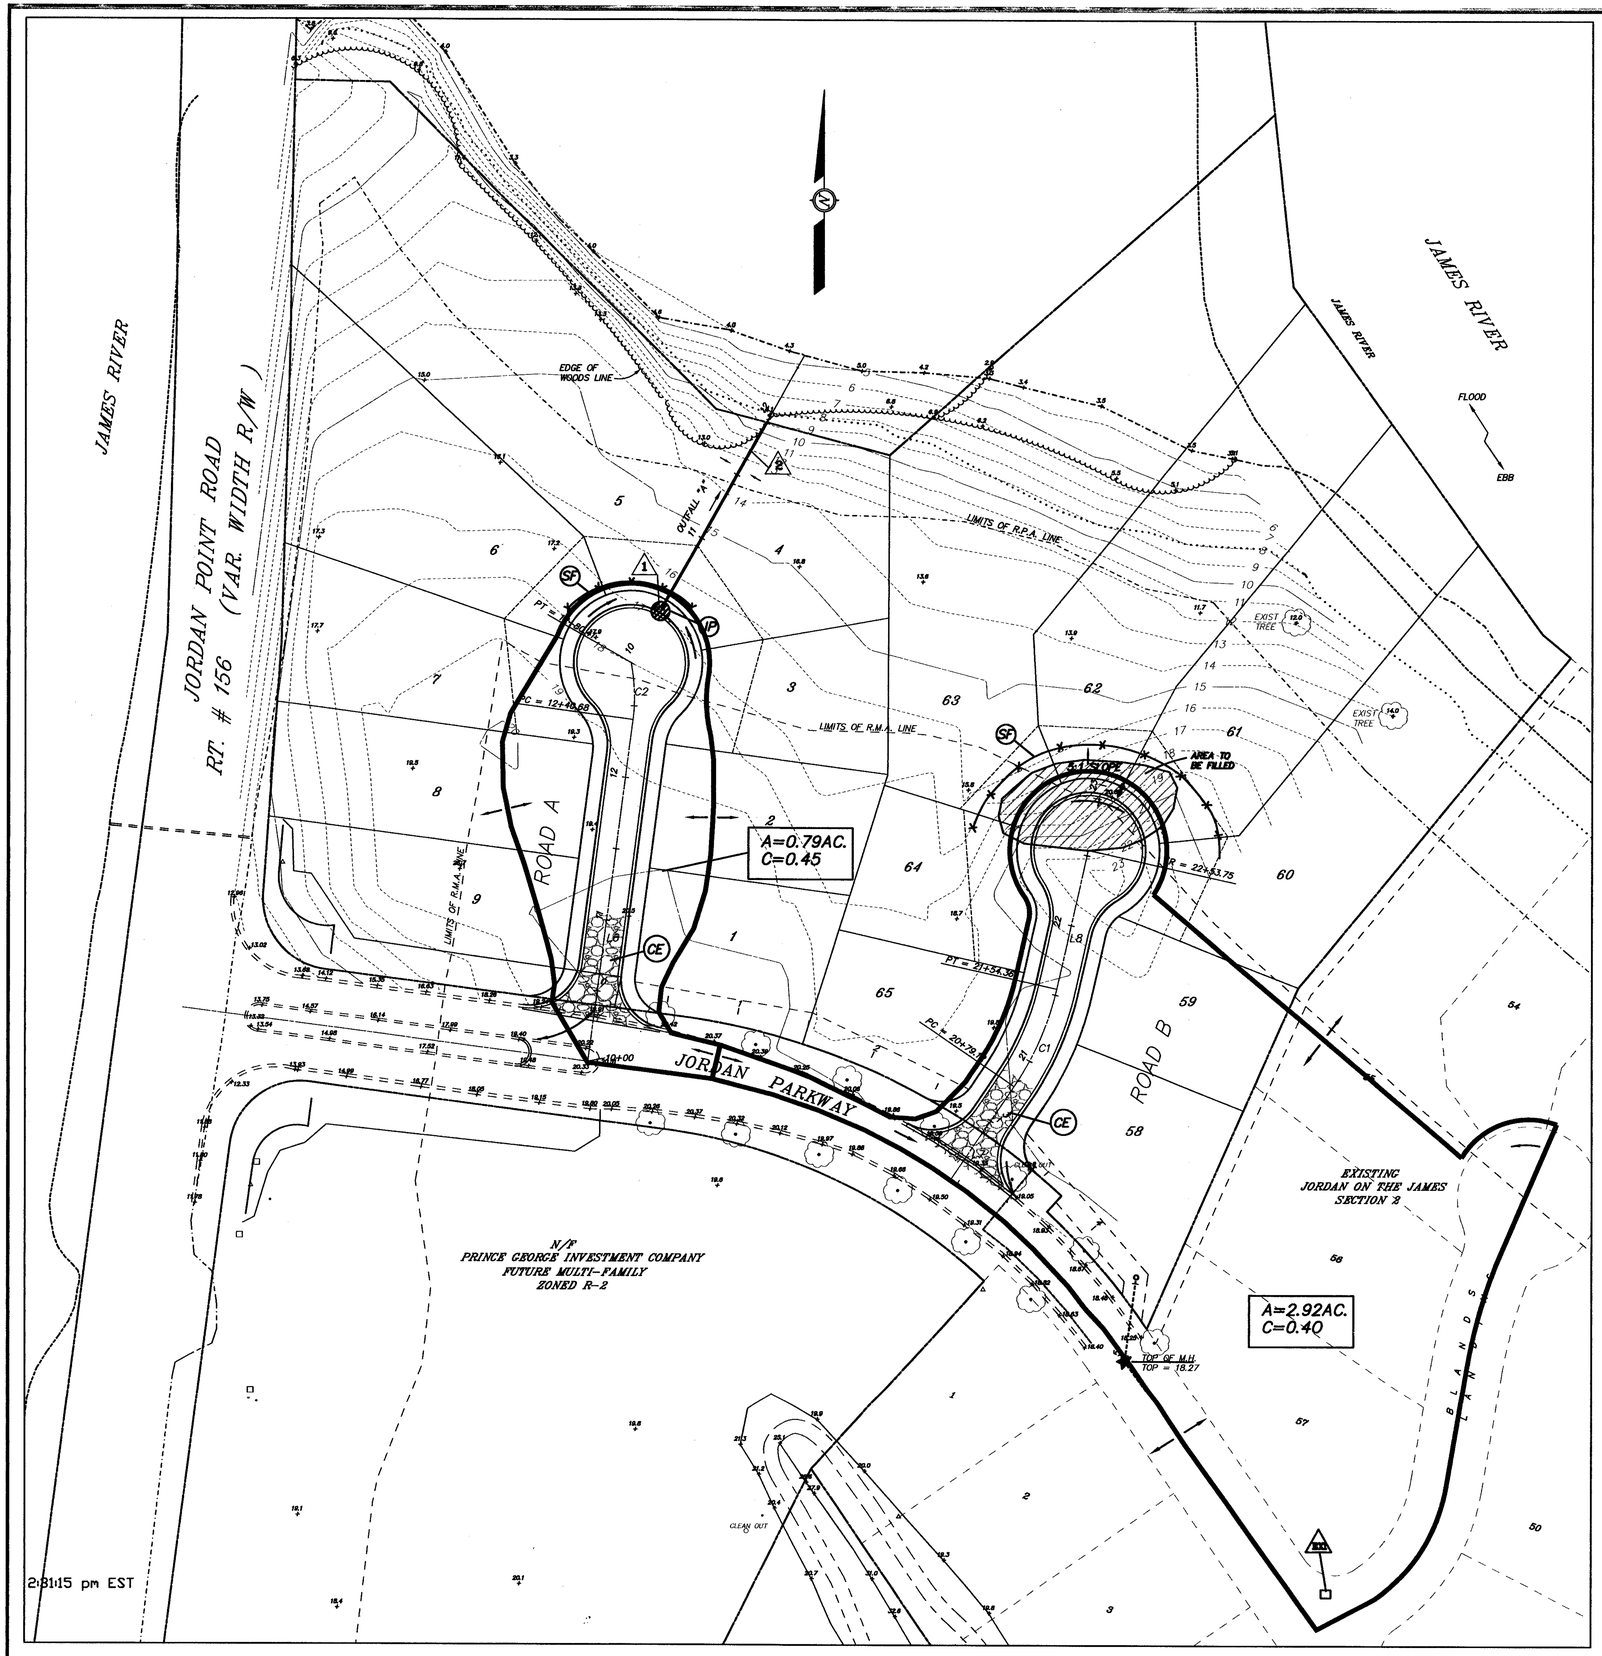

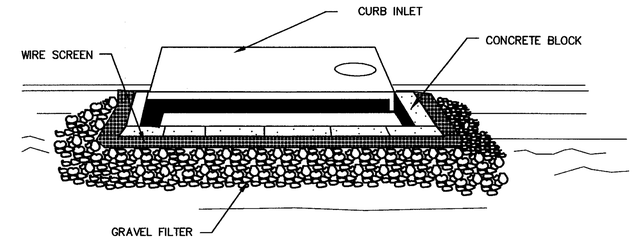

BLOCK AND GRAVEL CURB INLET SEDIMENT FILTER

NO SCALE

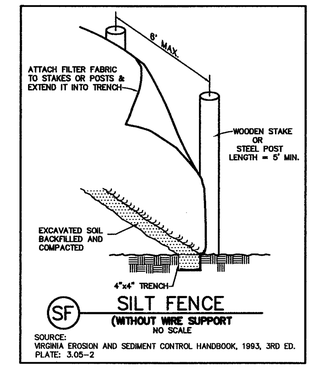

SF **SILT FENCE**
(WITHOUT WIRE SUPPORT
NO SCALE

SOURCE:
VIRGINIA EROSION AND SEDIMENT CONTROL HANDBOOK, 1993, 3RD ED.
PLATE: 3.05-2

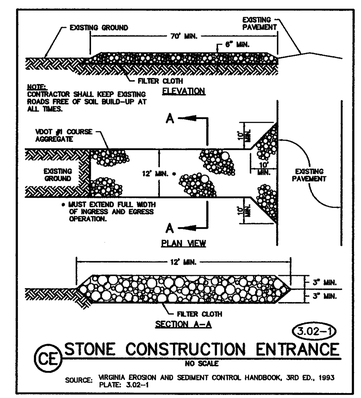

CE **STONE CONSTRUCTION ENTRANCE** (3.02-1)
NO SCALE

SOURCE: VIRGINIA EROSION AND SEDIMENT CONTROL HANDBOOK, 3RD ED., 1993
PLATE: 3.02-1

EROSION CONTROL NARRATIVE

1. NOTIFY THE INSPECTOR WITH THE JAMES RIVER SOIL AND WATER CONSERVATION DISTRICT AT 748-2235 OR 733-2788 FOR A PRE-CONSTRUCTION MEETING AND ON-SITE VISIT ONE WEEK PRIOR TO BEGINNING CONSTRUCTION.
2. INSTALL CONSTRUCTION ENTRANCE AND SILT FENCE AS PER PLAN.
3. CLEAR AND GRUB DRAINAGE OUTFALL.
5. BEGIN ROUGH GRADING OF ROADS.
6. INSTALL STORM SEWER AS PER PLANS.
6. REMOVE 50' OF EXISTING MEDIAN AND REPLACE WITH PAVEMENT AS PER PLAN.
7. INSTALL INLET PROTECTION ON ALL INLETS.
8. INSTALL UTILITIES AS PER PLAN.
9. INSTALL CURB AND GUTTER AS PER PLAN.
10. SEED AND MULCH 10' BEHIND CURB AND GUTTER AS SOON AFTER INSTALLATION OF CURB AND GUTTER.
11. FINE GRADE ROADS.
12. PLACE BASE STONE AND PAVE AS PER PLAN.
13. CONTINUING MAINTENANCE PRACTICES SHALL BE PERFORMED TO INSURE PROTECTION OF DOWNSTREAM PROPERTIES.
14. NO EROSION CONTROL DEVICE SHALL BE REMOVED UNTIL AN ADEQUATE STAND OF GRASS HAS BEEN OBTAINED.

NOTE: ALL EROSION AND SEDIMENT CONTROL MEASURES SHOWN ON THE PLAN ARE TO BE CONSTRUCTED, MAINTAINED, AND REMOVED IN ACCORDANCE WITH THE CURRENT EDITION OF THE VIRGINIA EROSION AND SEDIMENT CONTROL HANDBOOK.

FINAL

THIS DRAWING PREPARED AT THE PRINCE GEORGE OFFICE

COMMONWEALTH OF VIRGINIA
DERRICK A. JOHNSON
No. 24761
3-27-96
PROFESSIONAL ENGINEER

CORPORATE HEADQUARTERS — 711 N. COURTHOUSE ROAD, RICHMOND, VIRGINIA 23236 — TELEPHONE: (804) 794-5500 — FAX: (804) 794-7839
HENRICO OFFICE — 9503 STAPLES MILL ROAD, RICHMOND, VIRGINIA 23228 — TELEPHONE: (804) 262-7395 — FAX: (804) 266-7219
PRINCE GEORGE OFFICE — 6411 CROSSINGS BLVD., PRINCE GEORGE, VIRGINIA 23875-1453 — TELEPHONE: (804) 746-8370 — FAX: (804) 751-0798
HANOVER OFFICE — 6501 MECHANICSVILLE TURNPIKE, MECHANICSVILLE, VIRGINIA 23111-4621 — TELEPHONE: (804) 746-4250 — FAX: (804) 746-4622

REVISION DESCRIPTION	DATE

DATE	3-20-96
DRAWN BY	S.T.P.
DESIGNED BY	S.T.P.
CHECKED BY	D.A.J.
SCALE	1"=50

TIMMONS — Founded 1953

ENGINEERS * ARCHITECTS * SURVEYORS * LANDSCAPE ARCHITECTS * ENVIRONMENTAL SCIENTISTS * GEOGRAPHIC INFORMATION SYSTEMS CONSULTANTS * CONSTRUCTION MANAGERS

JORDAN ON THE JAMES — SECTION 3

BLAND DISTRICT * PRINCE GEORGE COUNTY * VIRGINIA

HYDROLOGY AND EROSION CONTROL

JOB NO.	16661-00
SHEET NO.	5 OF 5