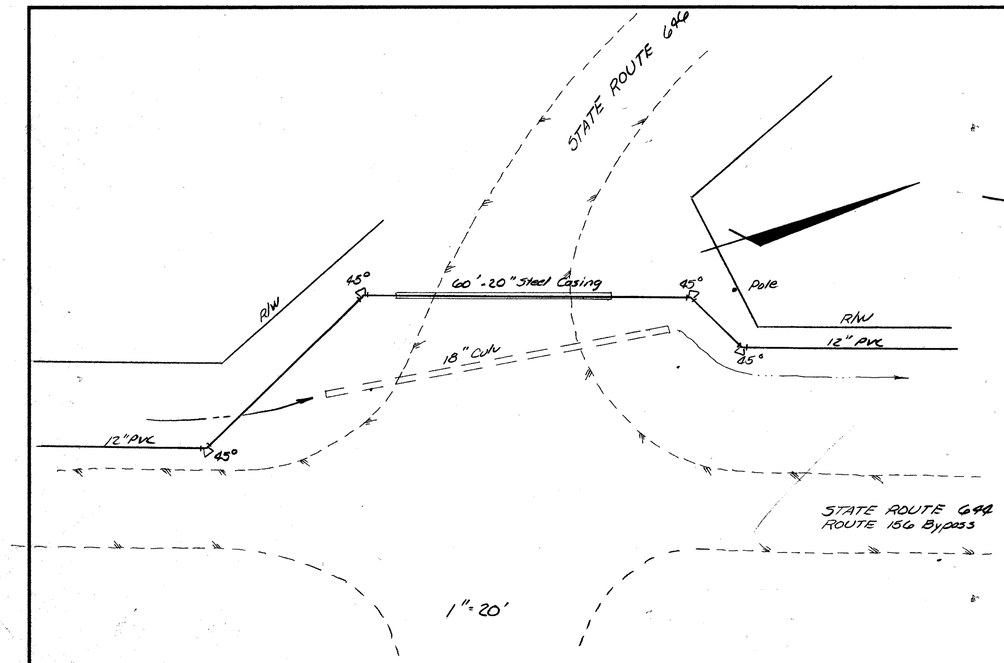

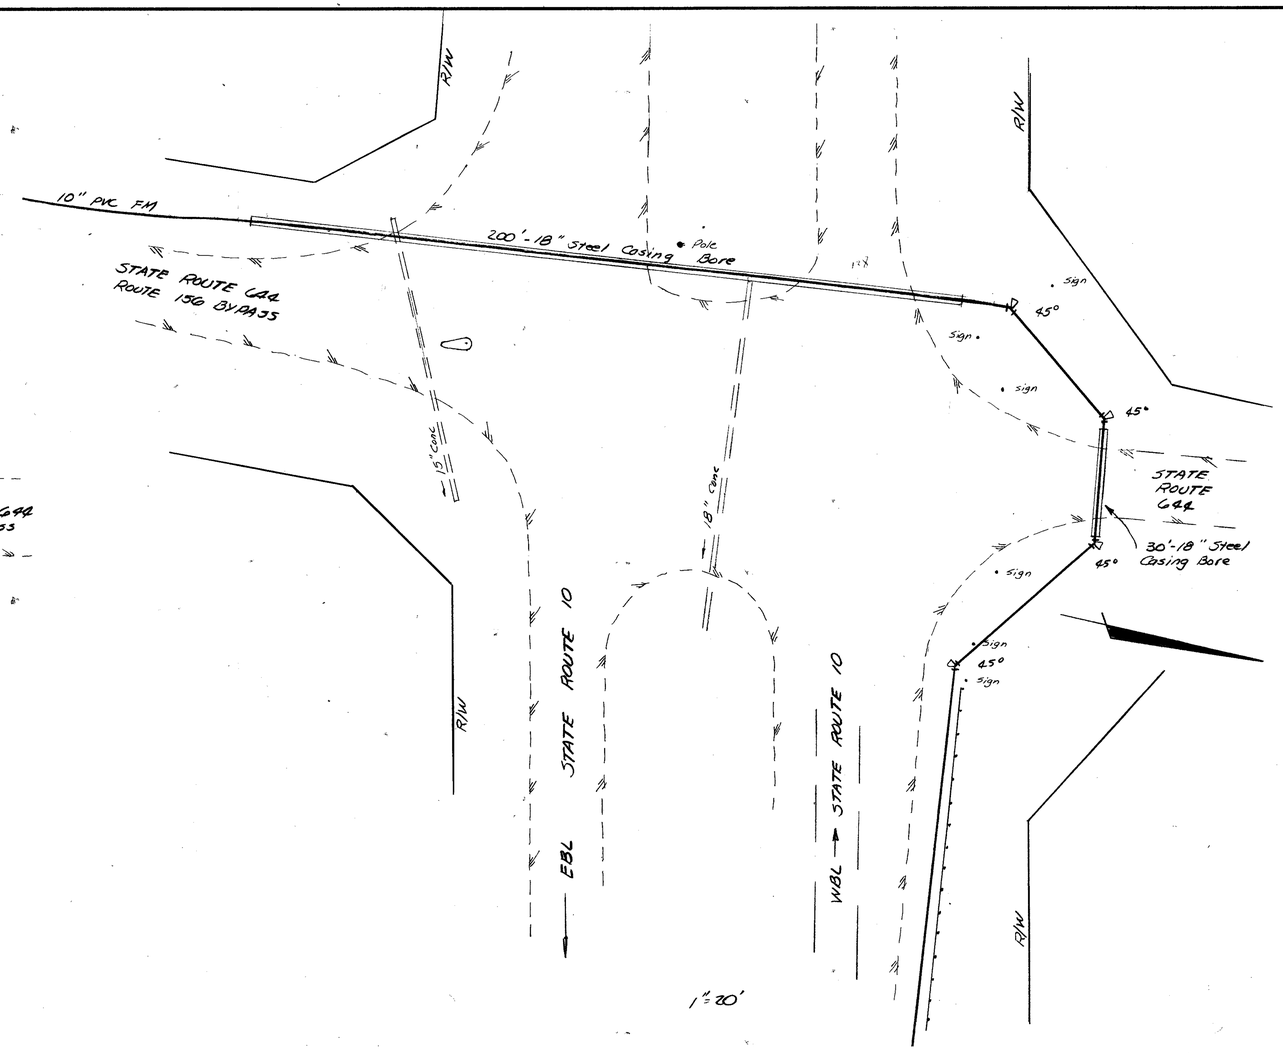

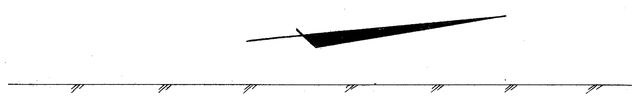

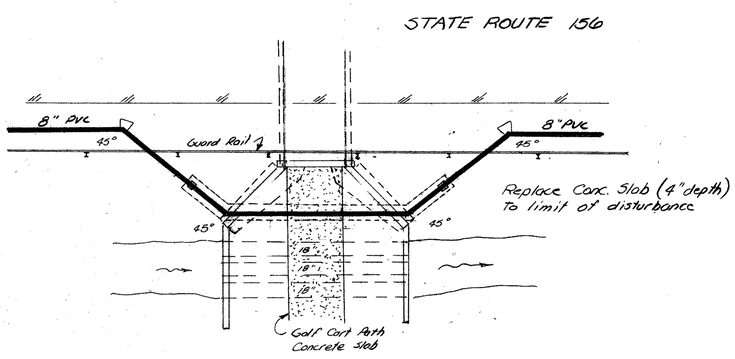

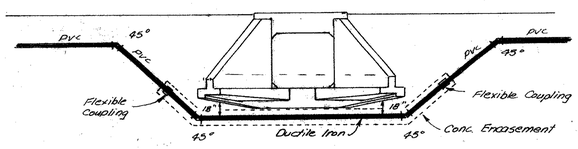

1" = 10'

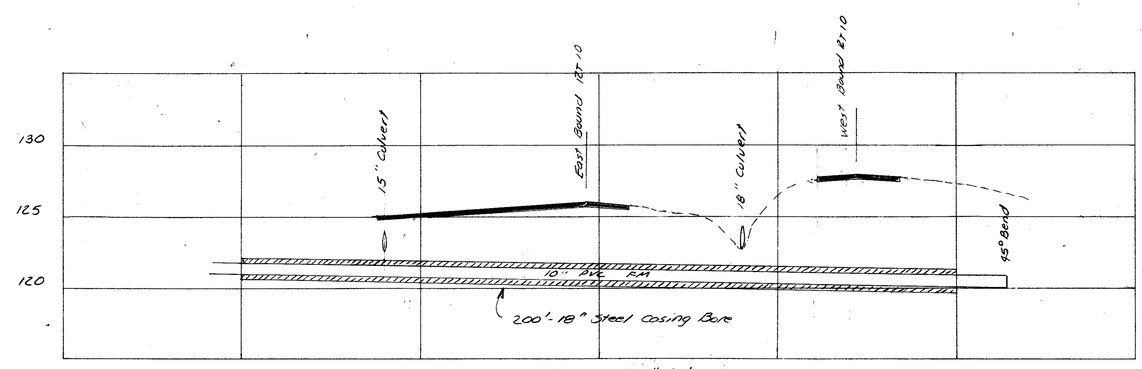

Horizontal Scale 1" = 20'

Note: Plans indicate configuration of BC-W Wingwalls as specified on VDOT plans. Contractor shall maintain min. 18" Clearance to bottom of Wingwall footing

FINAL

711 NORTH COURTHOUSE ROAD
RICHMOND, VIRGINIA 23236
TELEPHONE: (804) 794-3500

8803 STAPLES MILL ROAD
RICHMOND, VIRGINIA 23228
TELEPHONE: (804) 262-7396

4411 CROSSING BOULEVARD
PRINCE GEORGE, VIRGINIA 23875
TELEPHONE: (804) 458-8685

PLANNERS * LANDSCAPE ARCHITECTS * SURVEYORS * ARCHITECTS * ENGINEERS

COMMONWEALTH OF VIRGINIA
WALTER M. ALTMAN III
LICENSE No. 11039
PROFESSIONAL ENGINEER

REVISION DESCRIPTION	DATE
	2/28/89

DRAWN BY W.M.A. III
DESIGNED BY W.M.A. III
CHECKED BY W.M.A. III
SCALE As Shown

JORDAN ON THE JAMES

BLAND DISTRICT, PRINCE GEORGE, VIRGINIA

DETAILS

SHEET NO. 13 of 19

JOB NO. 8707-04