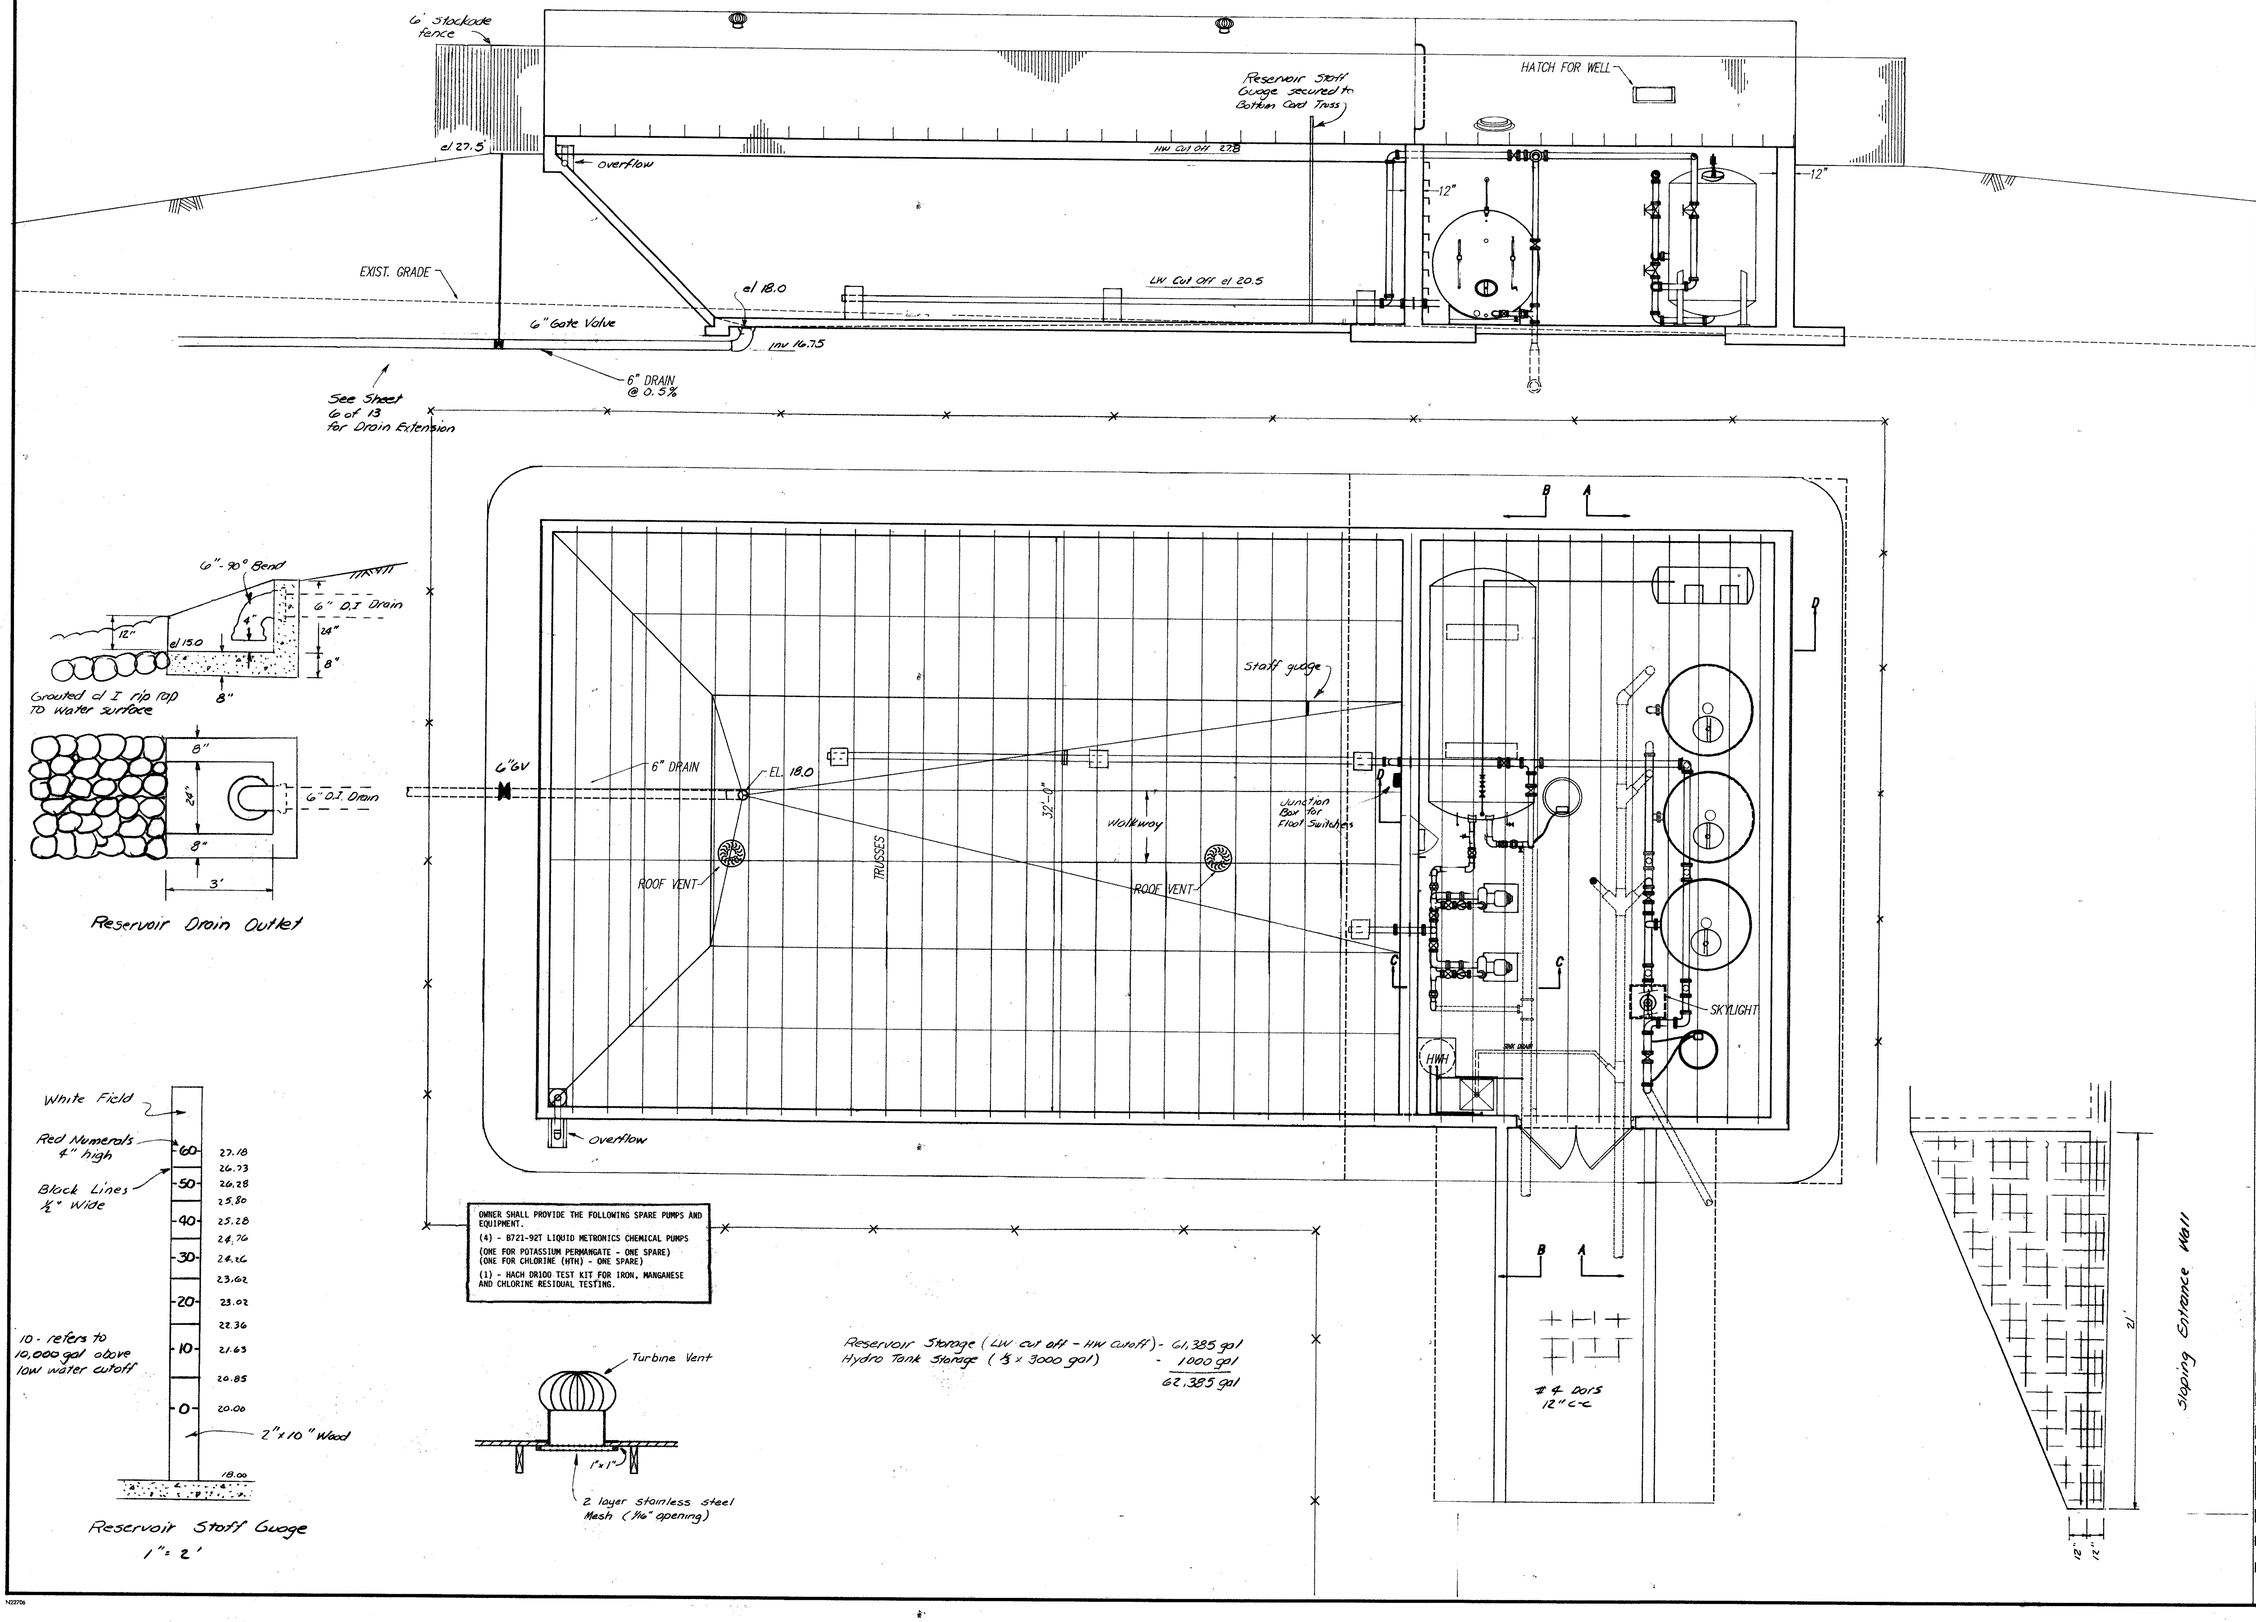


OWNER SHALL PROVIDE THE FOLLOWING SPARE PUMPS AND EQUIPMENT.

(4) - B721-92T LIQUID METRONICS CHEMICAL PUMPS

(ONE FOR POTASSIUM PERMANGATE - ONE SPARE)
(ONE FOR CHLORINE (HTH) - ONE SPARE)

(1) - HACH DR100 TEST KIT FOR IRON, MANGANESE AND CHLORINE RESIDUAL TESTING.


711 NORTH COURTHOUSE ROAD
RICHMOND, VIRGINIA 23236
TELEPHONE: (804) 794-3500

8803 STAPLES MILL ROAD
RICHMOND, VIRGINIA 23228
TELEPHONE: (804) 262-7396

4411 CROSSING BOULEVARD
PRINCE GEORGE, VIRGINIA 23875
TELEPHONE: (804) 458-8685

COMMONWEALTH OF VIRGINIA
WALTER M. ALTMAN III
LICENSE No. 11039
PROFESSIONAL ENGINEER

PLANNERS * LANDSCAPE ARCHITECTS * ENGINEERS * ARCHITECTS * SURVEYORS


| REVISION DESCRIPTION | DATE |
|---|---|
| | 2/27/89 |

DATE 9-27-88

DRAWN BY BRG

DESIGNED BY WMA III

CHECKED BY WMA III

SCALE 1/4" = 1'-0"

JORDAN ON THE JAMES
BLAND DISTRICT * PRINCE GEORGE CO., VIRGINIA

ARCHITECTURAL

FINAL

SHEET NO. 16 OF 19

JOB NO. 8707-04