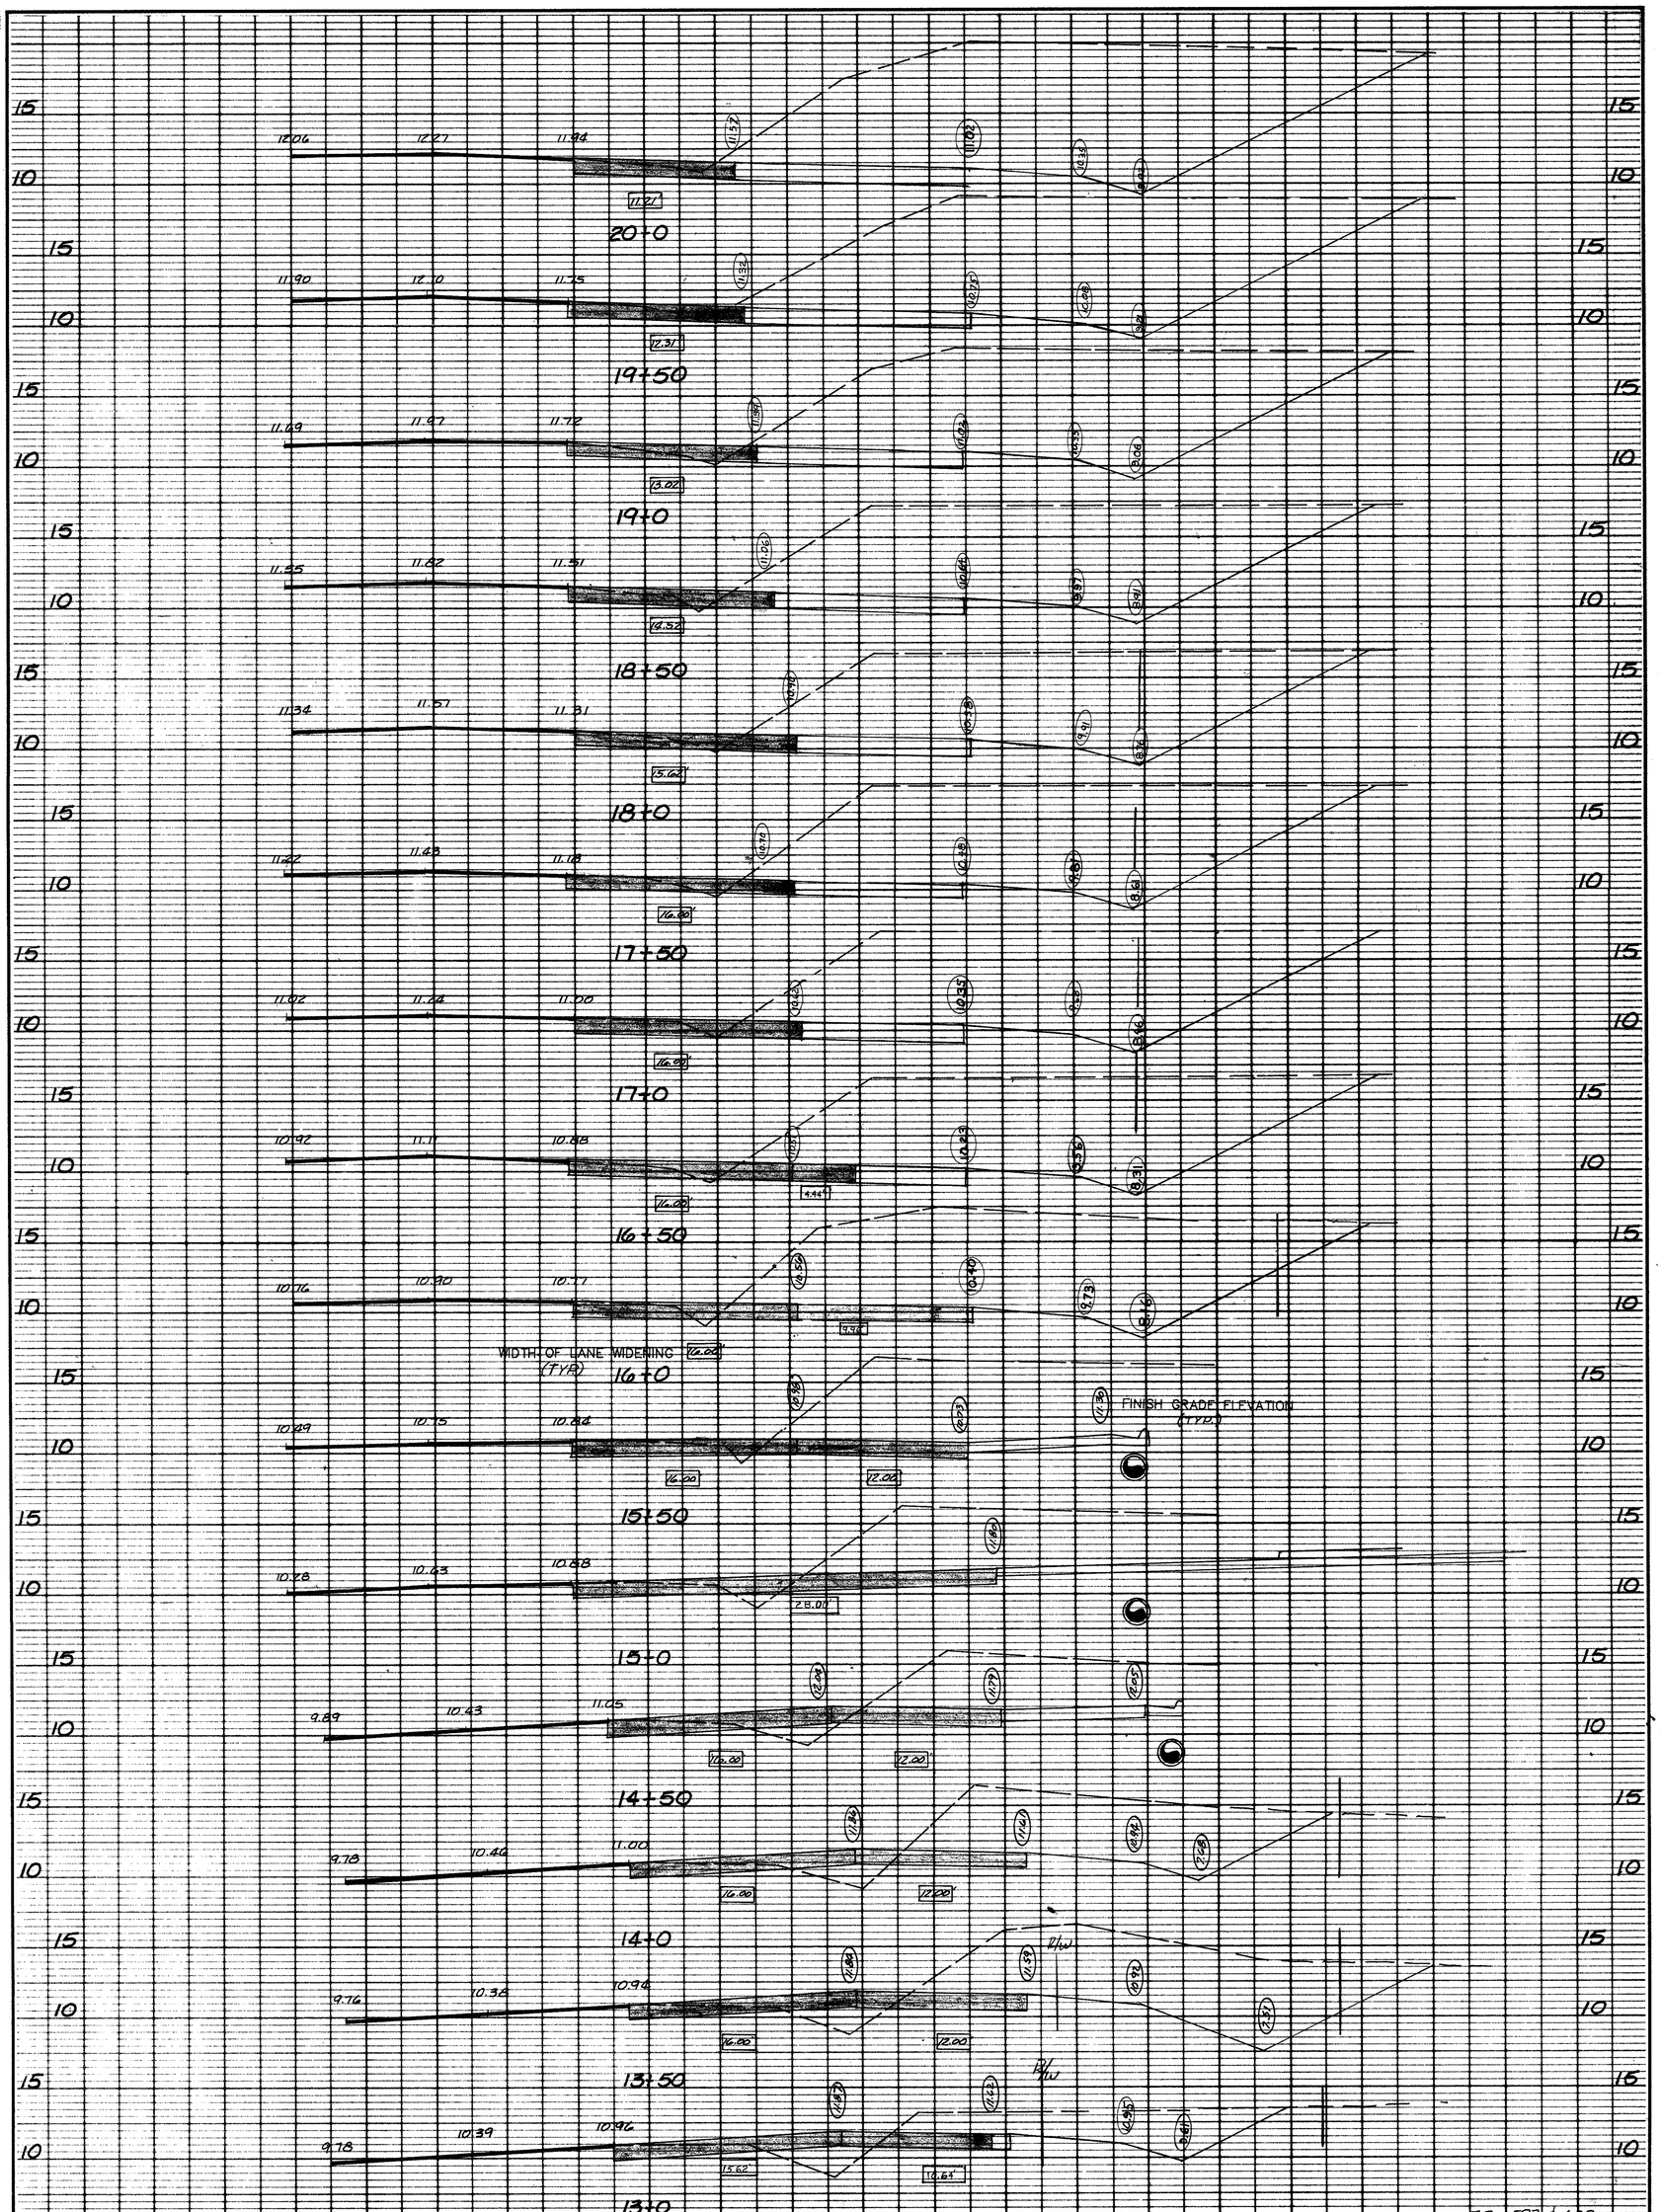

F.B. 597 & 609

J.K. TIMMONS & ASSOC., P.C.

711 NORTH COURTHOUSE ROAD
RICHMOND, VIRGINIA 23236
TELEPHONE: (804) 794-3500

8803 STAPLES MILL ROAD
RICHMOND, VIRGINIA 23228
TELEPHONE: (804) 262-7396

4411 CROSSING BOULEVARD
PRINCE GEORGE, VIRGINIA 23875
TELEPHONE: (804) 458-8685

ENGINEERS * ARCHITECTS * SURVEYORS * PLANNERS * LANDSCAPE ARCHITECTS

COMMONWEALTH OF VIRGINIA
WALTER W. WYATT III
LICENSED PROFESSIONAL ENGINEER

DATE	REVISION DESCRIPTION

DATE 12-12-98
DRAWN BY
DESIGNED BY
CHECKED BY
SCALE

JORDAN ON THE JAMES

BLAND DISTRICT • PRINCE GEORGE, VIRGINIA

CROSS SECTIONS: STATE ROUTE 156

FINAL

SHEET NO. SUPPLEMENT 2

JOB NO. 8707-04