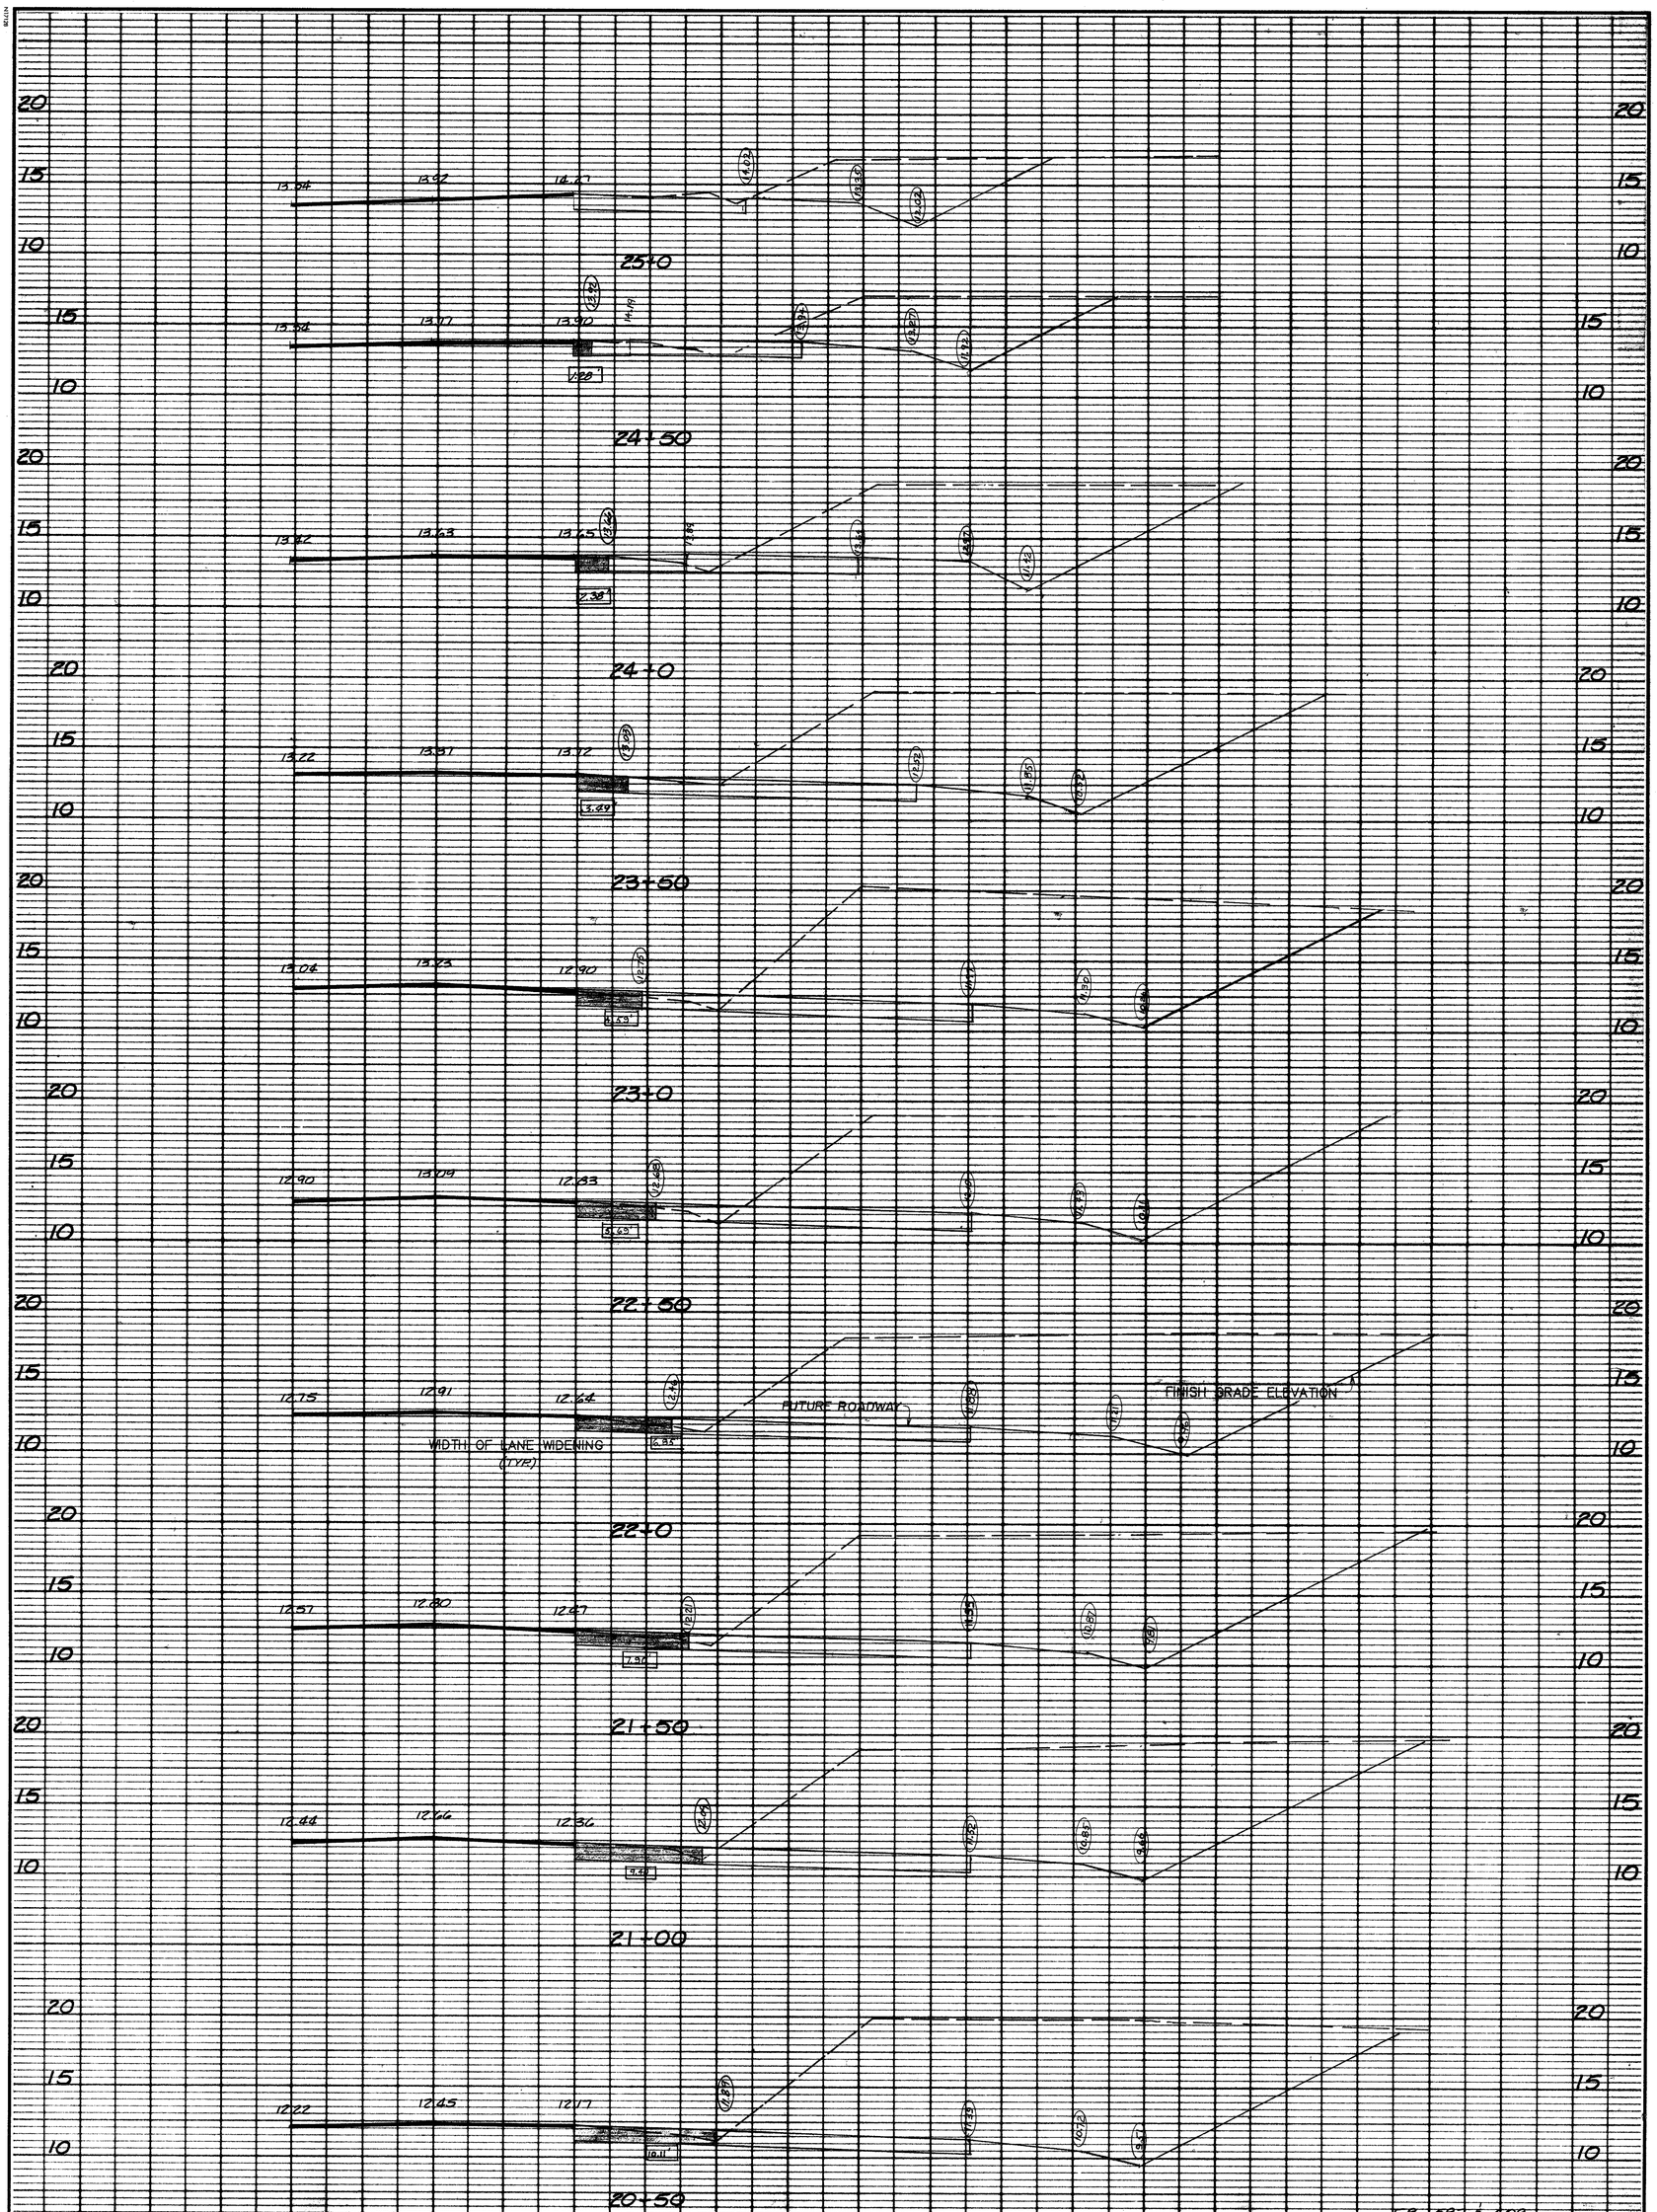

FB 591 & 409

J.K.TIMMONS & ASSOC., P.C.

711 NORTH COURTHOUSE ROAD
RICHMOND, VIRGINIA 23236
TELEPHONE: (804) 794-3500

8803 STAPLES MILL ROAD
RICHMOND, VIRGINIA 23228
TELEPHONE: (804) 262-7396

4411 CROSSING BOULEVARD
PRINCE GEORGE, VIRGINIA 23875
TELEPHONE: (804) 458-8685

ENGINEERS * ARCHITECTS * SURVEYORS * PLANNERS * LANDSCAPE ARCHITECTS

JORDAN ON THE JAMES

BLAND DISTRICT • PRINCE GEORGE, VIRGINIA

CROSS SECTIONS: STATE ROUTE 156

SHEET NO.	SUPPLEMENT 3
JOB NO.	8707-04
FINAL	
SCALE	
CHECKED BY	
DESIGNED BY	
DRAWN BY	
DATE	12-12-08

DATE	REVISION DESCRIPTION

COMMONWEALTH OF VIRGINIA
WALTER K. ATKINS III
LICENSED
PROFESSIONAL ENGINEER