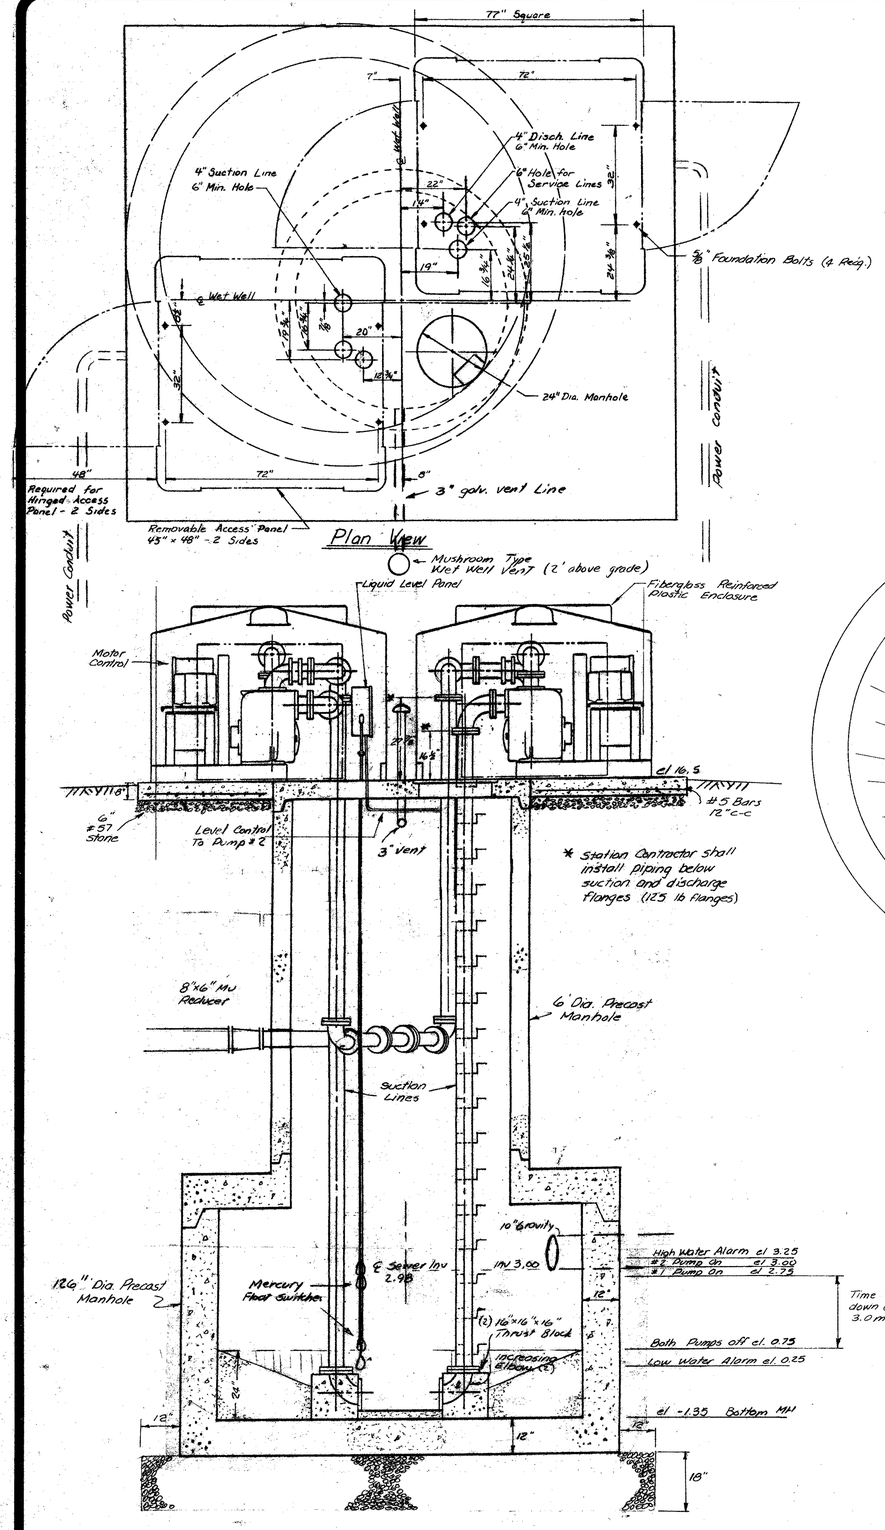

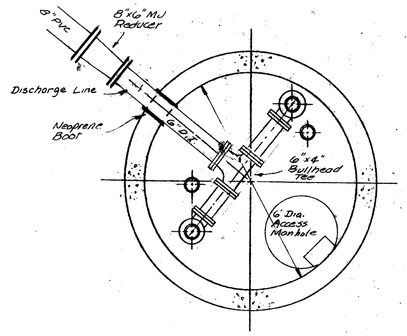

Discharge Piping
1" = 2'

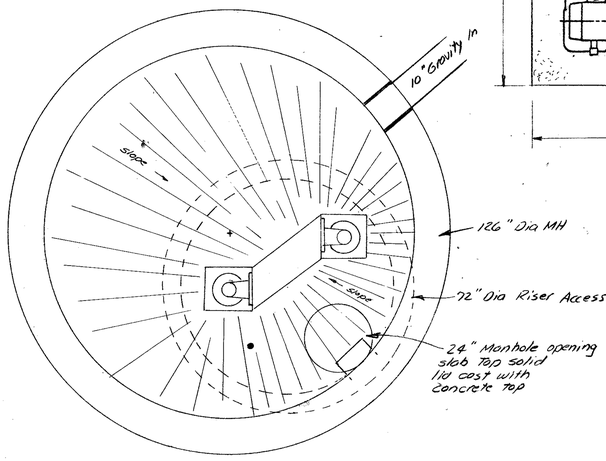

Sump Slope Shaping
1" = 2'

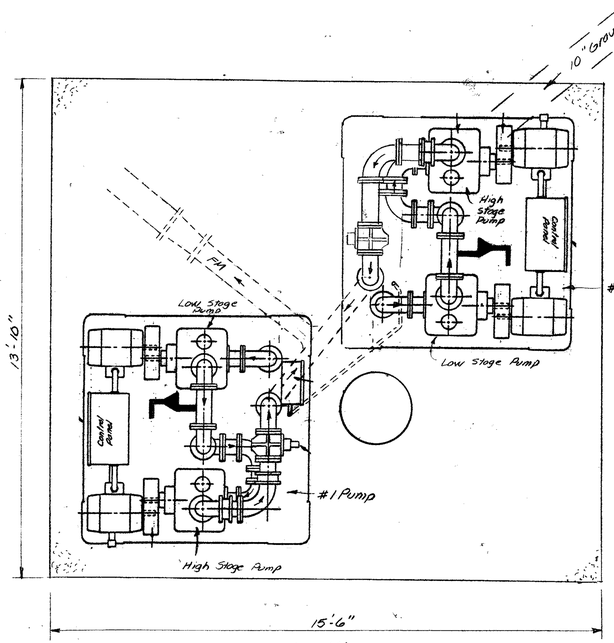

Top View
1" = 2'

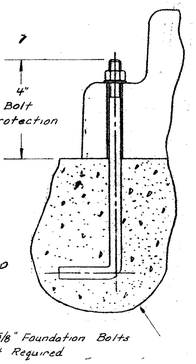

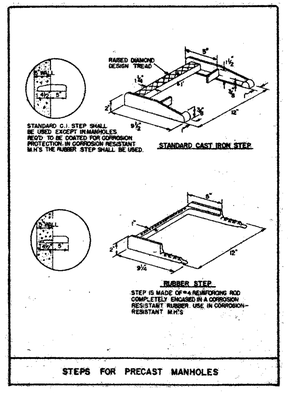

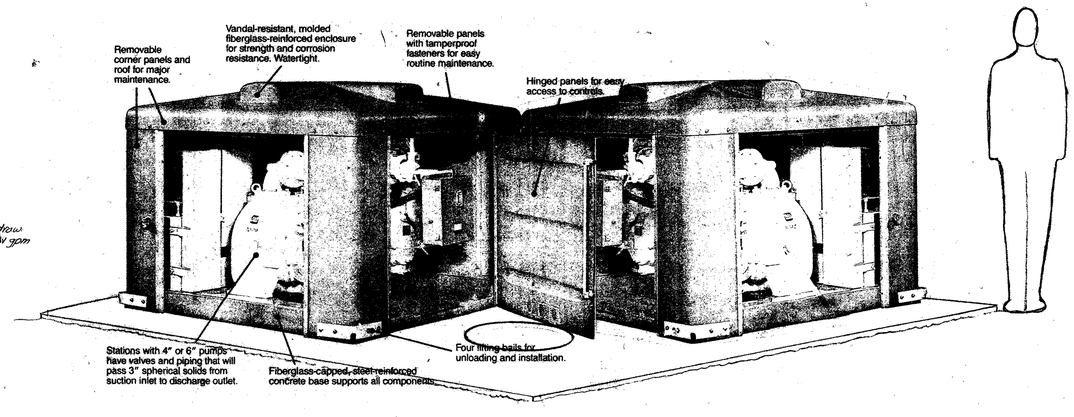

FINAL

J. K. TIMMONS & ASSOCIATES, P.C.
ENGINEERS · SURVEYORS · PLANNERS

711 NORTH COURTHOUSE ROAD
RICHMOND, VIRGINIA 23235
TELEPHONE: (804) 794-3900

8803 STAPLES MILL ROAD
RICHMOND, VIRGINIA 23228
TELEPHONE: (804) 262-7396

411 EAST BROADWAY
HOPEWELL, VIRGINIA 23860
TELEPHONE: (804) 458-8585

JORDAN ON THE JAMES
BLAND DISTRICT
PRINCE GEORGE CO., VA.

SEWER PUMP STATION

2/28/89

REVISIONS

COMMONWEALTH OF VIRGINIA
WALTER M. ARTHUR III
LICENSE No. 11039

STAMP

SCALE
W.M.A. III

DRAWN BY
12/5/88

DATE DRAWN
W.M.A. III

DESIGNED
W.M.A. III

CHECKED
3 of 19

SHEET NUMBER
8707-04

JOB NUMBER