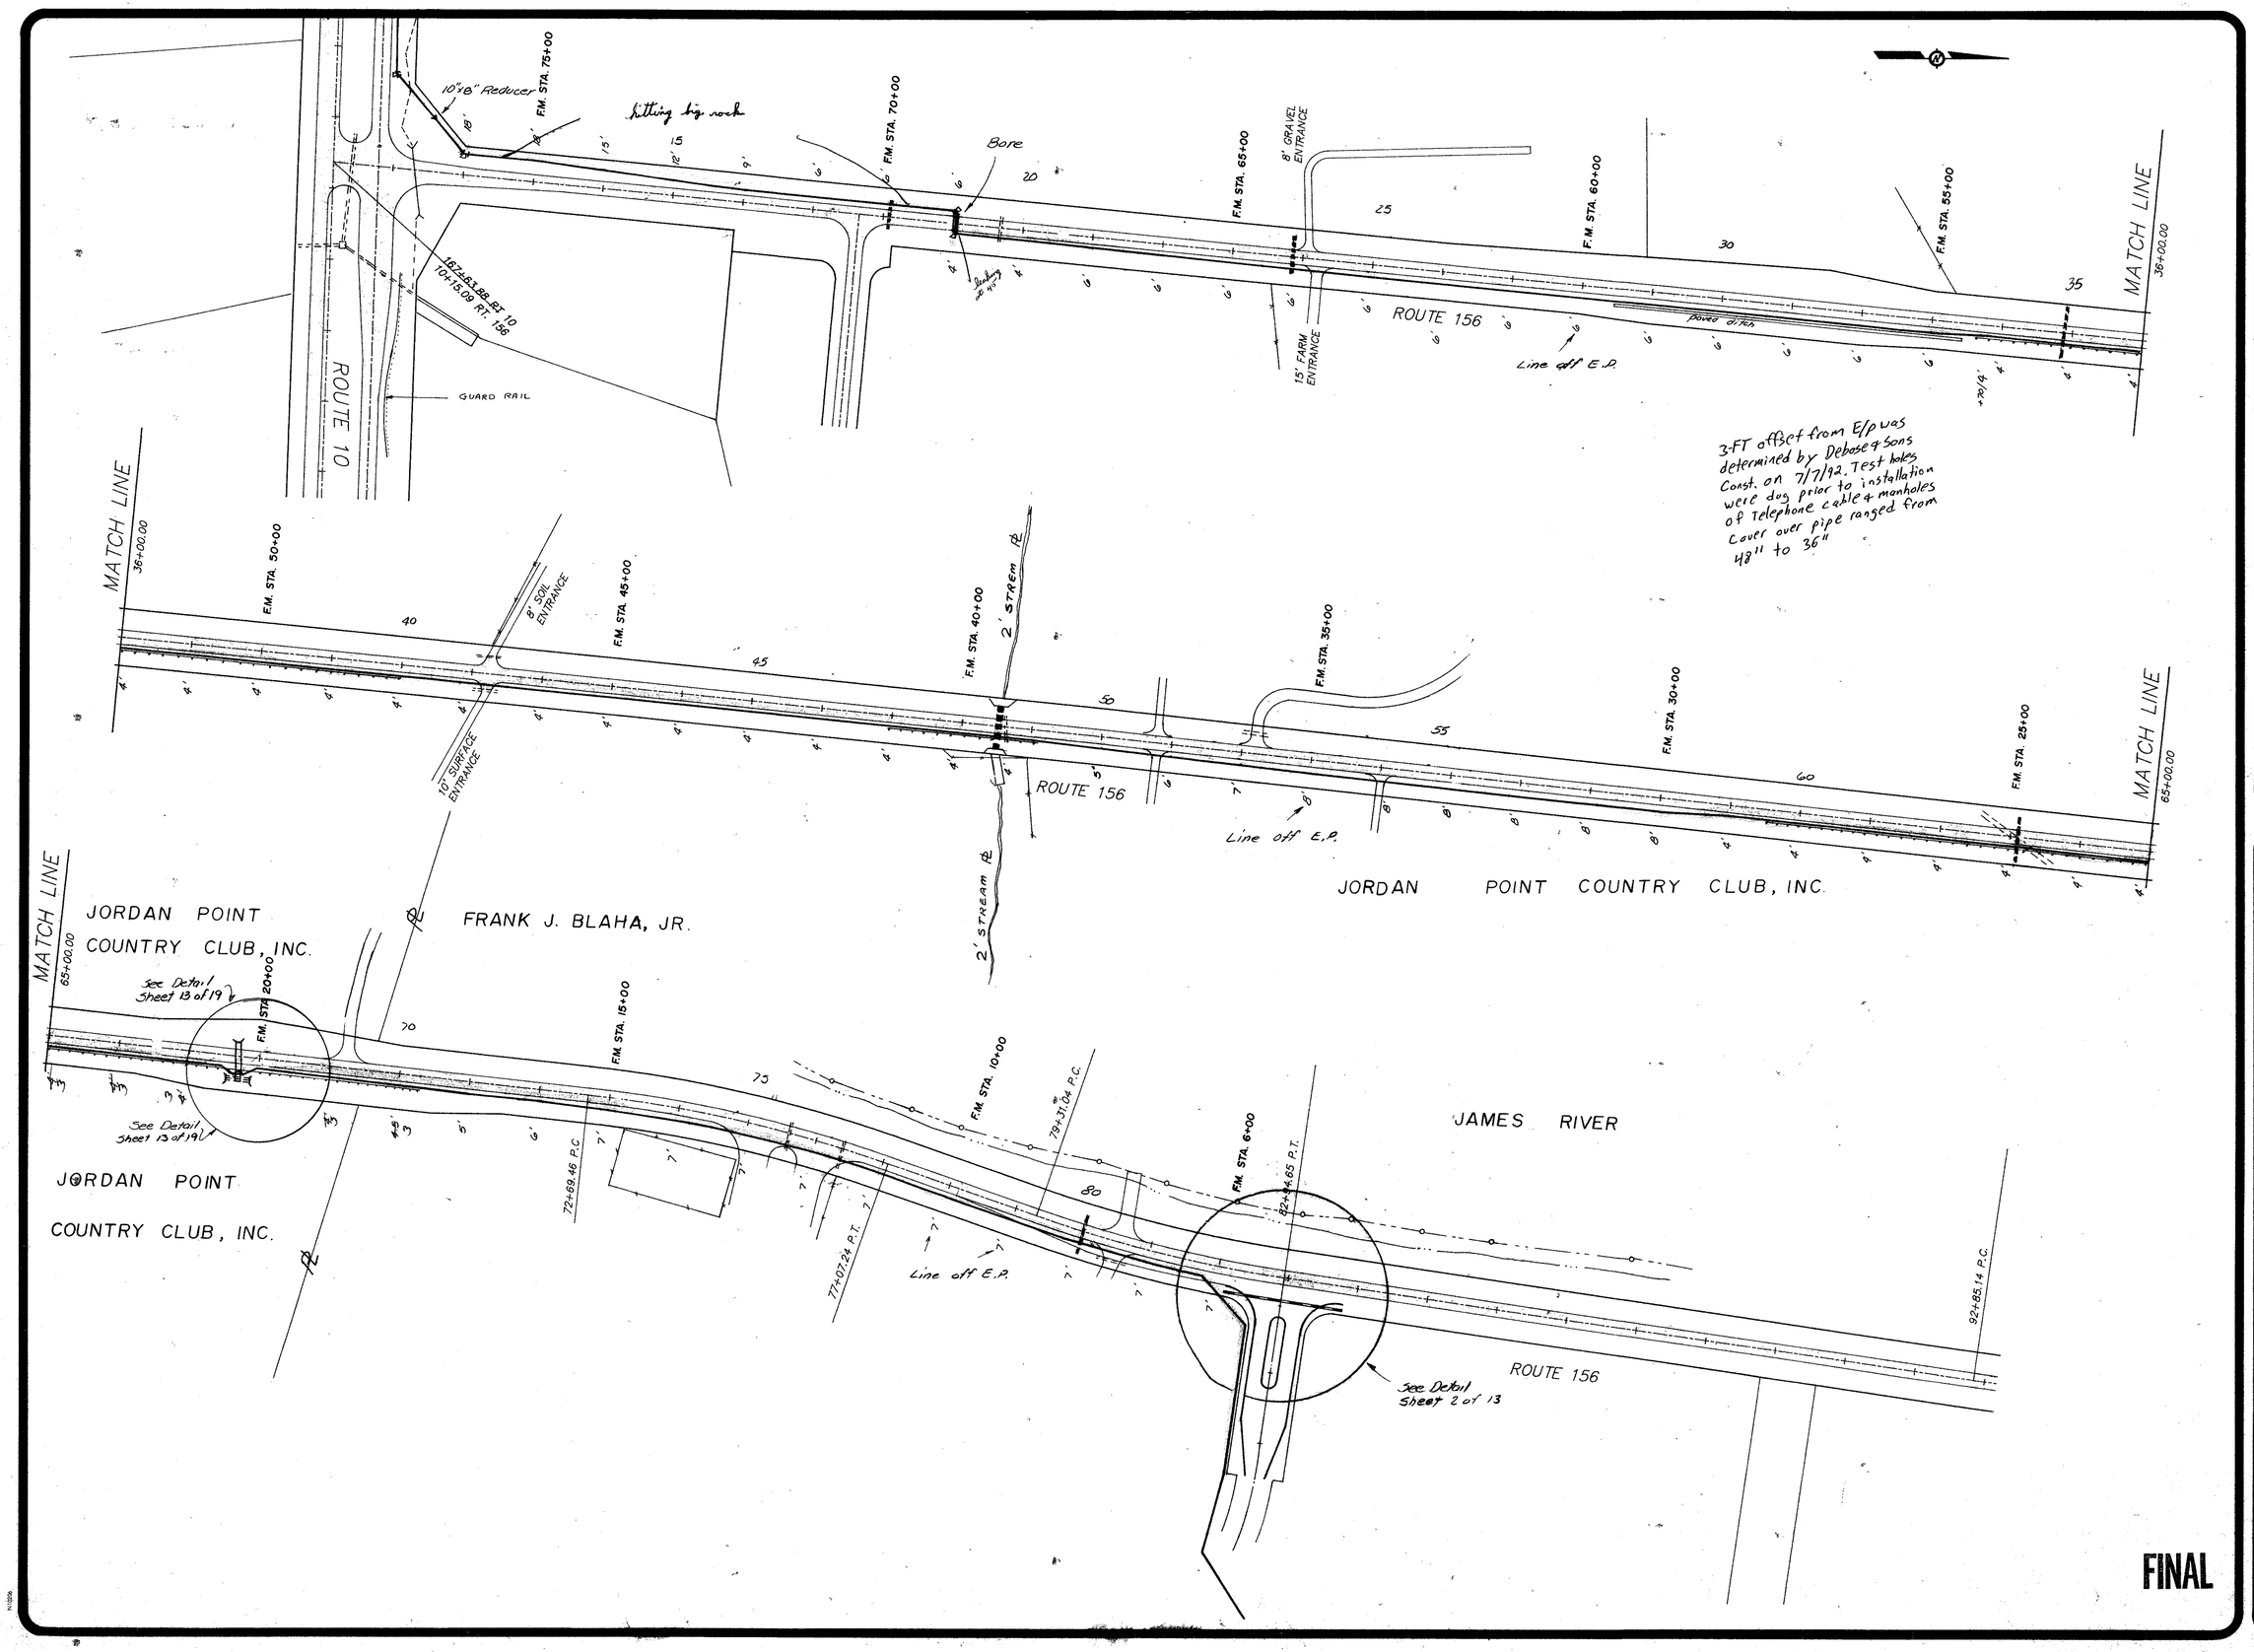

J. K. TIMMONS & ASSOCIATES, P.C.
ENGINEERS · SURVEYORS · PLANNERS

711 NORTH COURTHOUSE ROAD
RICHMOND, VIRGINIA 23235
TELEPHONE: (804) 794-3535

8803 STAPLES MILL ROAD
RICHMOND, VIRGINIA 23228
TELEPHONE: (804) 262-7386

411 EAST BROADWAY
HOPEWELL, VIRGINIA 23860
TELEPHONE: (804) 458-8805

JORDAN ON JAMES
FORCE MAIN SEWER
BLAND DISTRICT
PRINCE GEORGE CO., VA

PLAN

12/5/88

REVISIONS

COMMONWEALTH OF VIRGINIA
WALTER M. ALTMAN III
LICENSE No. 11039
PROFESSIONAL ENGINEER

STAMP: 1" = 100'
SCALE: JBP/GFC
DRAWN BY: 06-21-88
DATE DRAWN: WMA
DESIGNED: WMA III
CHECKED: 7 of 19
SHEET NUMBER: 8707-04
JOB NUMBER