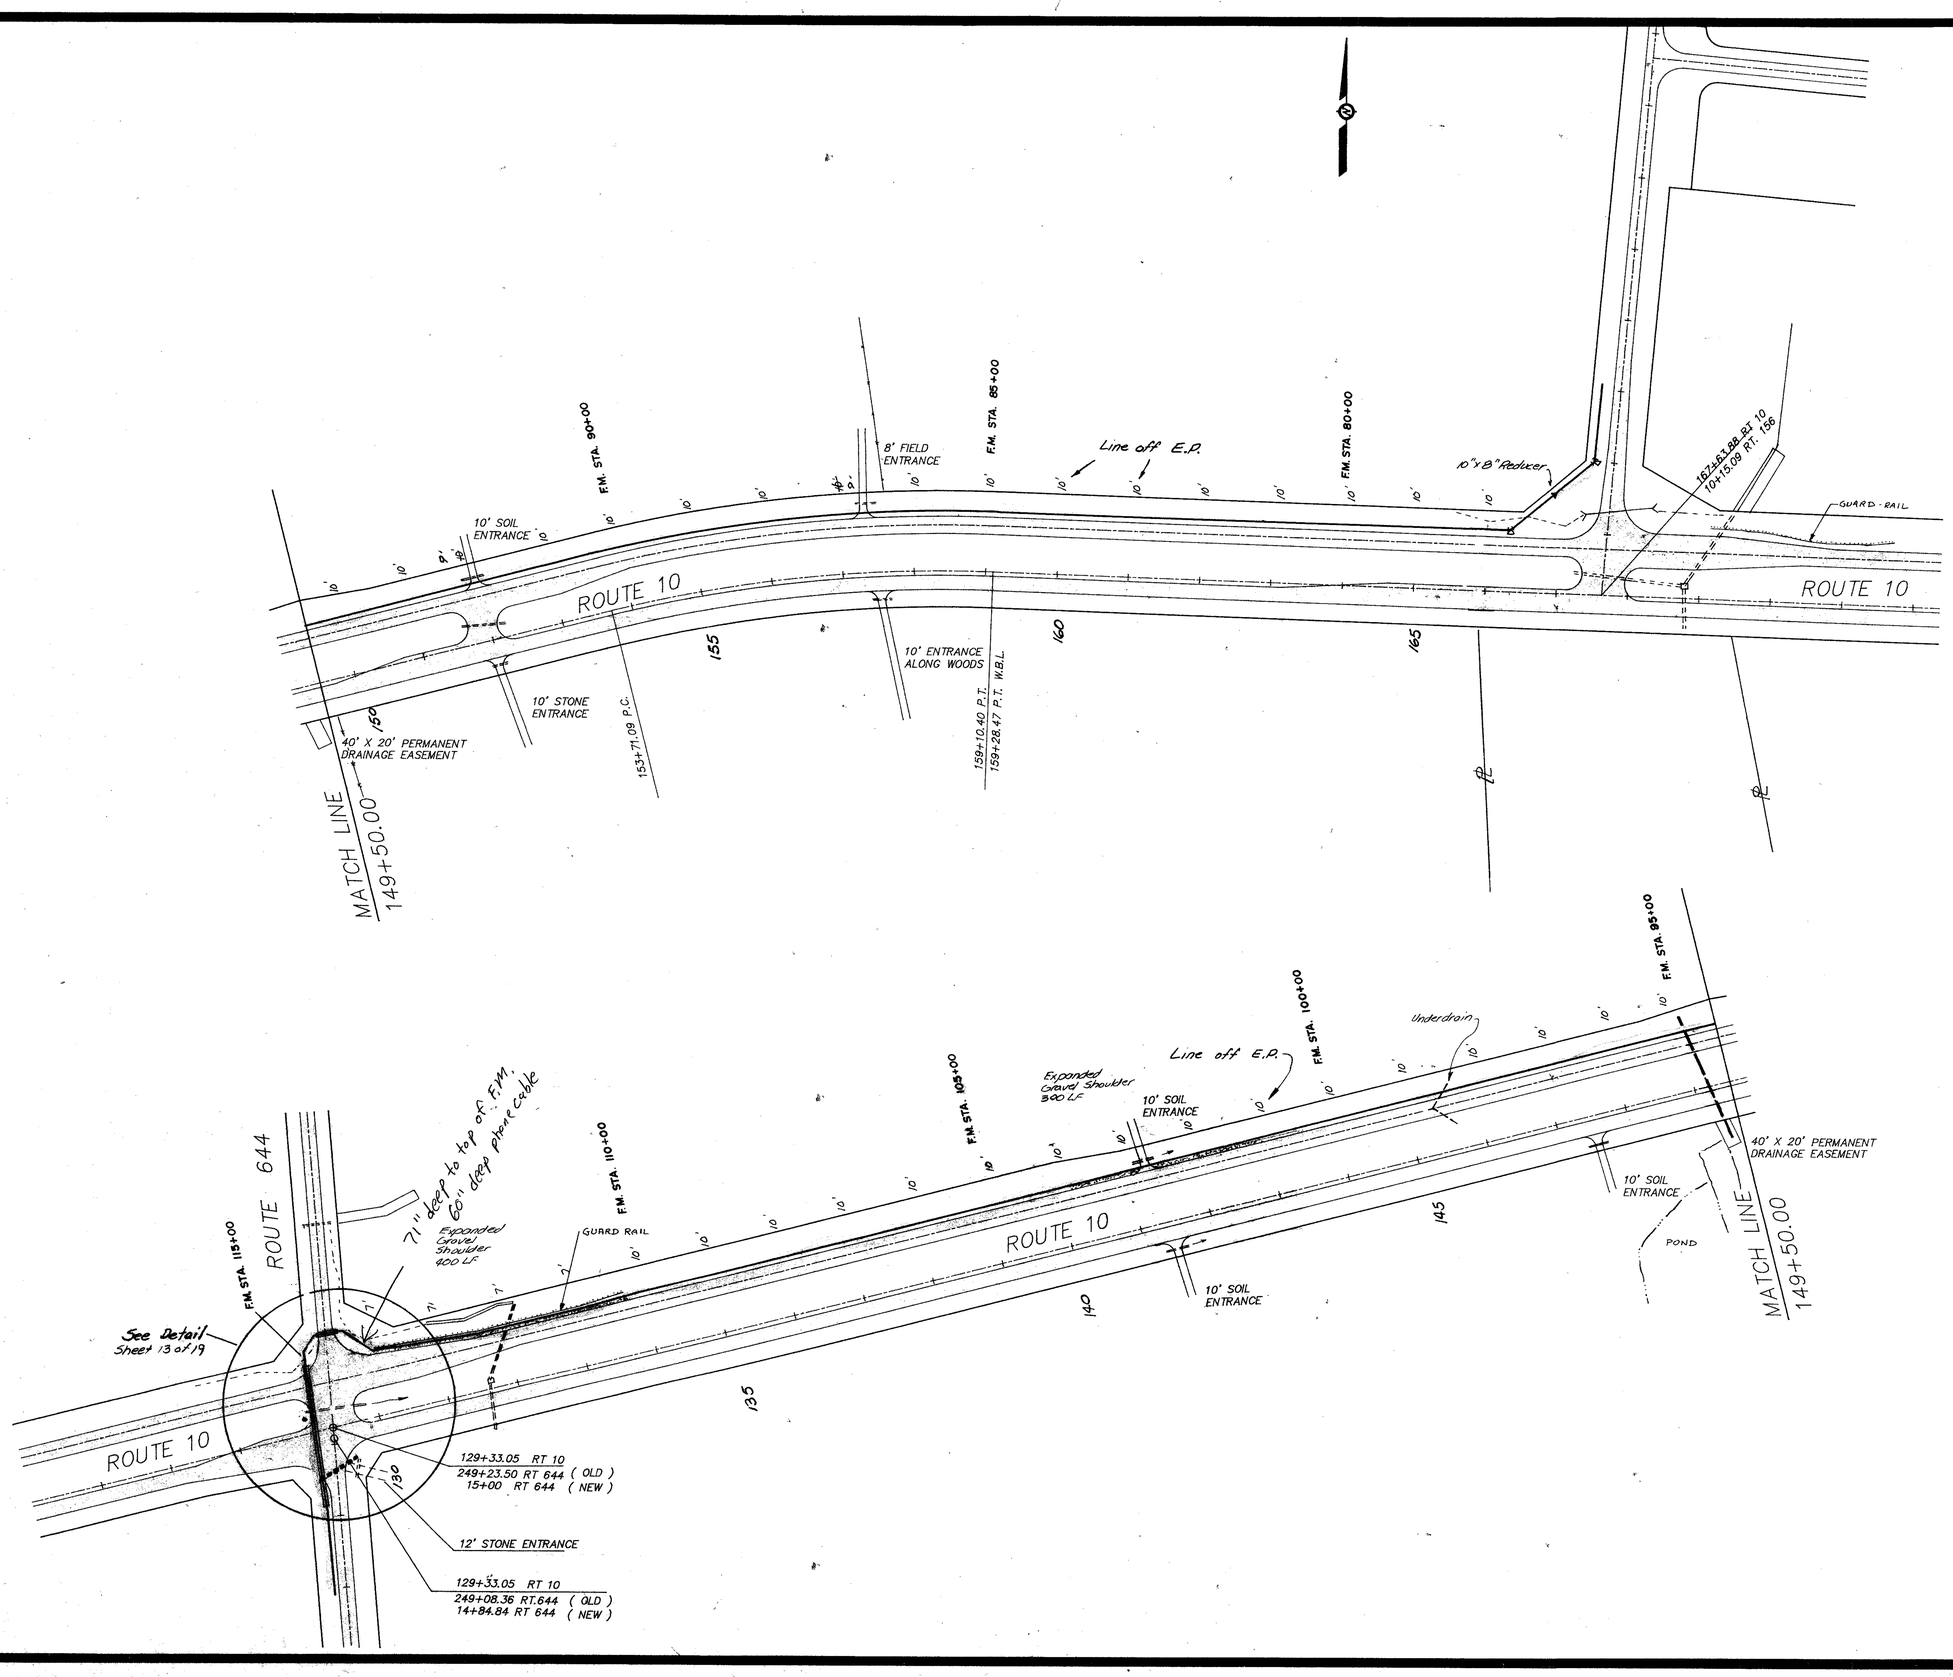

FINAL

J. K. TIMMONS & ASSOCIATES, P.C.
ENGINEERS · SURVEYORS · PLANNERS

711 NORTH COURTHOUSE ROAD
RICHMOND, VIRGINIA 23235
TELEPHONE: (804) 794-3900

8803 STAPLES MILL ROAD
RICHMOND, VIRGINIA 23228
TELEPHONE: (804) 262-7396

411 EAST BROADWAY
HOPEWELL, VIRGINIA 23860
TELEPHONE: (804) 458-8085

J. K. TIMMONS & ASSOCIATES, P.C. · CONSULTING ENGINEERS

JORDAN ON JAMES
FORCE MAIN SEWER
BLAND DISTRICT
PRINCE GEORGE CO., VA

PLAN

12/5/88
2/28/89

REVISIONS

COMMONWEALTH OF VIRGINIA
WALTER M. ALTMAN III
LICENSE No. 11039
PROFESSIONAL ENGINEER

STAMP

1" = 100'
SCALE

JBP/GFC
DRAWN BY

06-21-88
DATE DRAWN

WMA
DESIGNED

WMA III
CHECKED

9 of 19
SHEET NUMBER

8707-04
JOB NUMBER