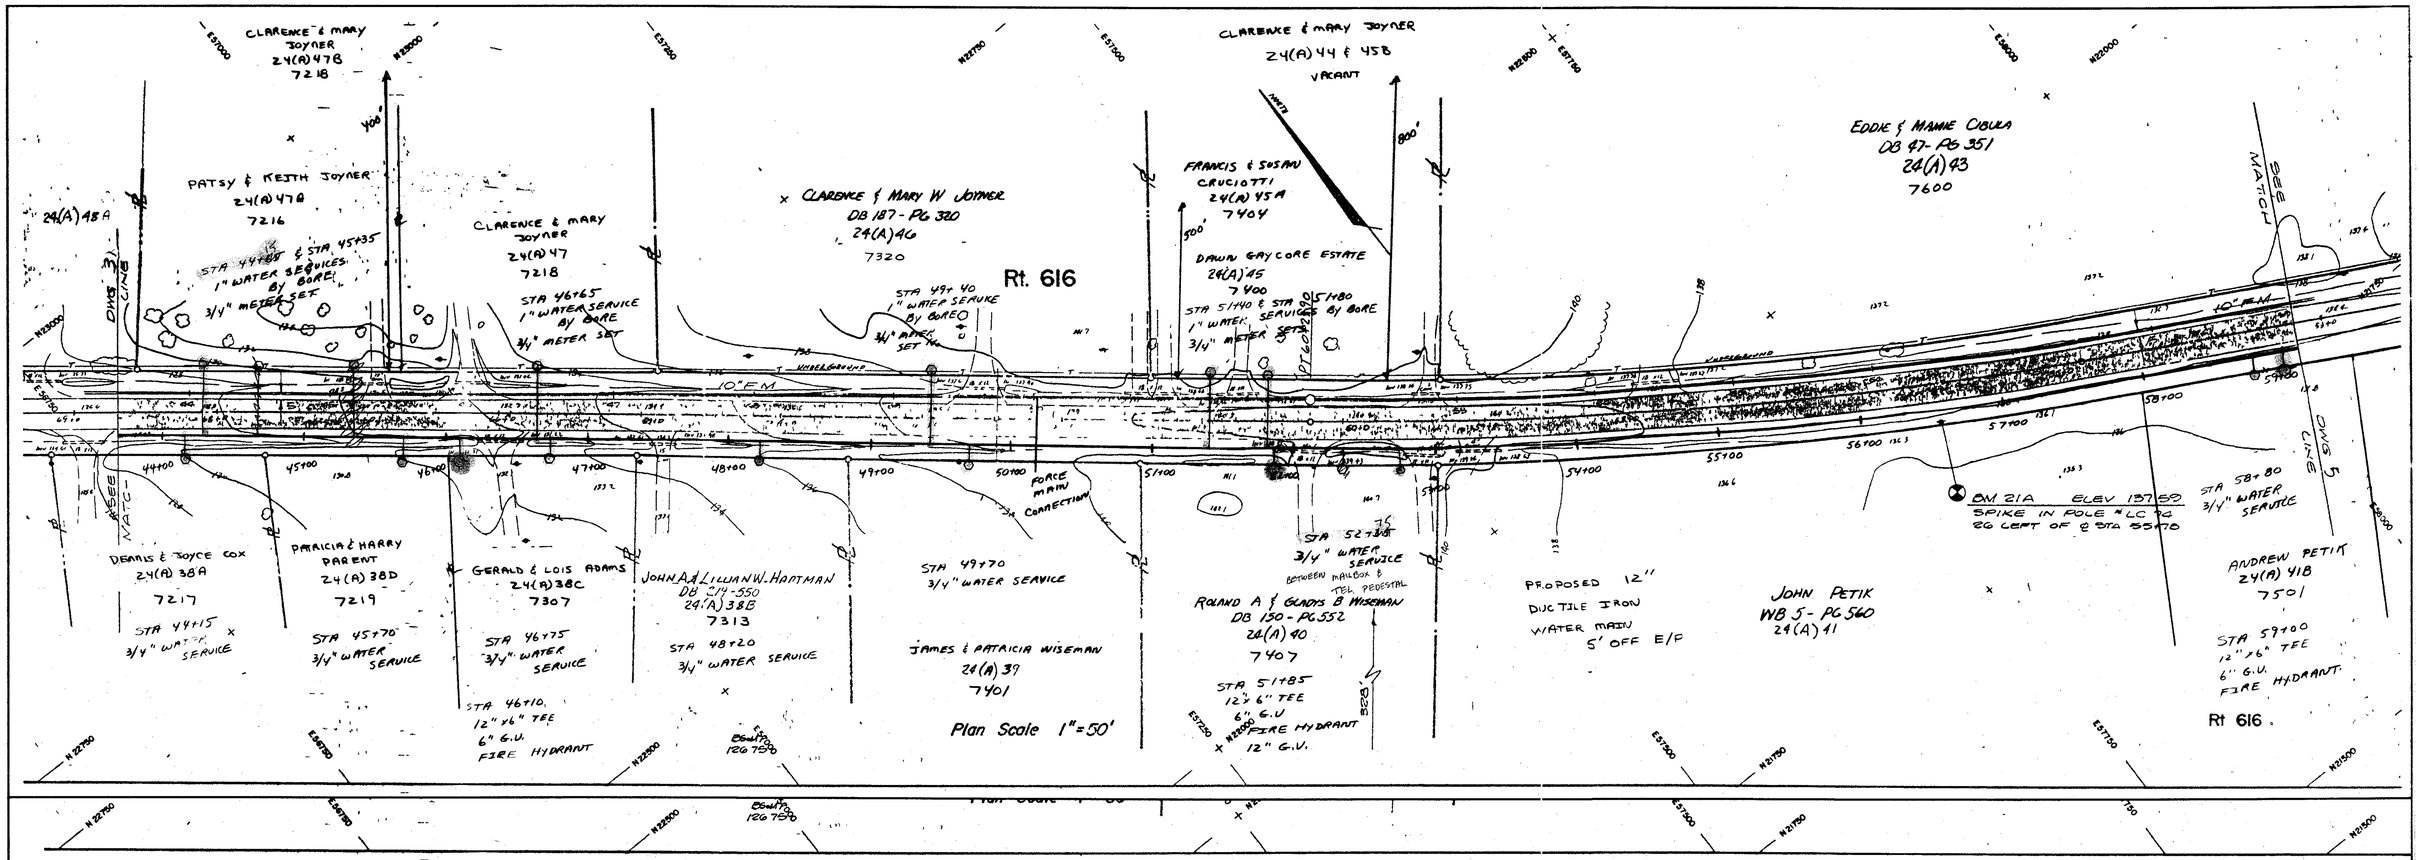

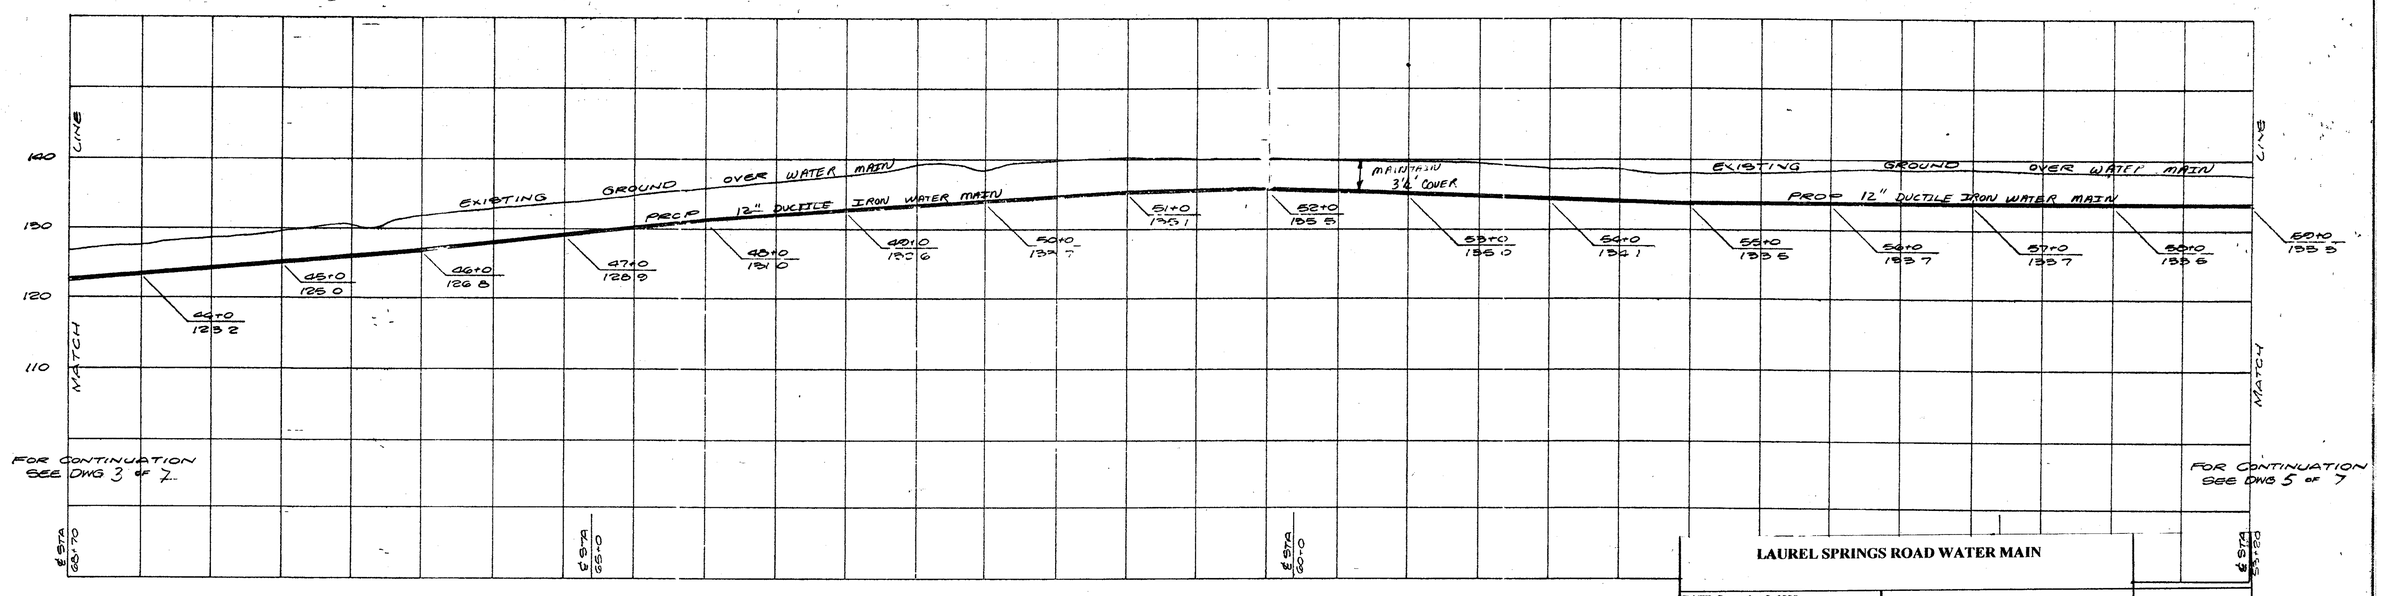

PROFILE SCALES
HOR 1" = 50'
VERT 1" = 10'

LAUREL SPRINGS ROAD WATER MAIN

DATE: September 8, 1999
SCALE:
HORIZ: 1" = 50 ft.
VERTICAL: 1" = 10 ft.
DESIGNED BY: S.E. McBride

County of Prince George, Virginia
Department of Engineering
PRINCE GEORGE, VIRGINIA

SHEET 4 OF 7