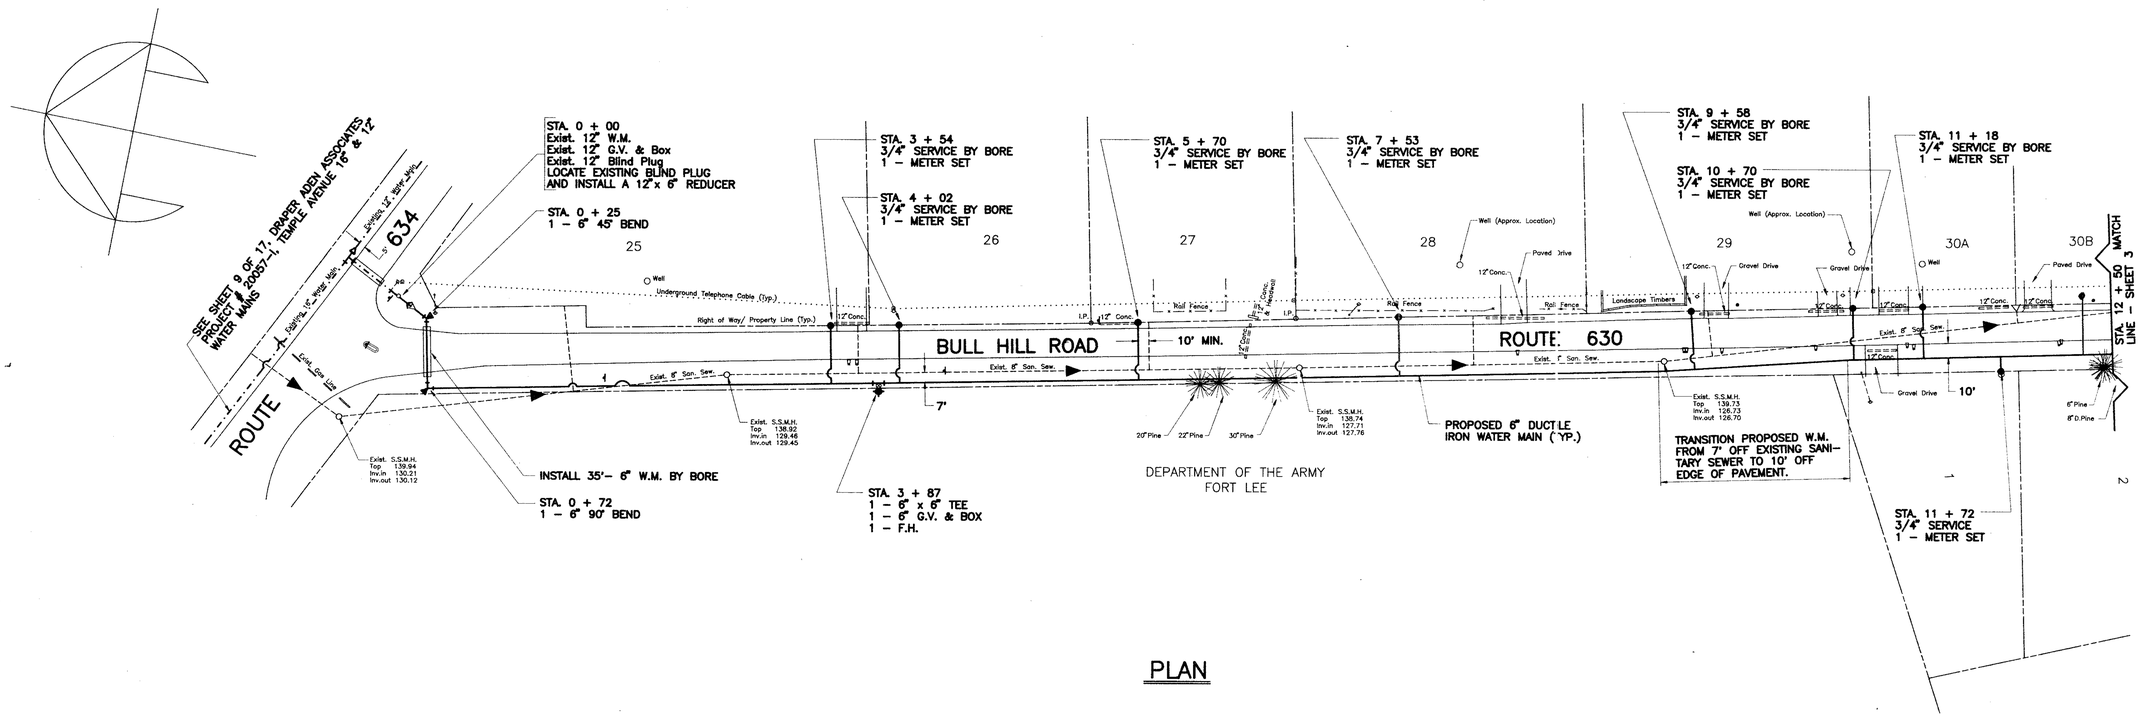

PLAN

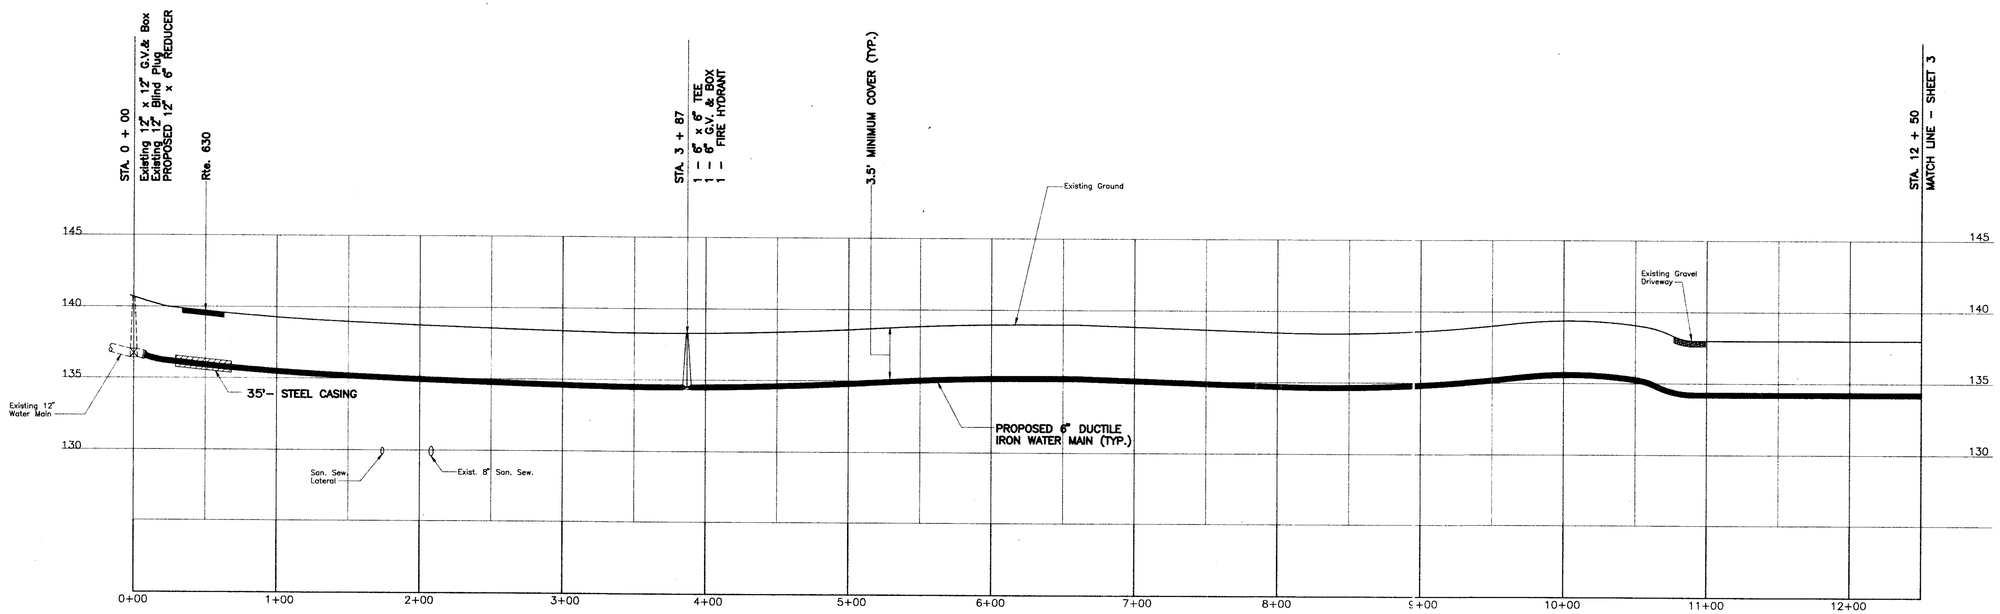

BULL HILL ROAD

PROFILE

COMMONWEALTH OF VIRGINIA
FREDERICK T. M. PRIBBLE
No. 10055
PROFESSIONAL ENGINEER

Draper Aden Associates CONSULTING ENGINEERS Richmond, Virginia – Blacksburg, Virginia	DESIGNED FTP DRAWN HLJ CHECKED JNL DATE 1/6/89	TEMPLE AVENUE WATER LINE EXTENSION CONTRACT I COUNTY OF PRINCE GEORGE, VIRGINIA	PLAN & PROFILE LEE ACRES ADDITION	REVISIONS	SCALE: HORZ: 1" = 50' VERT: 1" = 5' PLAN NO. T – 20213	SHEET 2 OF 7