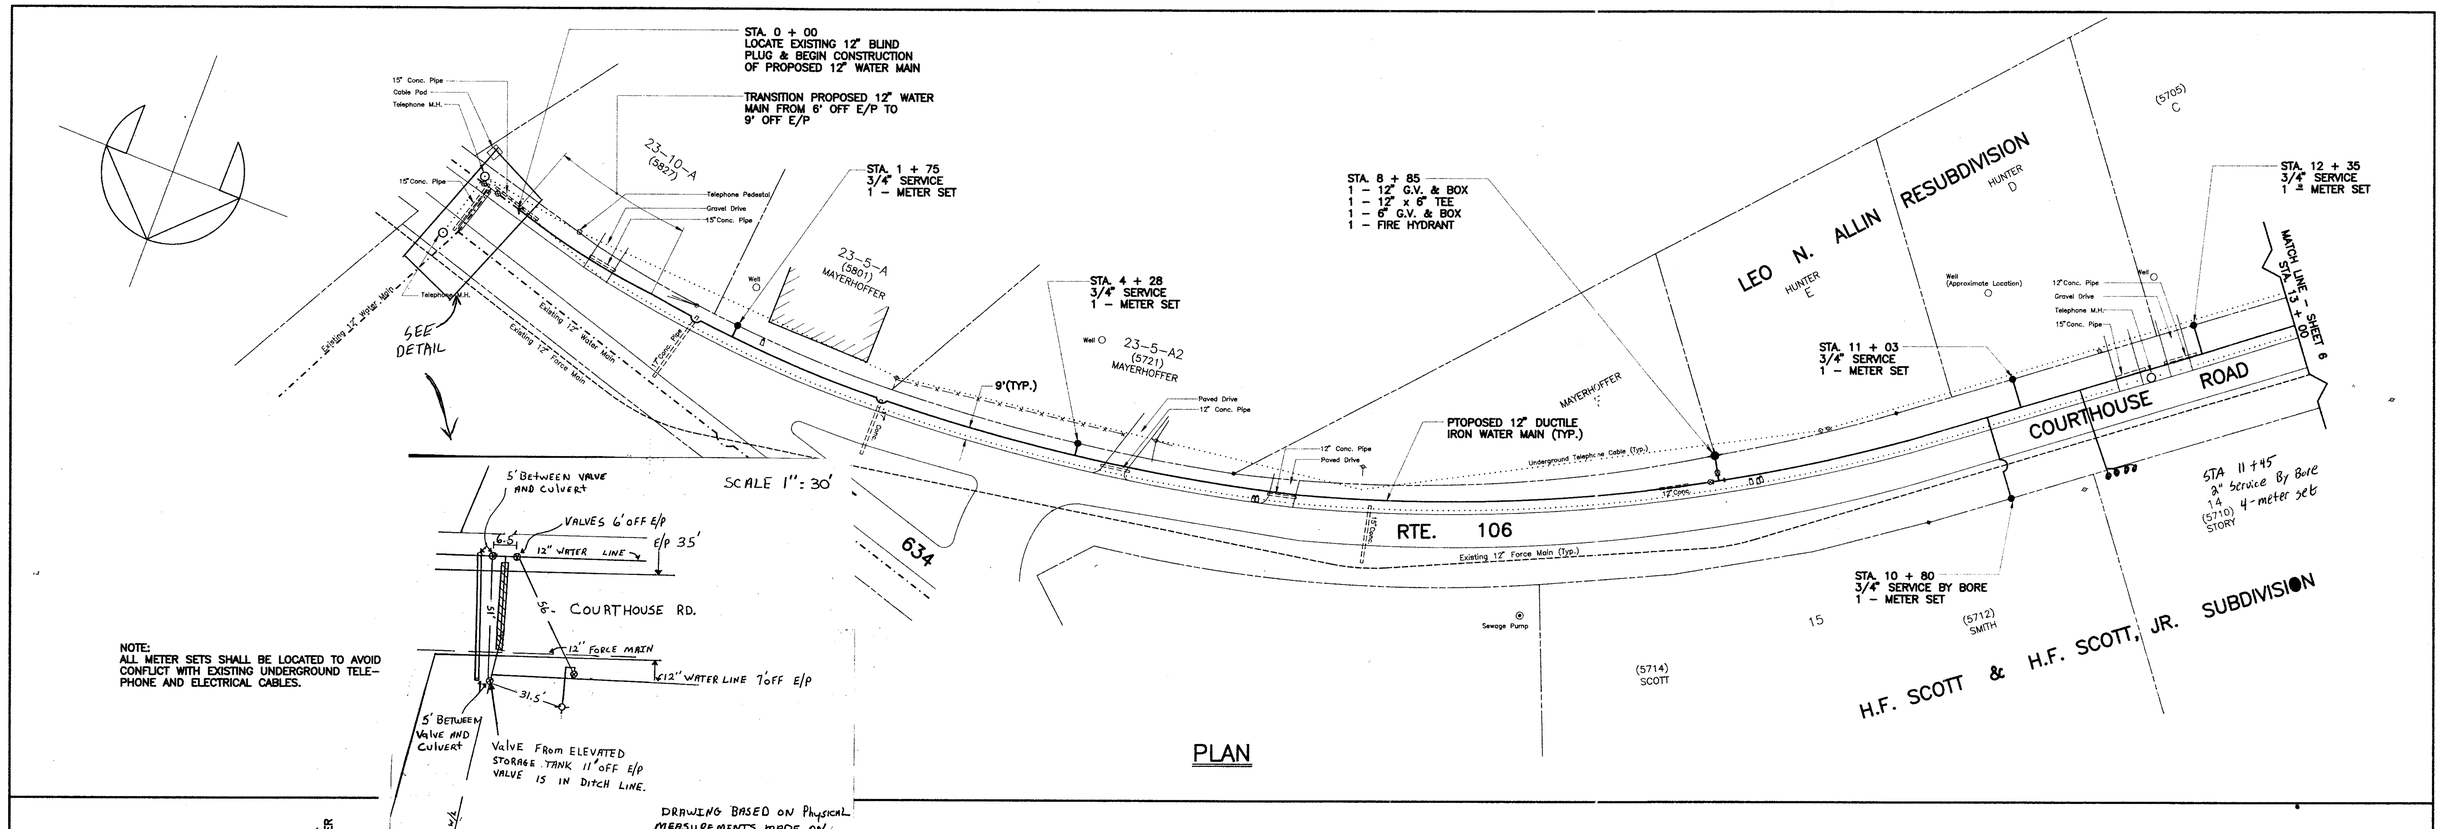

Draper Aden Associates
CONSULTING ENGINEERS
Richmond, Virginia – Blacksburg, Virginia

DESIGNED	FTP
DRAWN	HLJ
CHECKED	JNL
DATE	1/6/89

TEMPLE AVENUE WATER LINE EXTENSION
CONTRACT I
COUNTY OF PRINCE GEORGE, VIRGINIA

PLAN & PROFILE
COURTHOUSE ROAD ADDITION

REVISIONS

SCALE: HORZ: 1" = 50'
VERT: 1" = 5'

PLAN NO. T – 20213

SHEET 5 OF 7