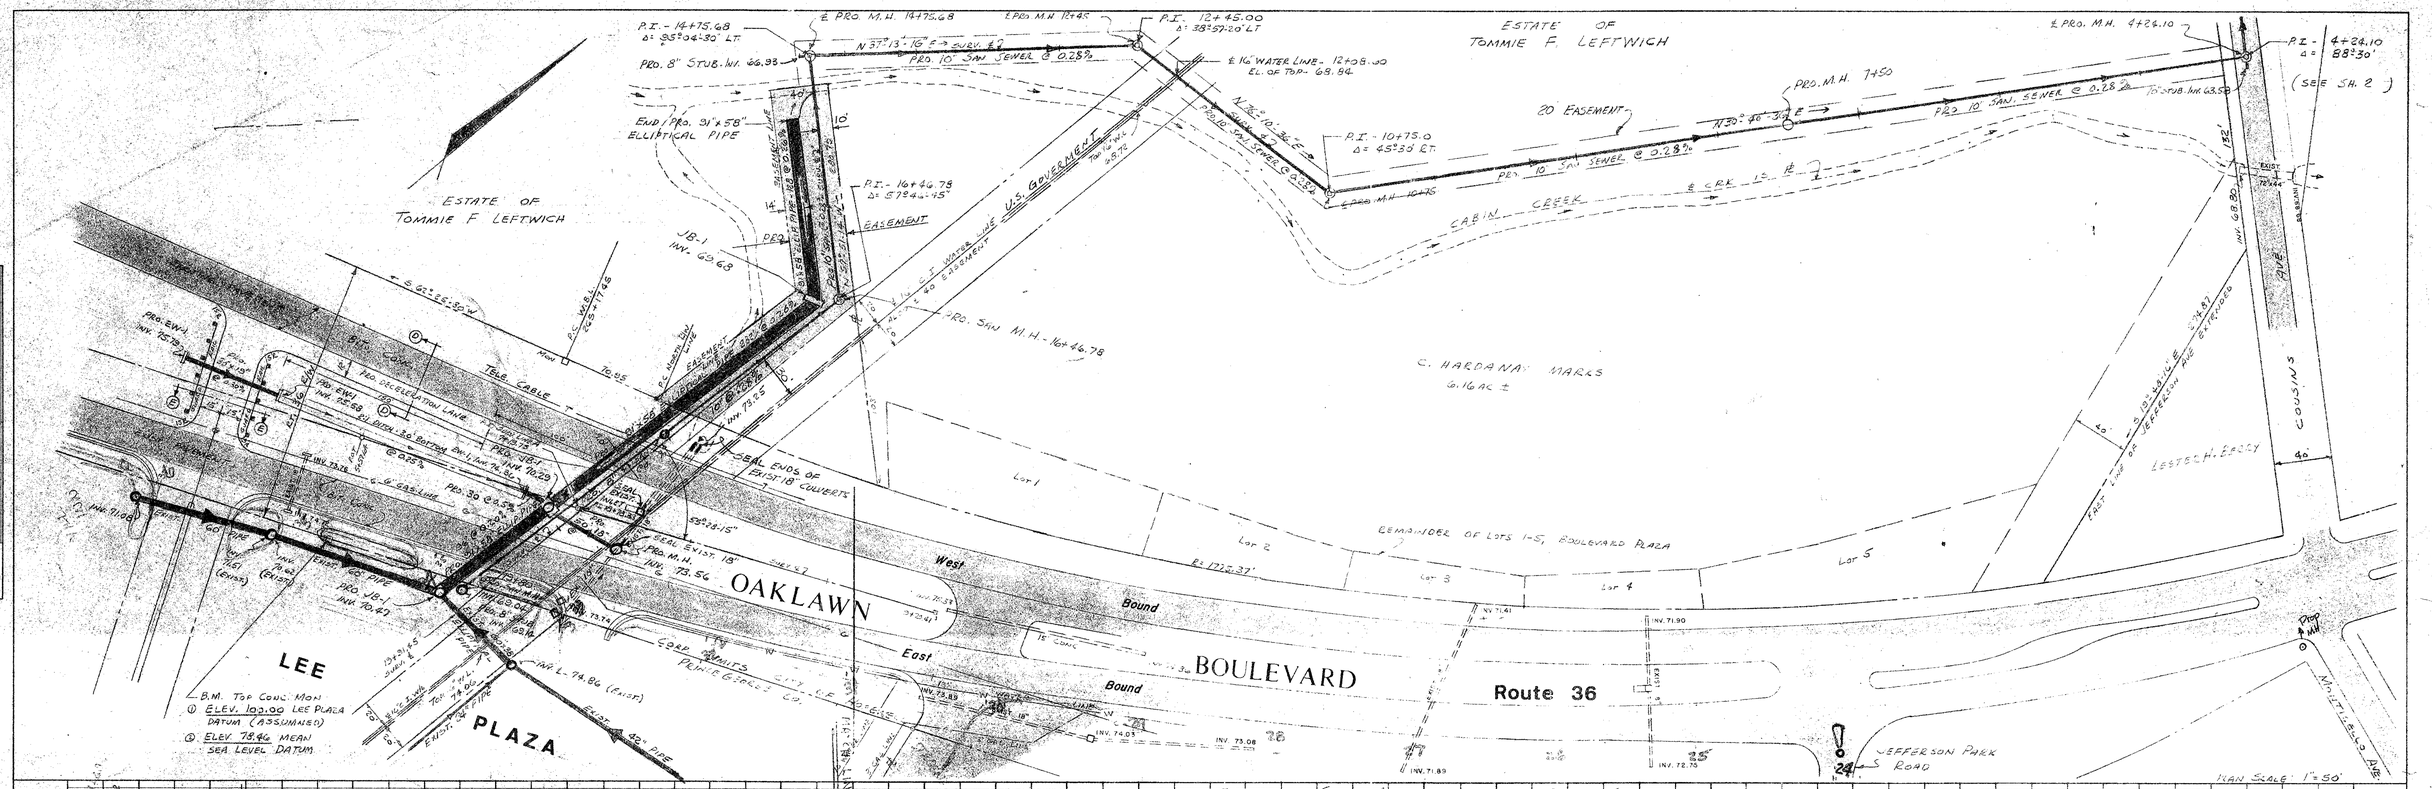

GENERAL NOTES:

1. MATERIALS, SEWER SERVICE AND SANITARY SEWER TRENCH TO BE CONSTRUCTED IN ACCORDANCE WITH THE VIRGINIA DEPARTMENT OF HIGHWAYS AND TRANSPORTATION ROAD AND BRIDGE SPECIFICATIONS AS HEREIN ATTACHED.
2. UTILITY CROSSINGS FOUND AT PROJECT RIGHT OF WAY LINES SHALL BE INSPECTED AND REPLACED WITH TRENCH TYPE CONSTRUCTION.
3. PIPE BEDDING MATERIAL SHALL BE CLASS B AS DEFINED IN THE VDH&T SPECIFICATIONS FOR THE TYPE OF PIPE.
4. BACKFILL MATERIAL AS APPROVED BY THE ENGINEER, SHALL BE PLACED ALONG SIDES OF PIPE IN MAXIMUM NOT EXCEEDING 6 INCHES LOOSE THICKNESS AND WHEN ALL OBSTACLES, INCLUDING THE PIPE, SHALL BE TAMPED TO THEIR DENSITY EQUAL TO THE MATERIAL IN THE SURROUNDING TRENCH WALLS.
5. PLACEMENT OF BEDDING AND BACKFILL MATERIAL SHALL BE OF THE SAME MATERIAL AND THICKNESS AS FOR ORIGINAL.
6. HORIZONTAL ELLIPTICAL PIPE, 21" x 58" SHALL BE INSTALLED AND CONFORM TO ASTM C-507-71 TYPE II.
7. ALL SANITARY SEWER PIPE SHALL BE 4" PVC PLASTIC WITH INTERLOCK JOINTS.
8. ALL MANHOLES TO BE PRECAST.

LEE PLAZA
SHOPPING CENTER
HOREWELL, VIRGINIA
OFFSITE UTILITIES

SCALE: AS SHOWN — JAN., 1972 — REV. 12-5-73

PRITCHARD, LEE AND ALTMAN
ENGINEERS & SURVEYORS
HOPEWELL, VA.

sheet 1 of

PLAN: SURVEYED, PLOTTED, NOTE BOOK, ALIGNMENT CHECKED, No., RT. OF WAY CHECKED, DATE, BY

PROFILE: SURVEYED, PLOTTED, NOTE BOOK, GRADES CHECKED, No., STRUCTURE NOTATIONS CHECKED, DATE, BY

PLATE 1—PLAN PROFILE U.S.R.&A.E. STANDARD
100% RAG LINEN PROCESSED IN U.S.A.
NATIONAL TRACING PAPER DIVISION
T.P.S.L. CO. INC. INDIANAPOLIS, INDIANA