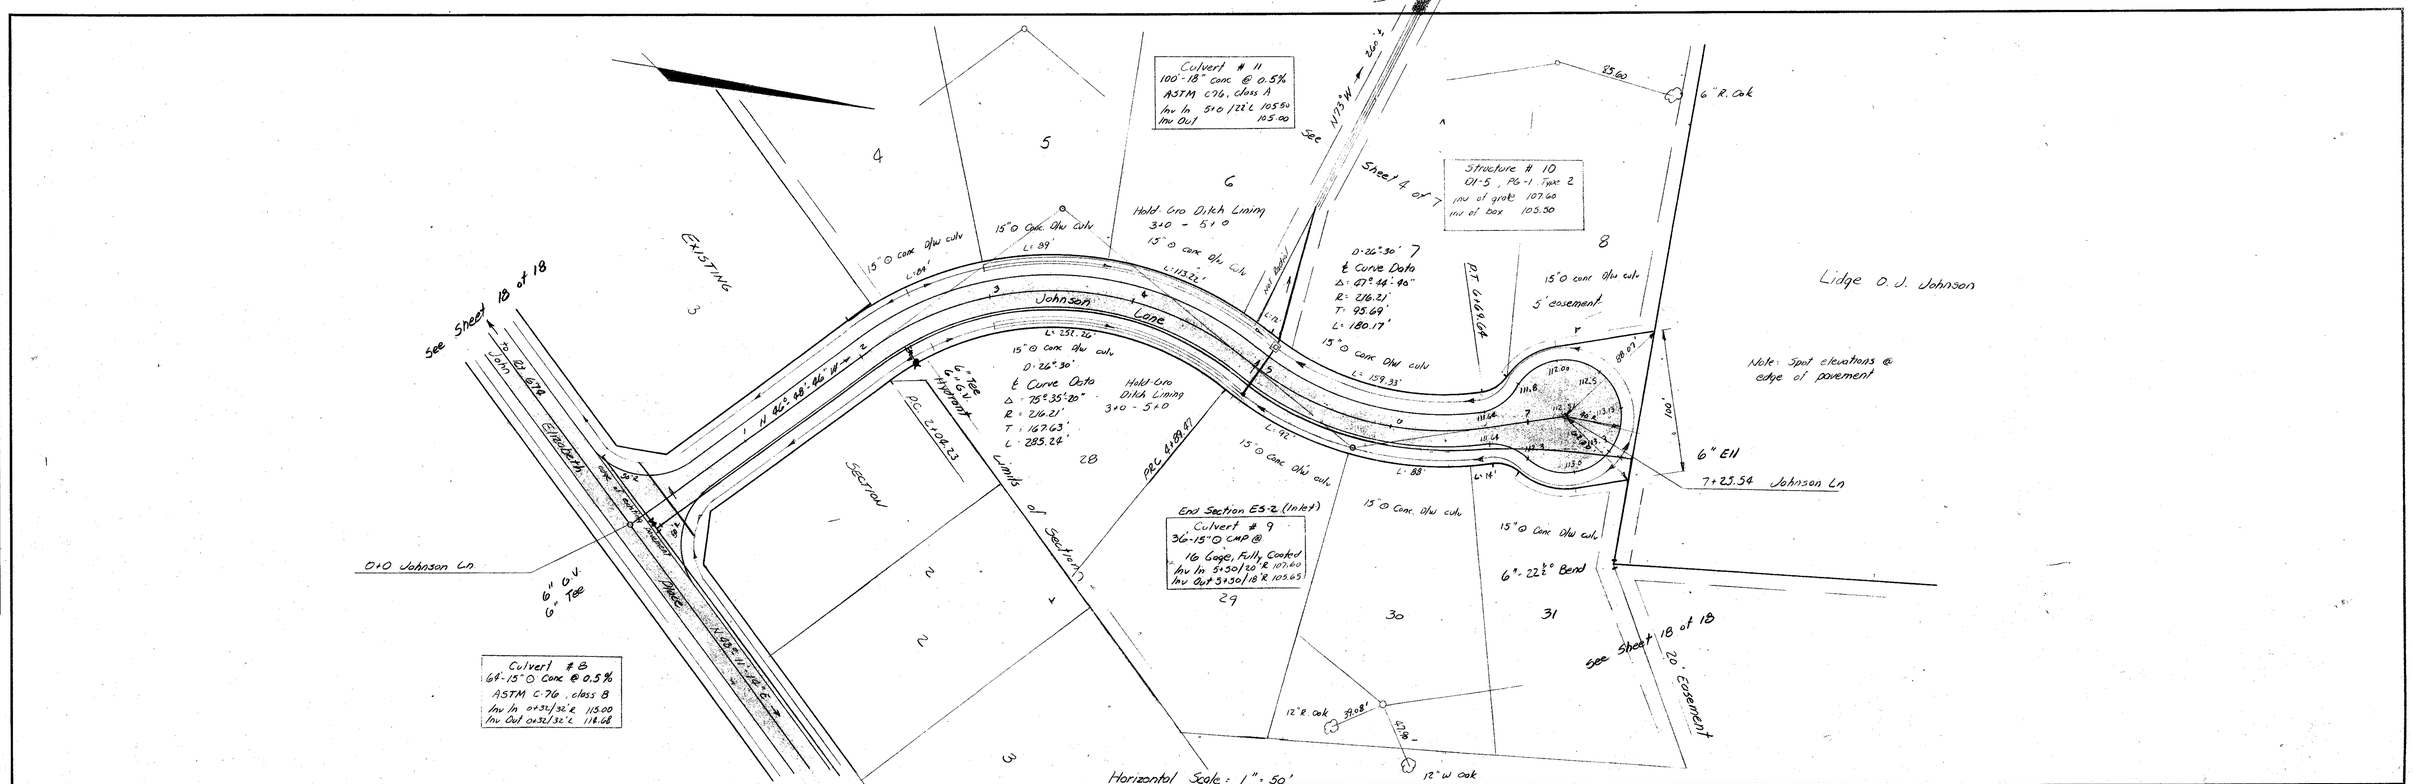

PLAN
NOTE BOOK
No.
SURVEYED
PLOTTED
COMPUTATIONS CHECKED
RT. OF WAY CHECKED
BY
DATE

PROFILE
NOTE BOOK
No.
SURVEYED
PLOTTED
GRADES CHECKED
B.M.'s NOTED
STRUCTURE NOTATIONS CHECKED
BY
DATE

PLATE 1 PLAN-PROFILE B.P.R. STANDARD
EUGENE DIETZGEN CO.