FB 509-61

1 18" TO 21" TRUNK LINE

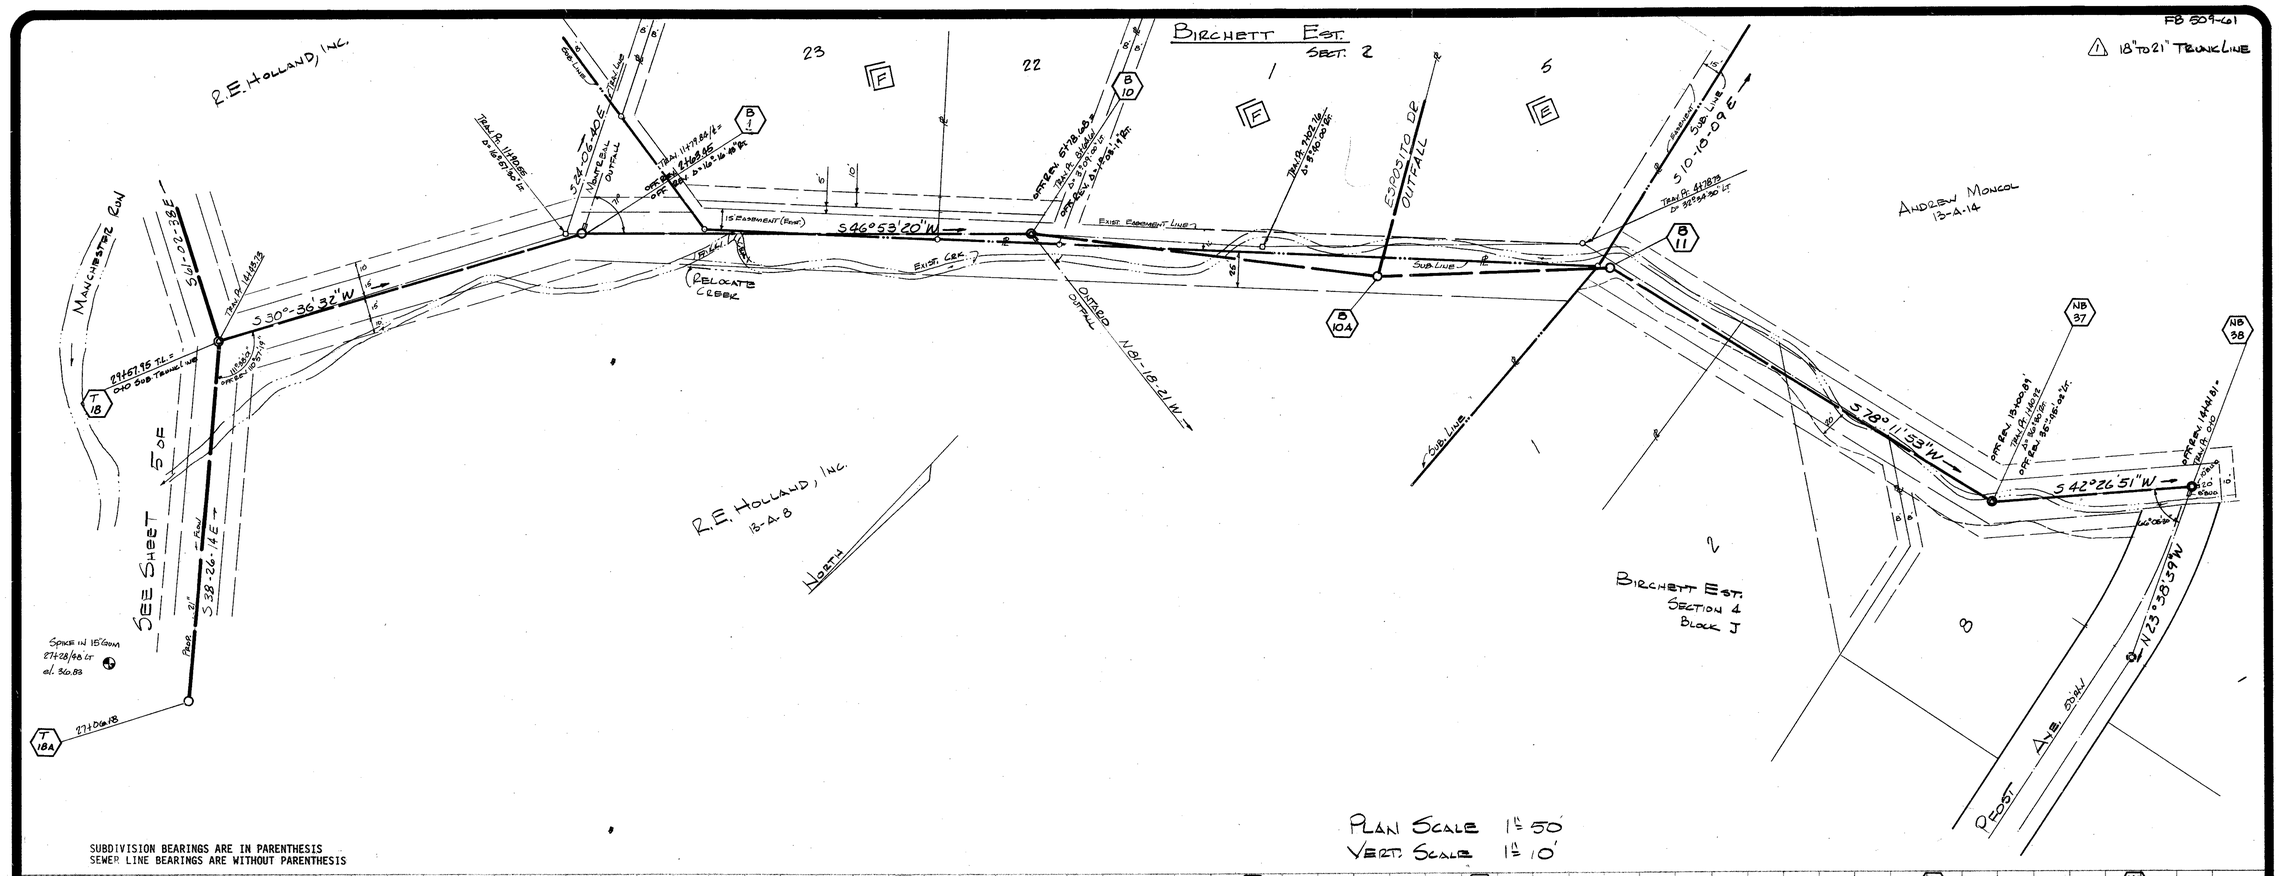

PLAN SCALE 1" = 50'
VERT. SCALE 1" = 10'

SUBDIVISION BEARINGS ARE IN PARENTHESIS
SEWER LINE BEARINGS ARE WITHOUT PARENTHESIS

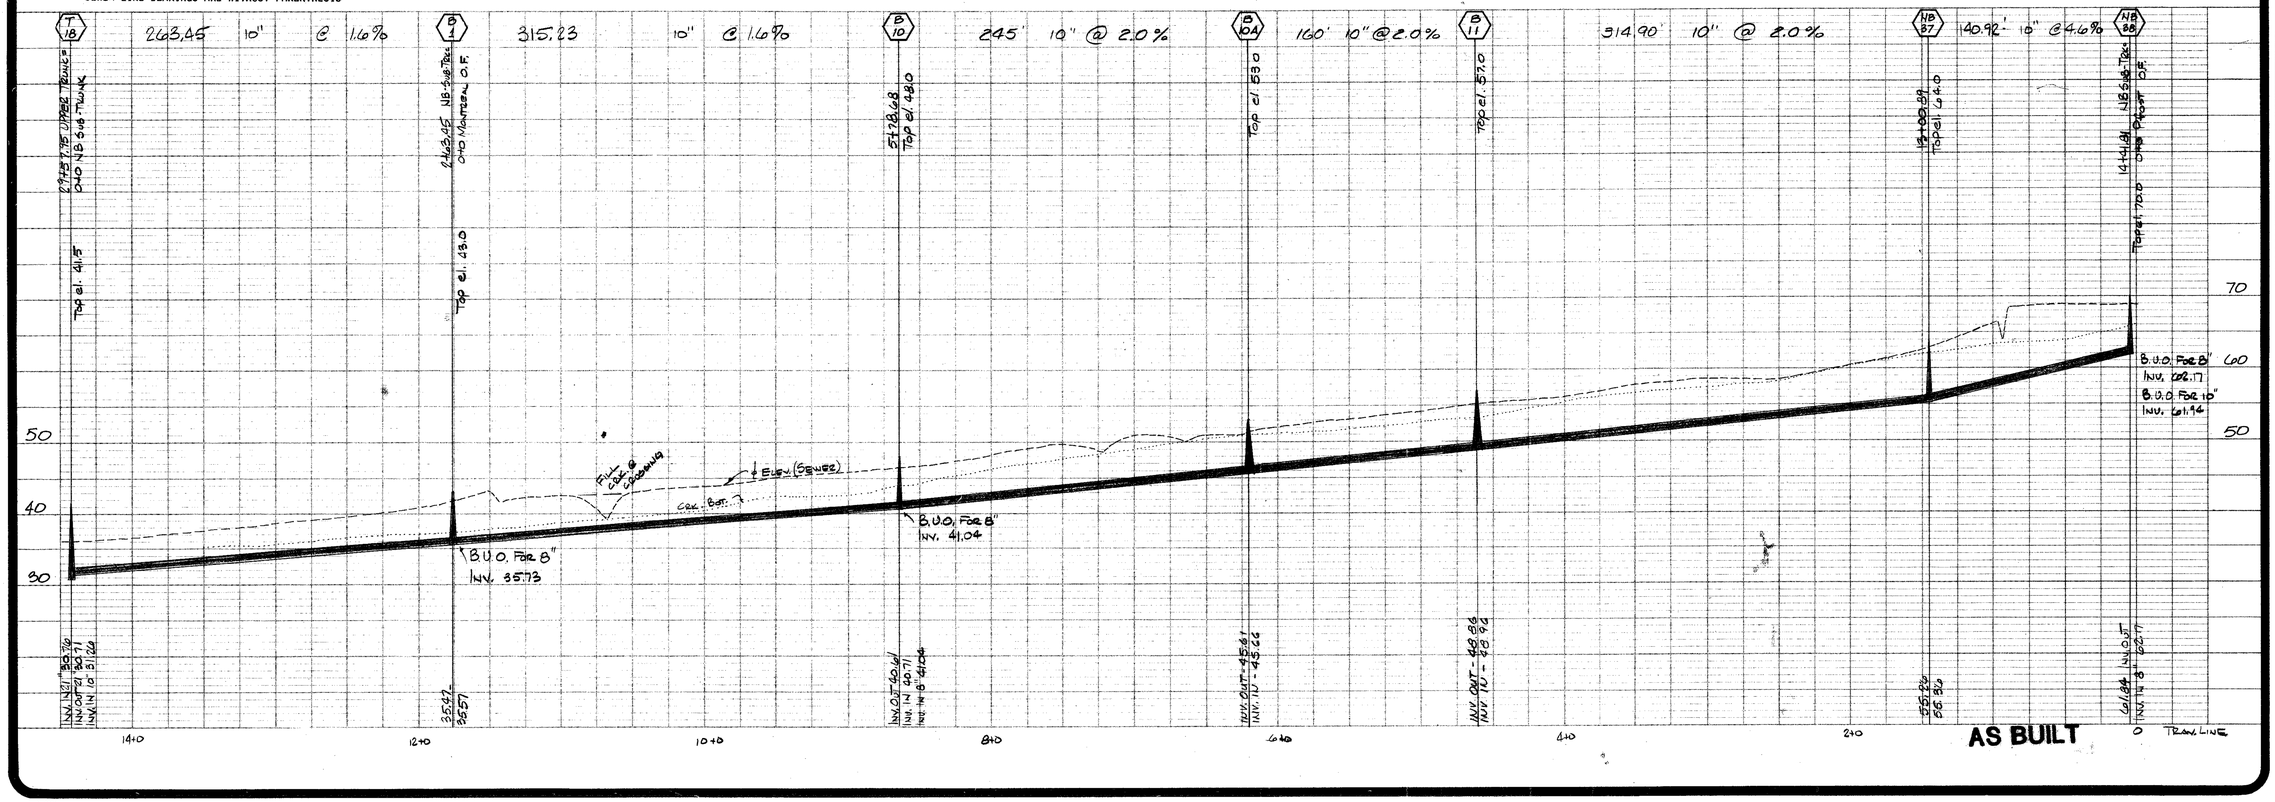

J. K. TIMMONS & ASSOCIATES, INC.
ENGINEERS · SURVEYORS · PLANNERS
711 NORTH COURTHOUSE RD. (804) 794-3500 RICHMOND, VIRGINIA 23235
8803 STAPLES MILL RD. (804) 262-7396 RICHMOND, VIRGINIA 23228

1 5-24-85
2 7-18-86

REVISIONS

COMMONWEALTH OF VIRGINIA
WALTER W. ALTMAN III
LICENSE NO. 11039
PROFESSIONAL ENGINEER

STAMP: AS NOTED
SCALE: J.M.A.
DRAWN BY: FEB. 18, 1985
DATE DRAWN: J.M.A.
DESIGNED: W.M.A.
CHECKED:
SHEET NUMBER: 8507-06
JOB NUMBER

New Birchett-Birchett Sub Trunk #1

Sheet 7 of 11

N12204