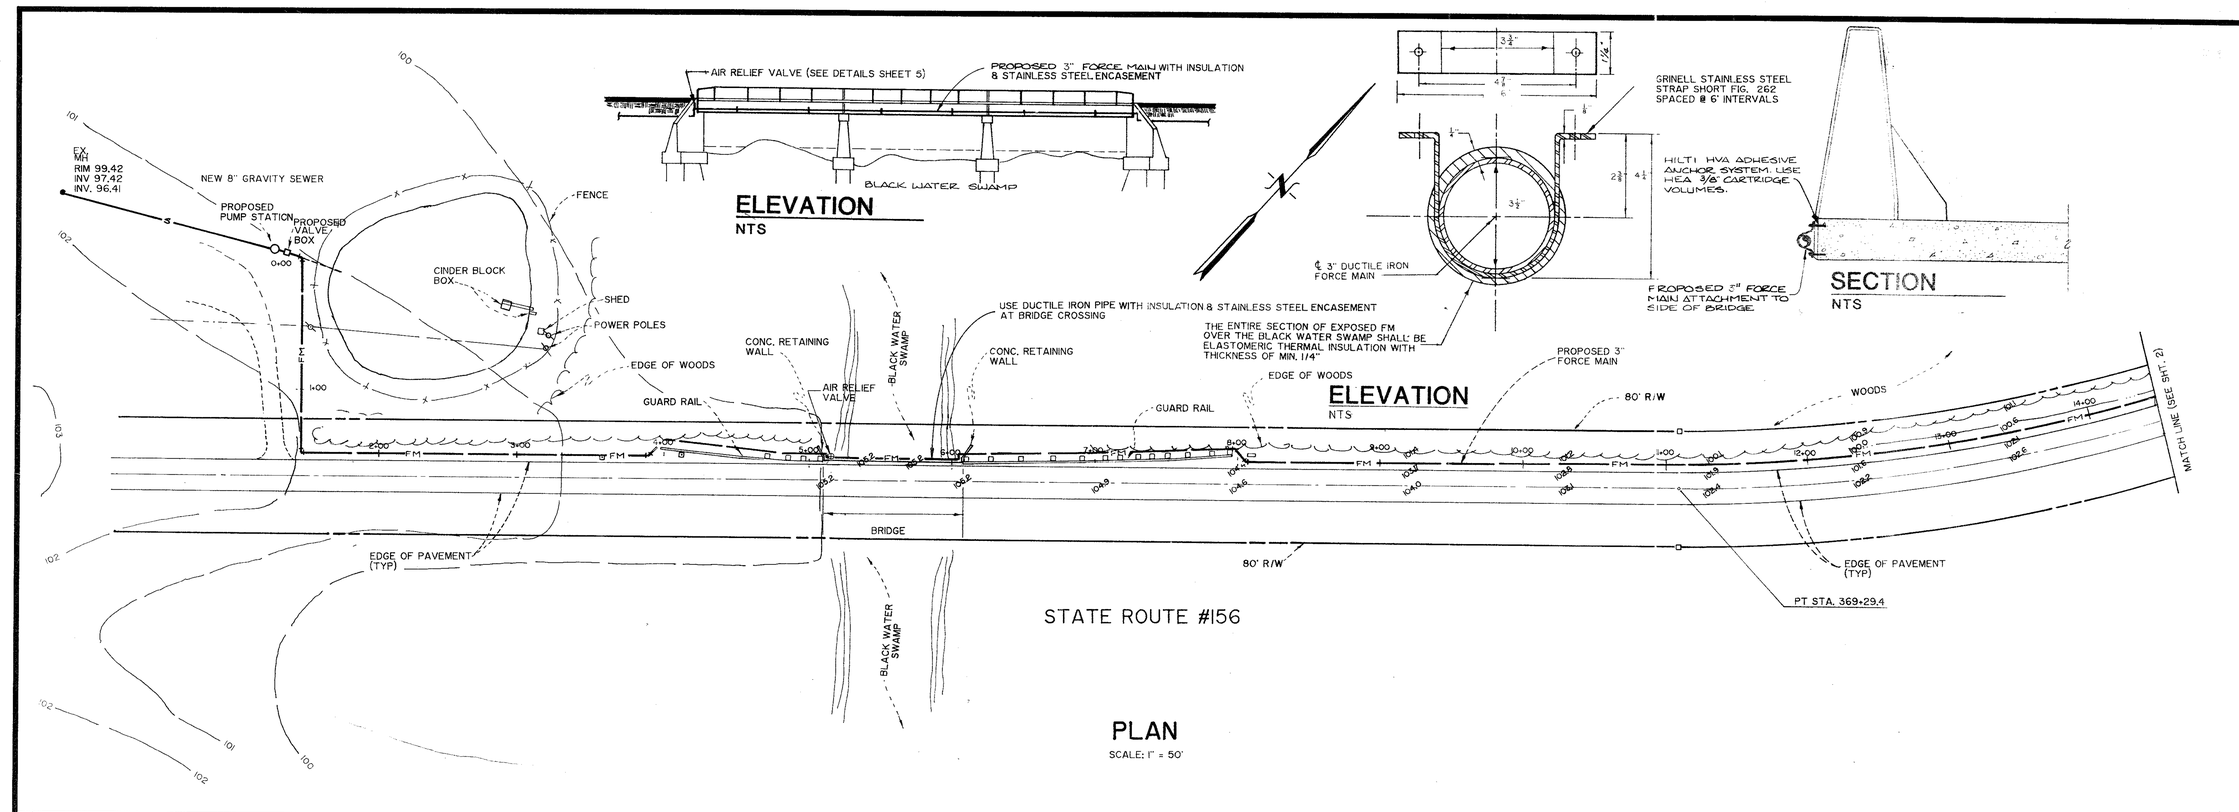

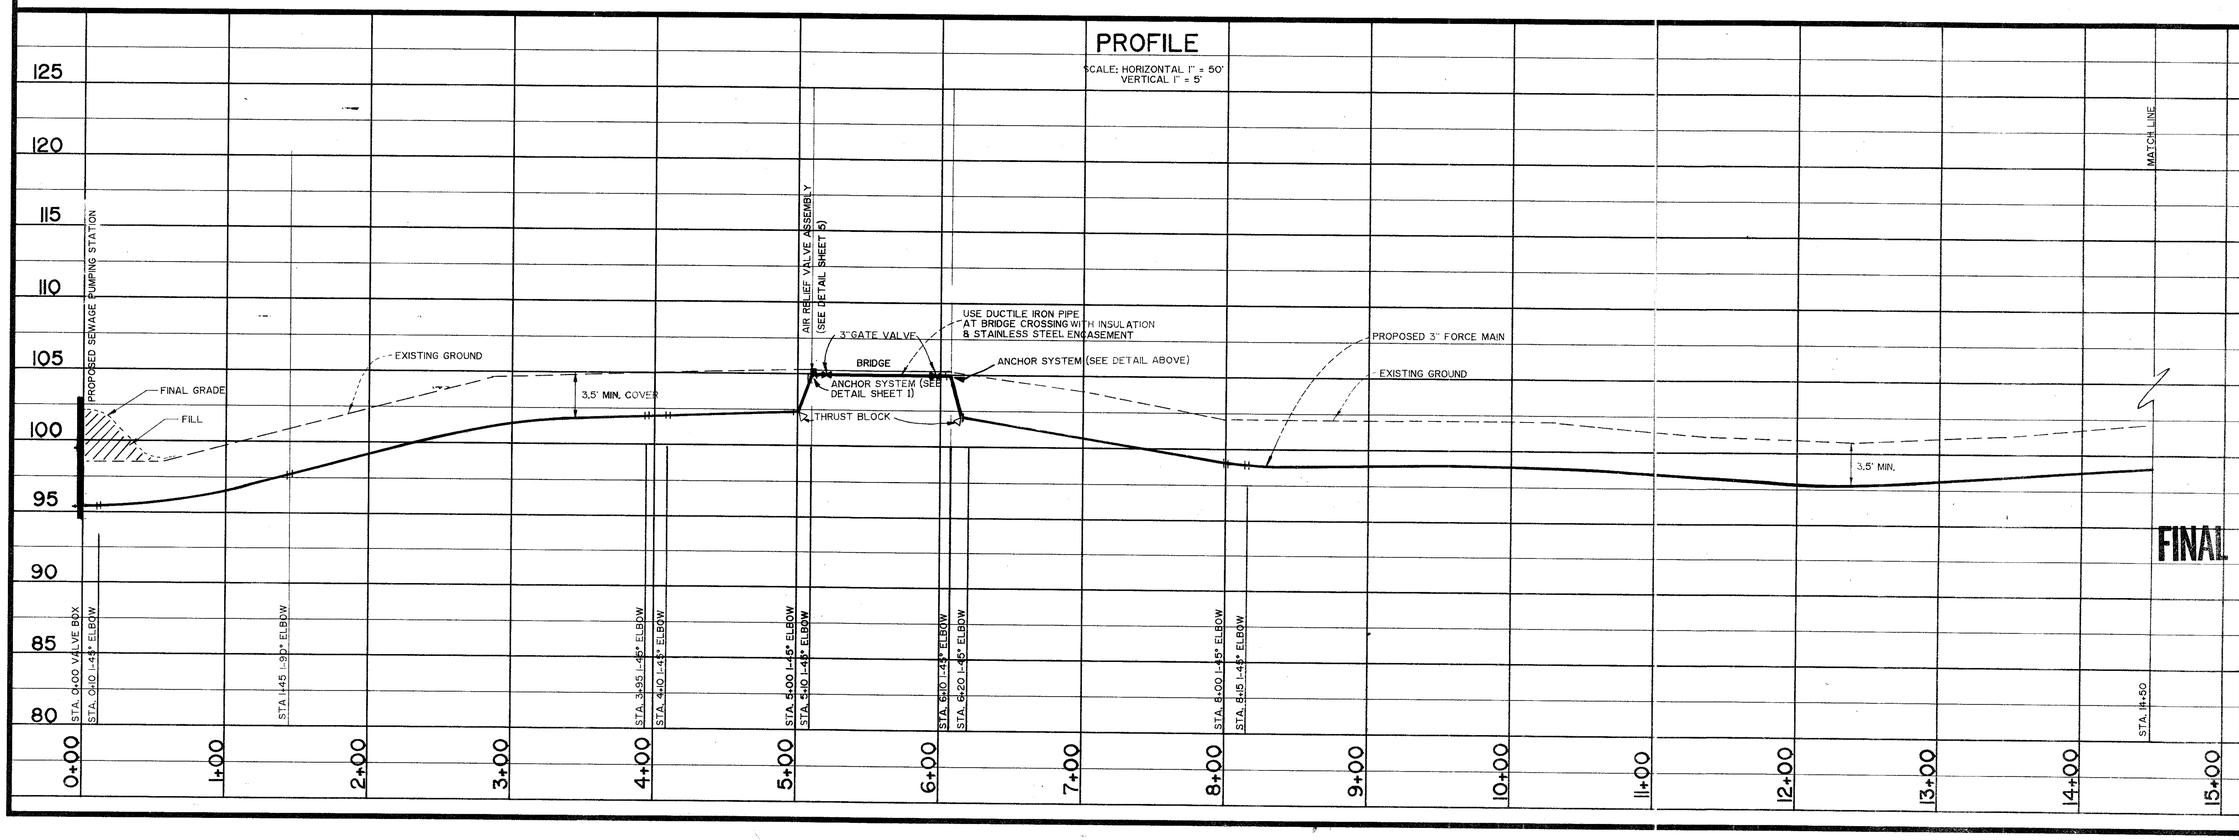

Rickmond Engineering, Inc.

Civil Engineering
Environmental Engineering
Land Surveying

1613-C Merrimac Trail
Williamsburg, VA 23185
(804) 229-7776 or 888-4149

Designed By:	Drawn By:	Approved By:	Scale:	Date:	Job No.:
DCR	DPB	DCR	AS NOTED	3-23-92	91308

COMMONWEALTH OF VIRGINIA
KENNETH W. BANGUIT
No. 028257
PROFESSIONAL ENGINEER

No.	By	Revision	App.	Date
2	RJH	REVISED PER VDH AND COUNTY COMMENTS	TVP	7.29.96
1	RJH	VDH AND COUNTY ENGINEER COMMENTS	TVP	12.5.95

MANNINGS MOBILE HOME PARK

FORCE MAIN PLAN AND PROFILE

PRINCE GEORGE COUNTY VIRGINIA

Job Number	Sheet No.
95221	C1