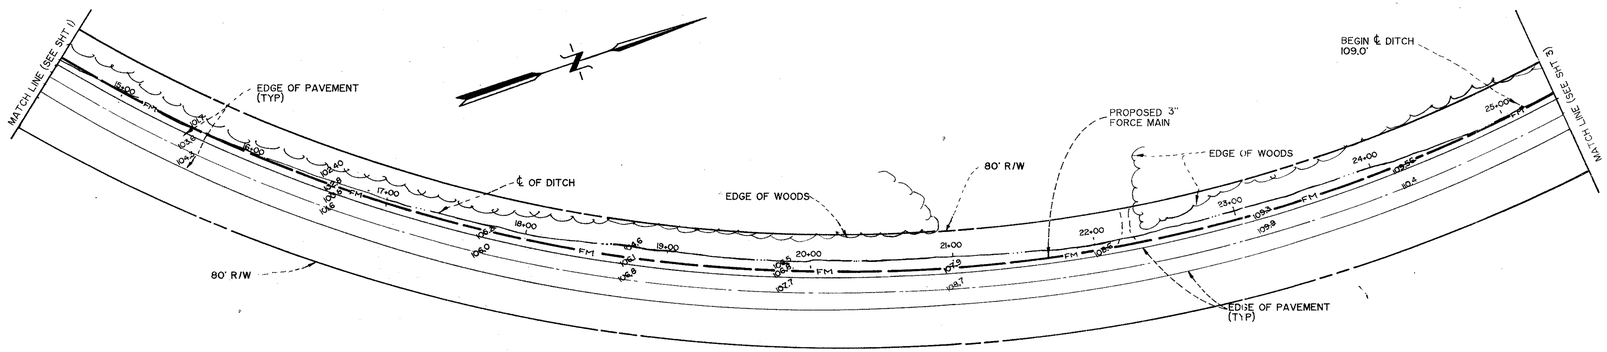

STATE ROUTE #156

PLAN

SCALE: 1" = 50'

PROFILE

SCALE: HORIZONTAL 1" = 50'
VERTICAL 1" = 5'

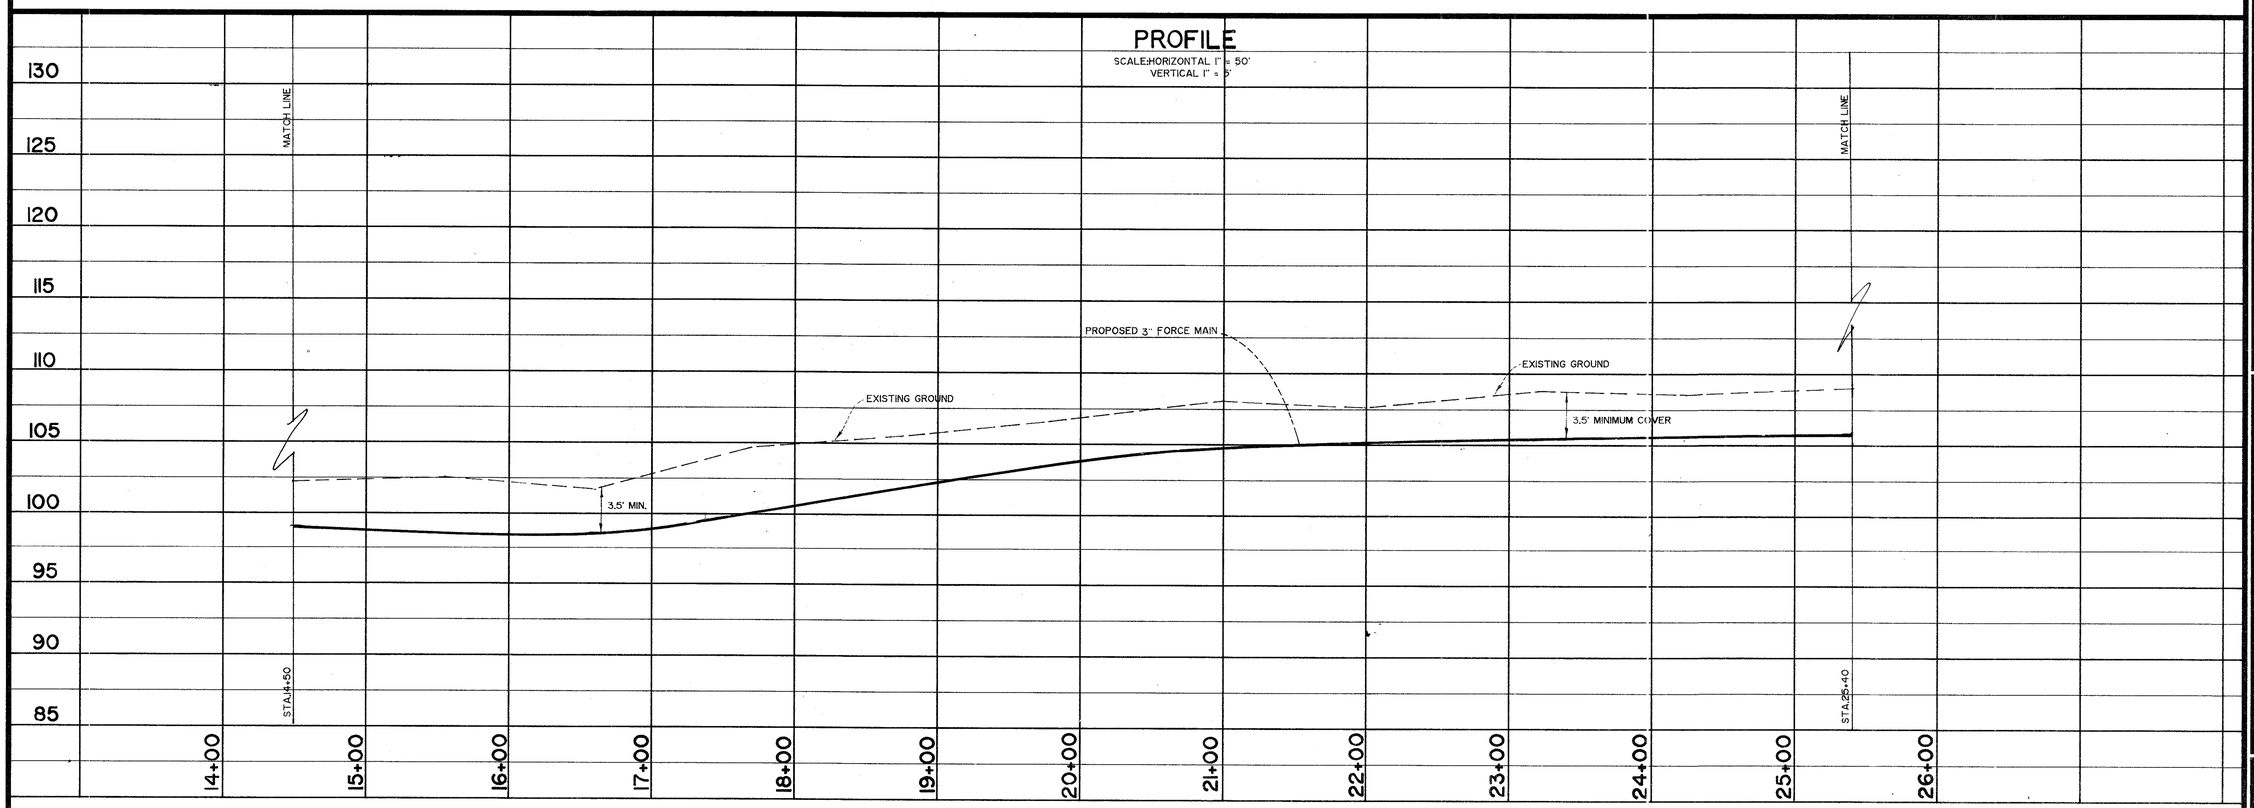

FINAL

Rickmond Engineering, Inc.
1643-C Merrimac Trail
Williamsburg, VA 23185
(804)229-1776 or 898-4149
Civil Engineering
Environmental Engineering
Land Surveying

Designed By:	Drawn By:	Approved By:	Scale:	Date:	Job No.:
DCR	DPB	DCR	AS NOTED	3-23-92	91308

COMMONWEALTH OF VIRGINIA
KENNETH W. BAYBUTT
No. 028257
PROFESSIONAL ENGINEER

No.	By	Revision	App.	Date
1	P.JH	VDH AND COUNTRY ENGINEER COMMENTS	TVP	12.5.95

MANNINGS MOBILE HOME PARK

FORCE MAIN PLAN AND PROFILE

PRINCE GEORGE COUNTY VIRGINIA

Job Number	Sheet No.
95221	C 2