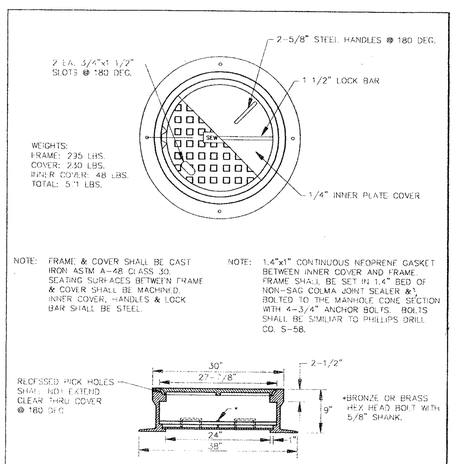

WATERTIGHT MANHOLE FRAME & COVER

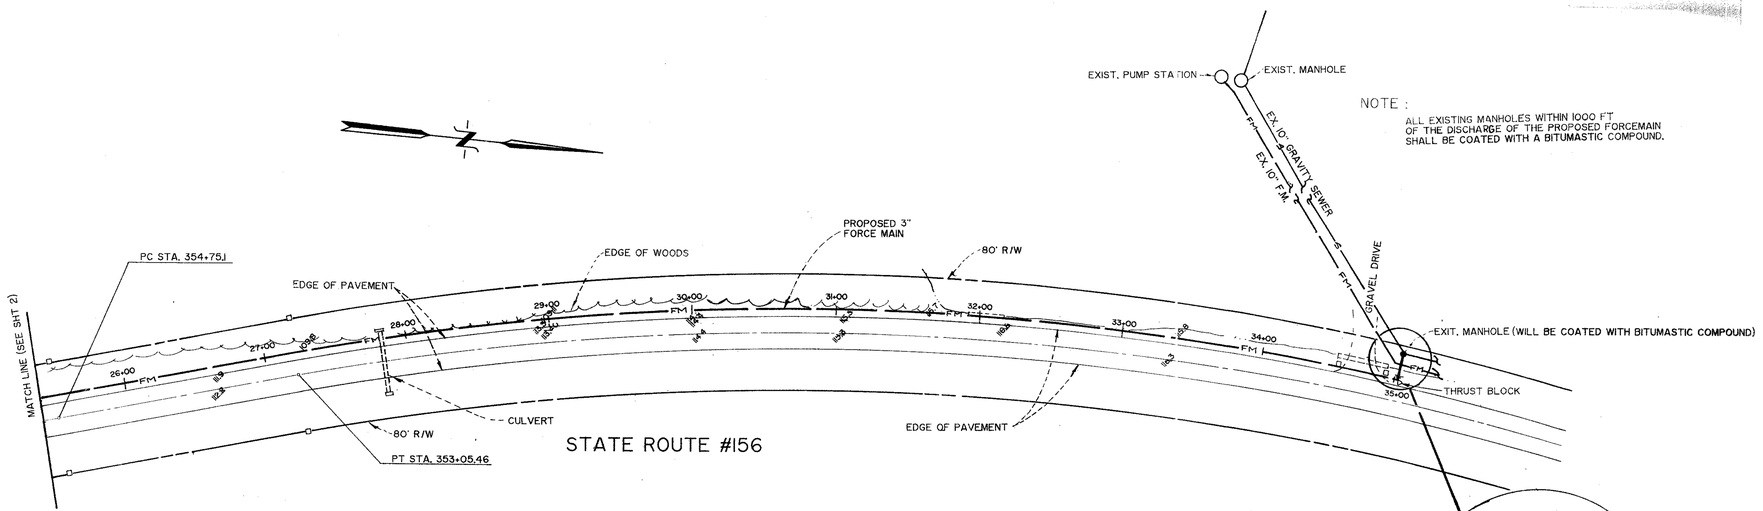

PLAN

SCALE : 1" = 50'

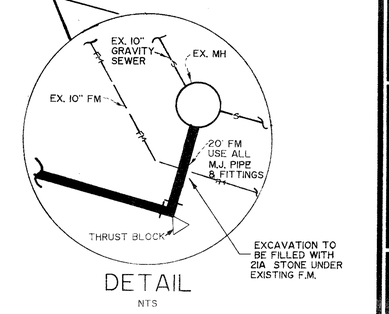

DETAIL

NTS

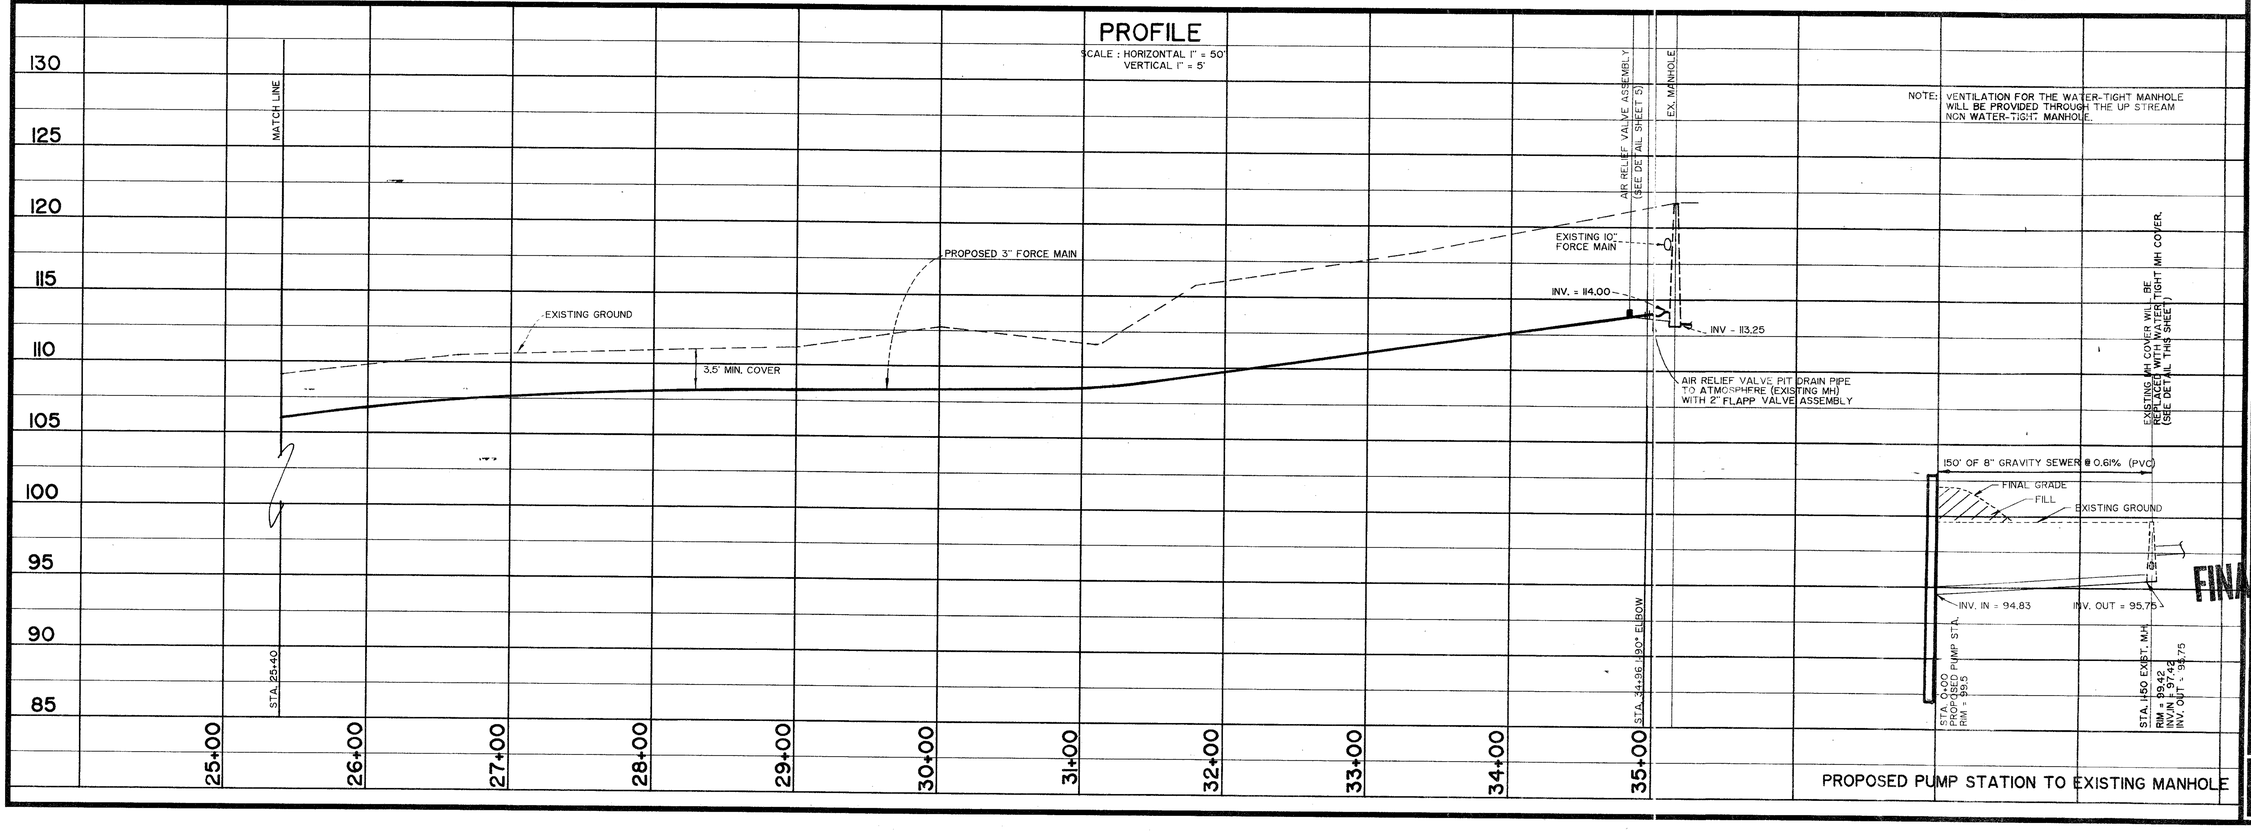

FINAL

Rickmond Engineering, Inc.

1643-C Merrimac Trail
Williamsburg, VA 23185
(804)229-1776 or 898-4149

Civil Engineering
Environmental Engineering
Land Surveying

Designed By:	Drawn By:	Approved By:	Scale:	Date:	Job No.:
DCR	DPB	DCR	AS NOTED	3-23-92	91308

COMMONWEALTH OF VIRGINIA
KENNETH M. BARBOUR
No. 02825
PROFESSIONAL ENGINEER

No.	By	Revision	App.	Date
2	RJH	REVISED PER VDH AND COUNTY COMMENTS	TVP	7.29.96
1	RJH	VDH AND COUNTRY ENGINEER COMMENTS 11/30/94	TVP	12.5.95

MANNINGS MOBILE HOME PARK

FORCE MAIN PLAN AND PROFILE

PRINCE GEORGE COUNTY VIRGINIA

Job Number	Sheet No.
95221	C3