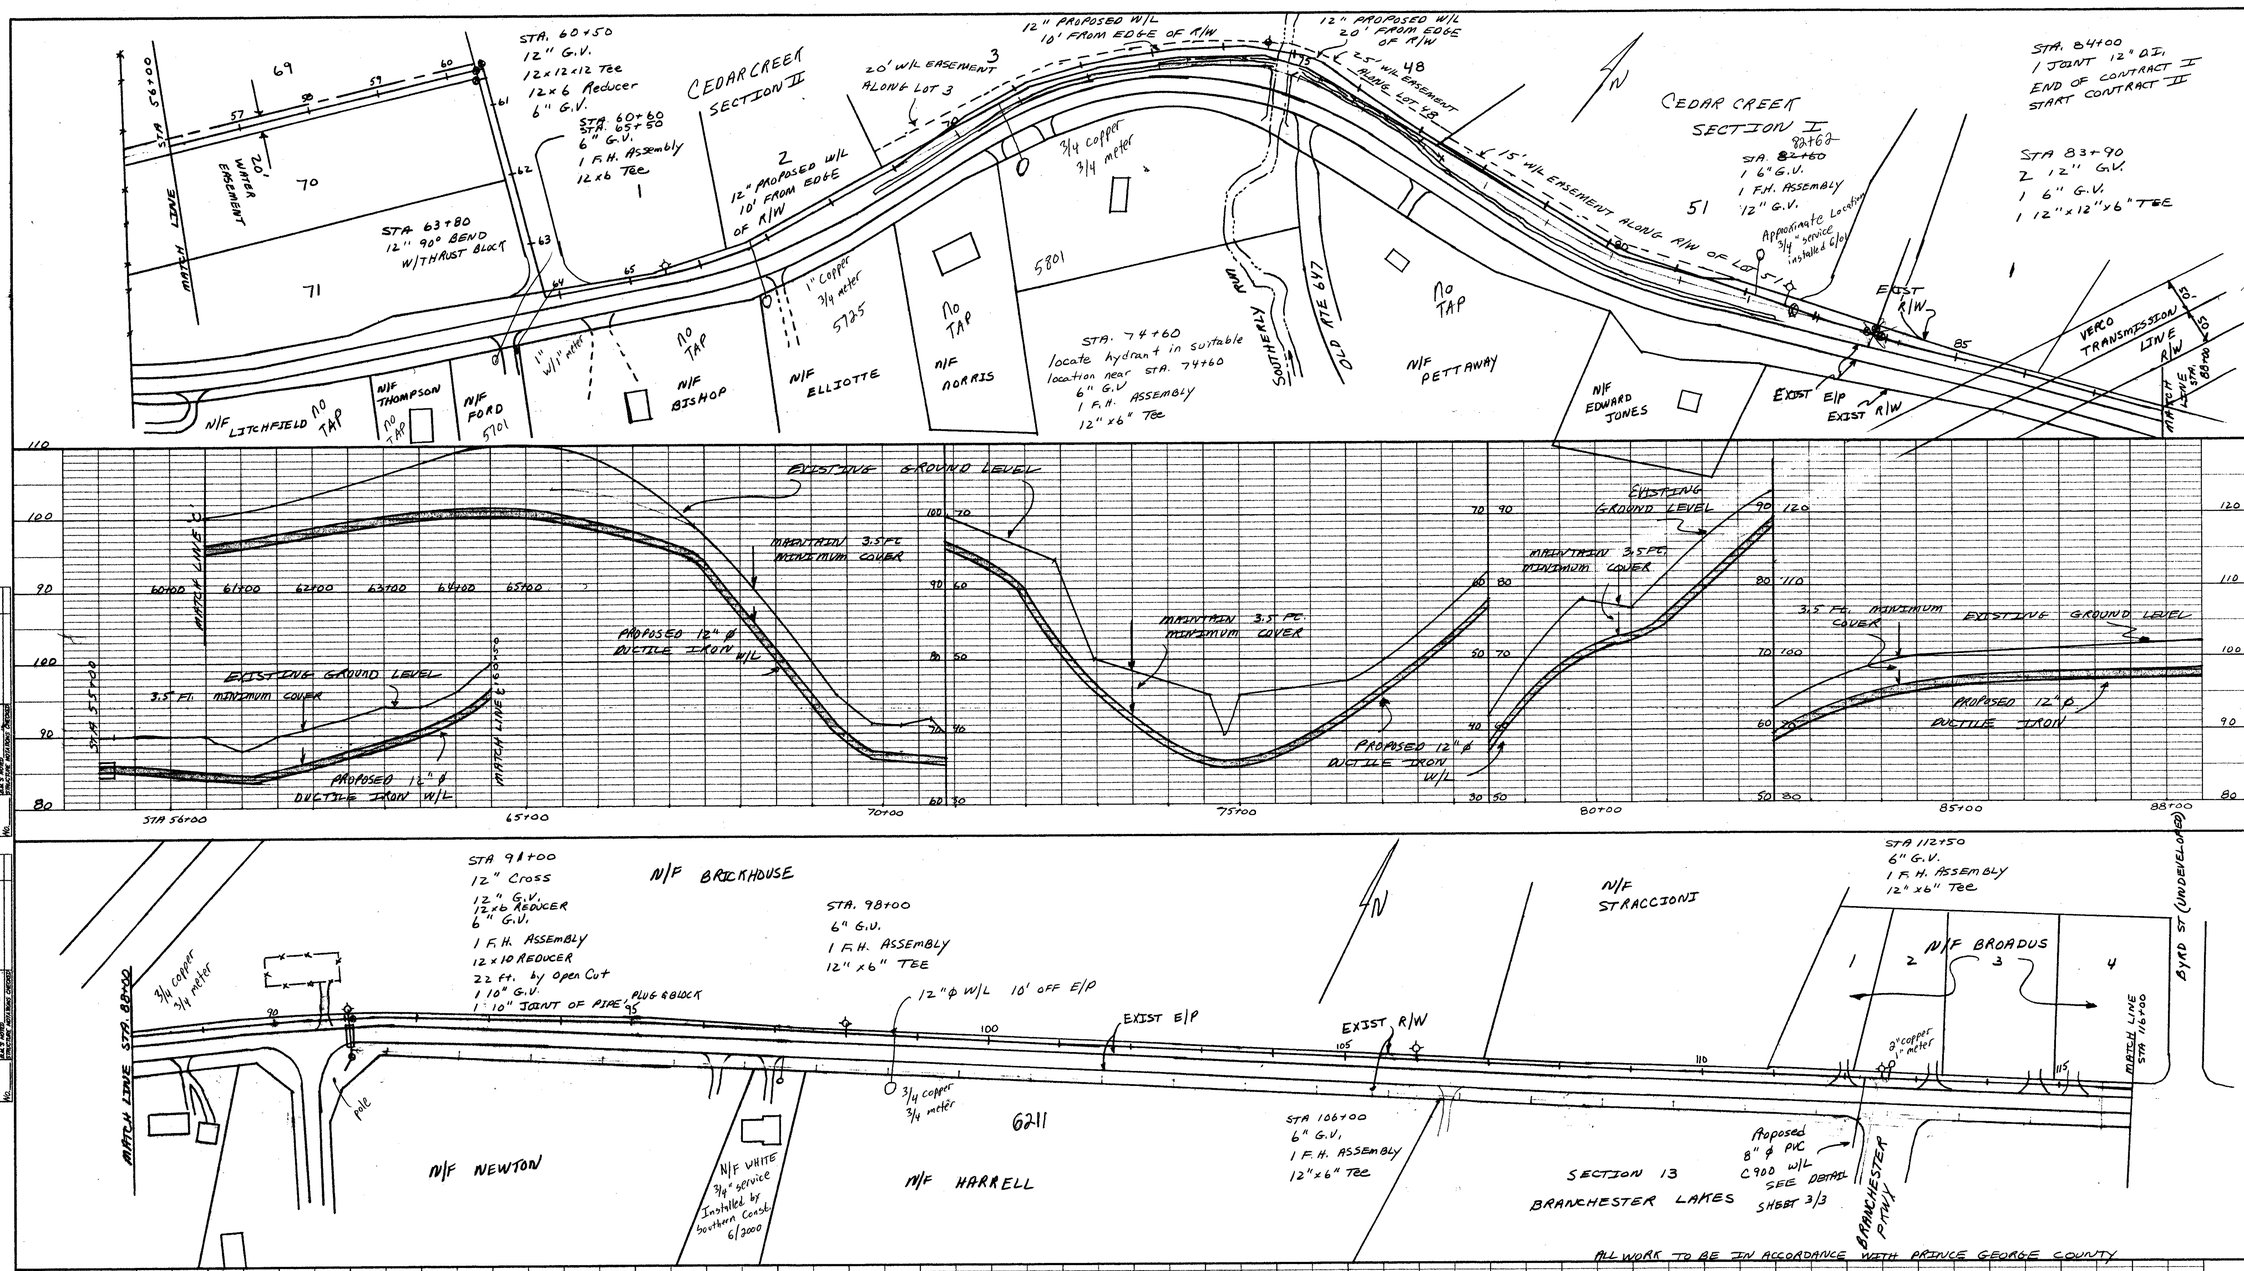

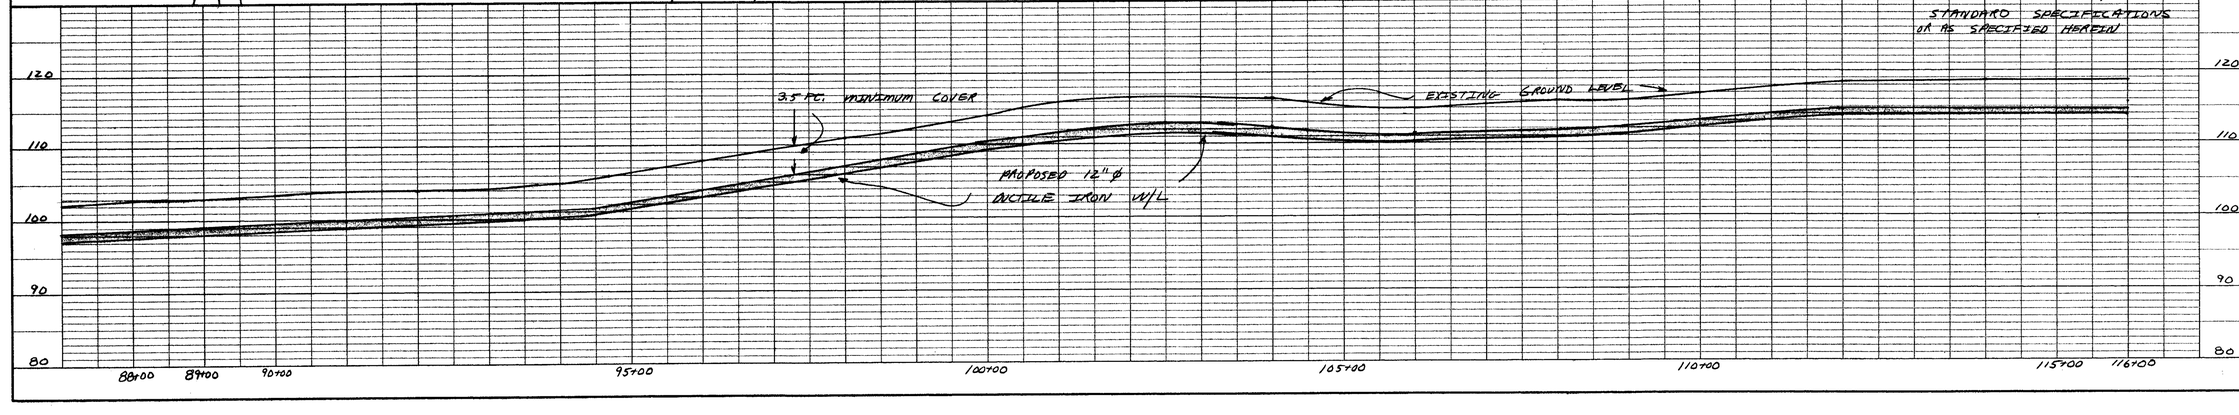

PLAN
NOTEBOOK NO.
SURVEYED
PLOTTED
DRAWN
SUBMITTED
RECOMMENDED
APPROVED
DIRECTOR OF PUBLIC WORKS

PROFILE
NOTEBOOK NO.
SURVEYED
PLOTTED
DRAWN
SUBMITTED
RECOMMENDED
APPROVED
DIRECTOR OF PUBLIC WORKS

DATE	DESCRIPTION REVISIONS	BY

COUNTY OF PRINCE GEORGE, VIRGINIA
DEPARTMENT OF ENGINEERING
PRINCE GEORGE, VA. 23875

DATE: 1/12/97
SCALE: HORIZ: 1"=100' VERT: 1"=10'
DESIGNED: SEM
DRAWN: SEM
CHECKED:

PROJECT NUMBER

SHEET 2 OF 3 SHEETS